


SITE			
EASTHOLME, ST ANNS ROAD, PRESTWICH, M25 9LD.			
PROJECT			
PROPOSED CONVERSION OF GARAGE TO GARDEN ROOM AND ANCILLARY FACILITIES			
TITLE			
EXISTING SITE LAYOUT			
SCALE	DATE	DRAWN	DRAWING NO
1:500 @A3	MAY 2025	AJL	EH/PL/25/002

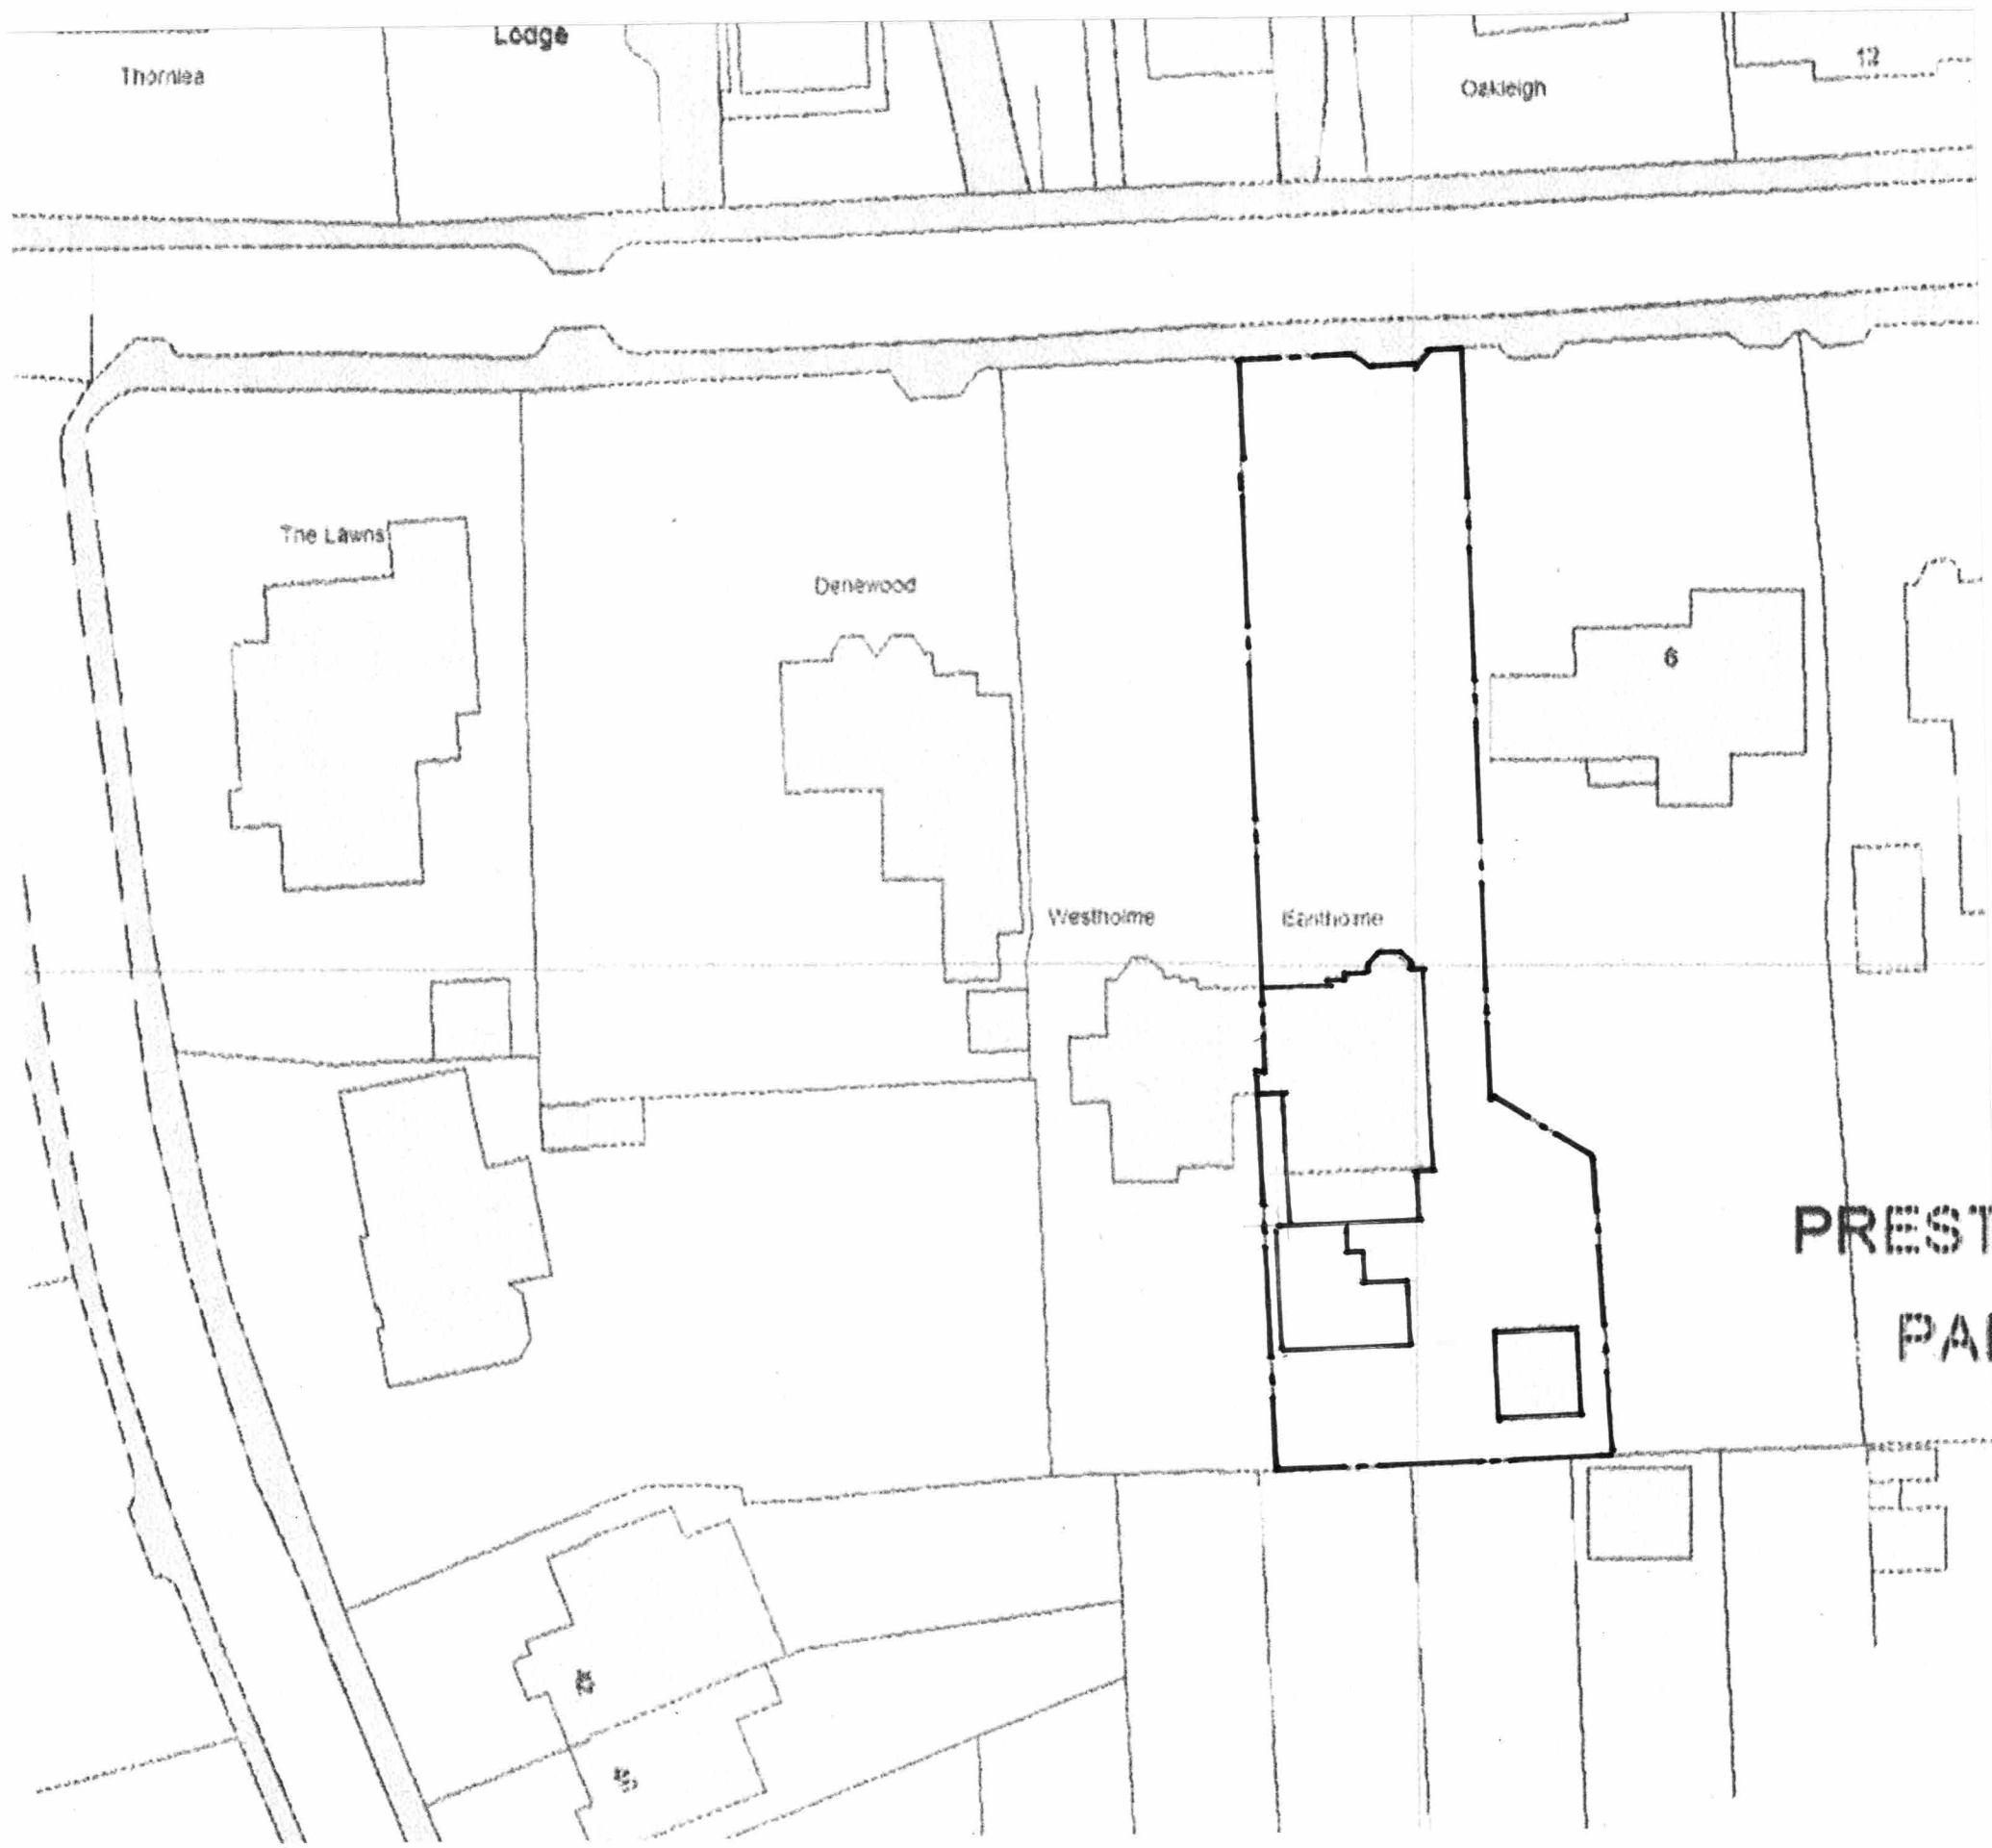

R T DESIGN
Architectural and Surveying Services

25 Seymour Drive,
Bradshaw,
Bolton.
BL2 3HB
Tel : 07970 636772