



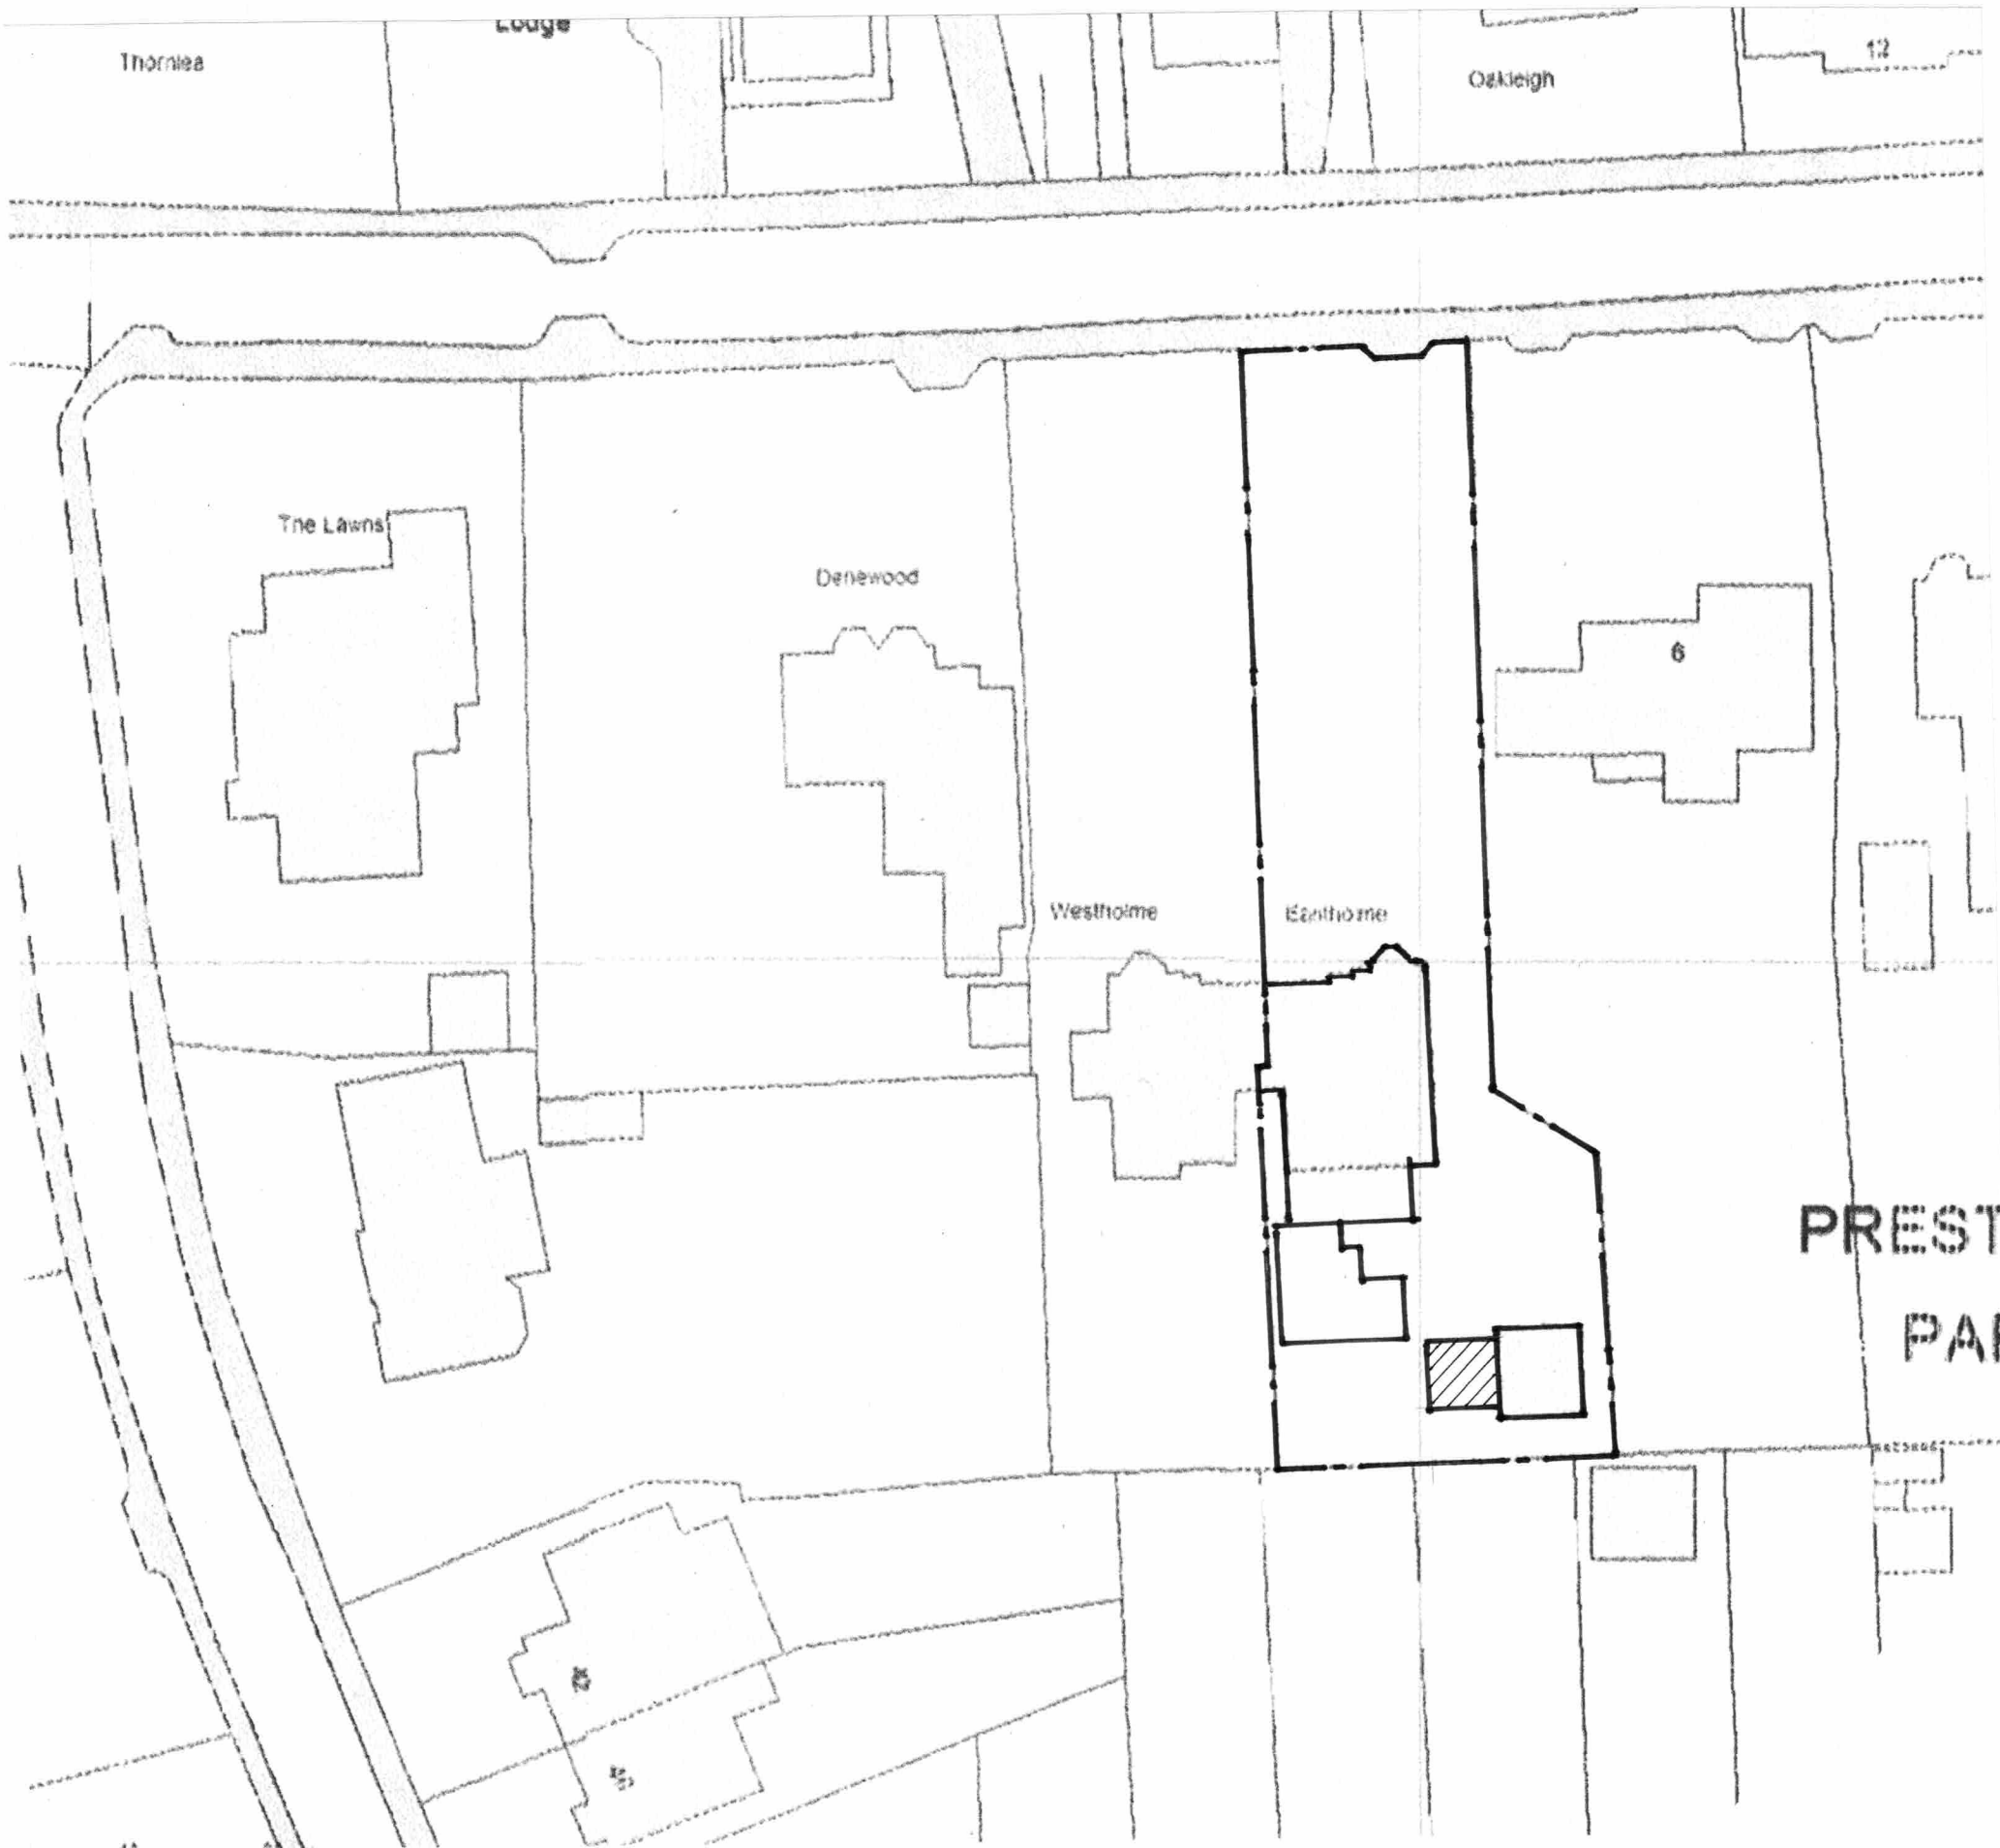

PREST
PAI

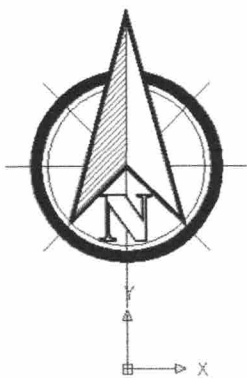

SITE

EASTHOLME, ST ANNS ROAD,
PRESTWICH, M25 9LD.

PROJECT

PROPOSED CONVERSION OF
GARAGE TO GARDEN ROOM
AND ANCILLARY FACILITIES

TITLE


PROPOSED SITE LAYOUT

SCALE
1:500 @A3

DATE
MAY 2025

DRAWN
AJL

DRAWING NO
EH/PL/25/003

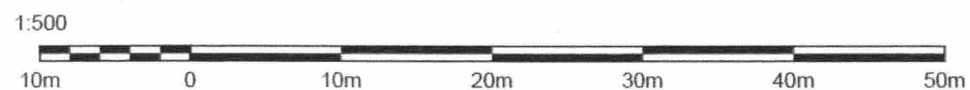

R T DESIGN
Architectural and Surveying Services

25 Seymour Drive,
Bradshaw,
Bolton.
BL2 3HB
Tel : 07970 636772