



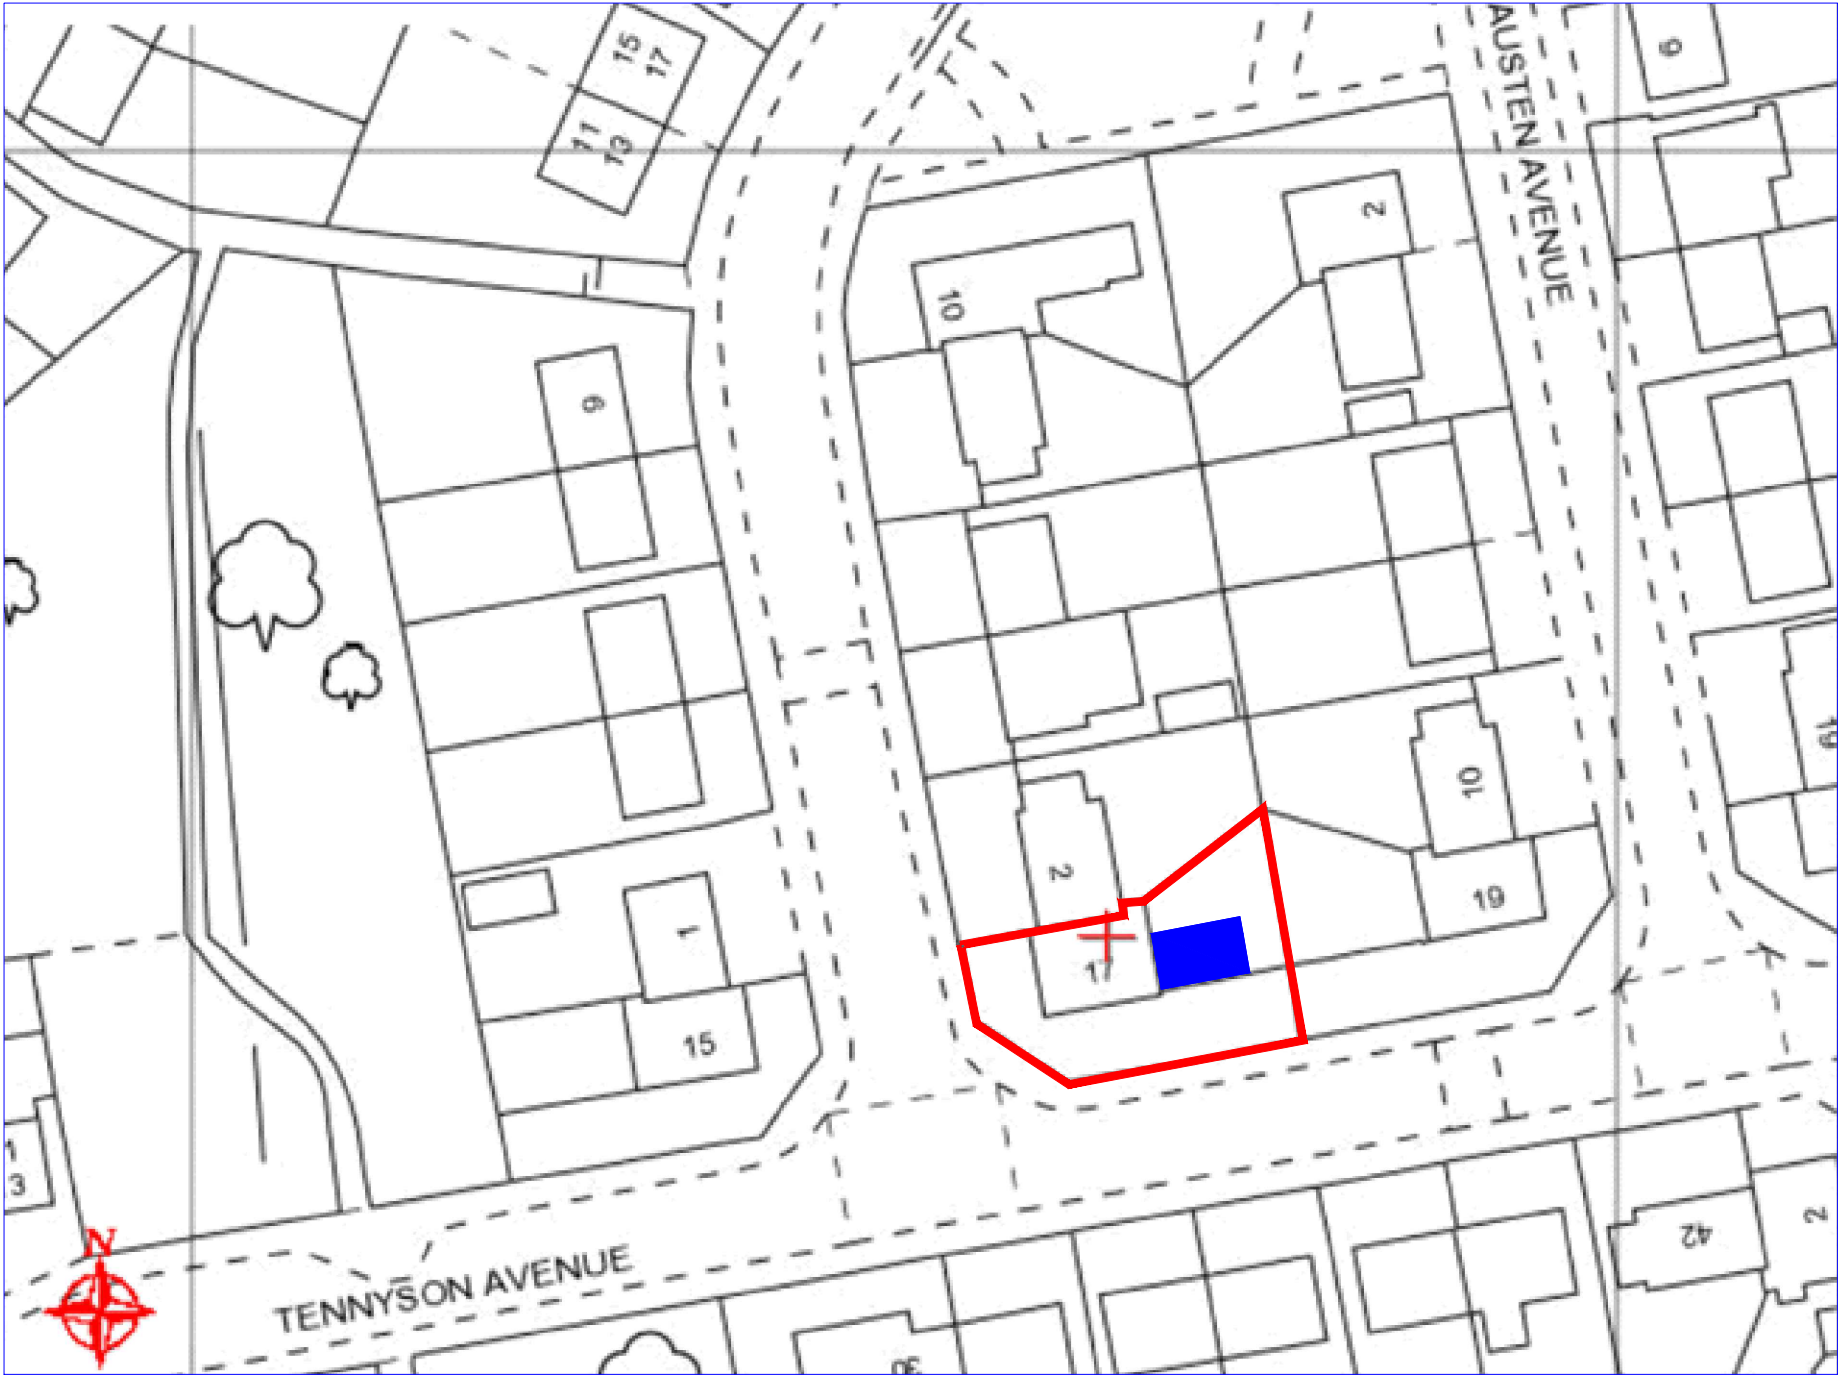

OS Map
Scale 1:500

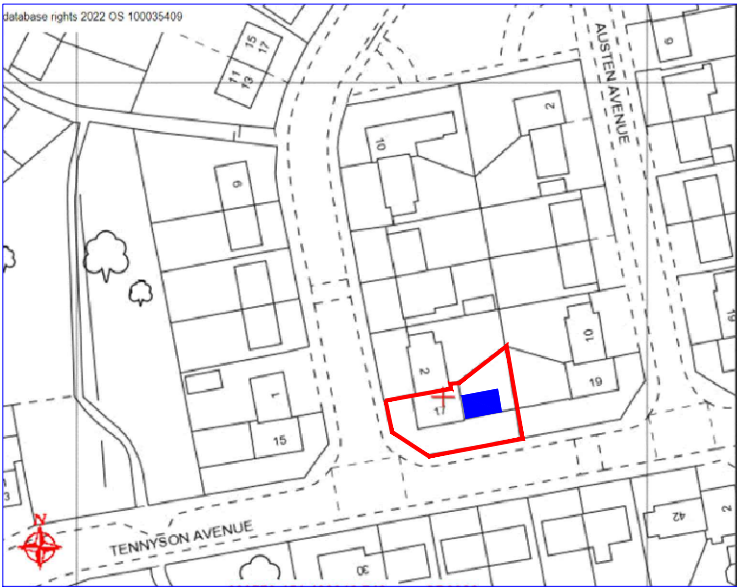

OS Map
Scale 1:1250

Rev	Date	Description
Issued For : INFORMATION PURPOSES ONLY		
Client		
Bury MBC		
Project		
17 Tennyson Avenue Bury BL9 9RO Proposed DDA single storey side extension.		
Scheme - Drawing Title		
OS Map		
04	Date	13.4.25
Drawing No.	Revision	Scale Various @A3
 Plans To Build It Ltd Tel: 0161 728 5730 Mob: 07741175755 www.planstobuildit.com		