




PROPOSED ELEVATIONS

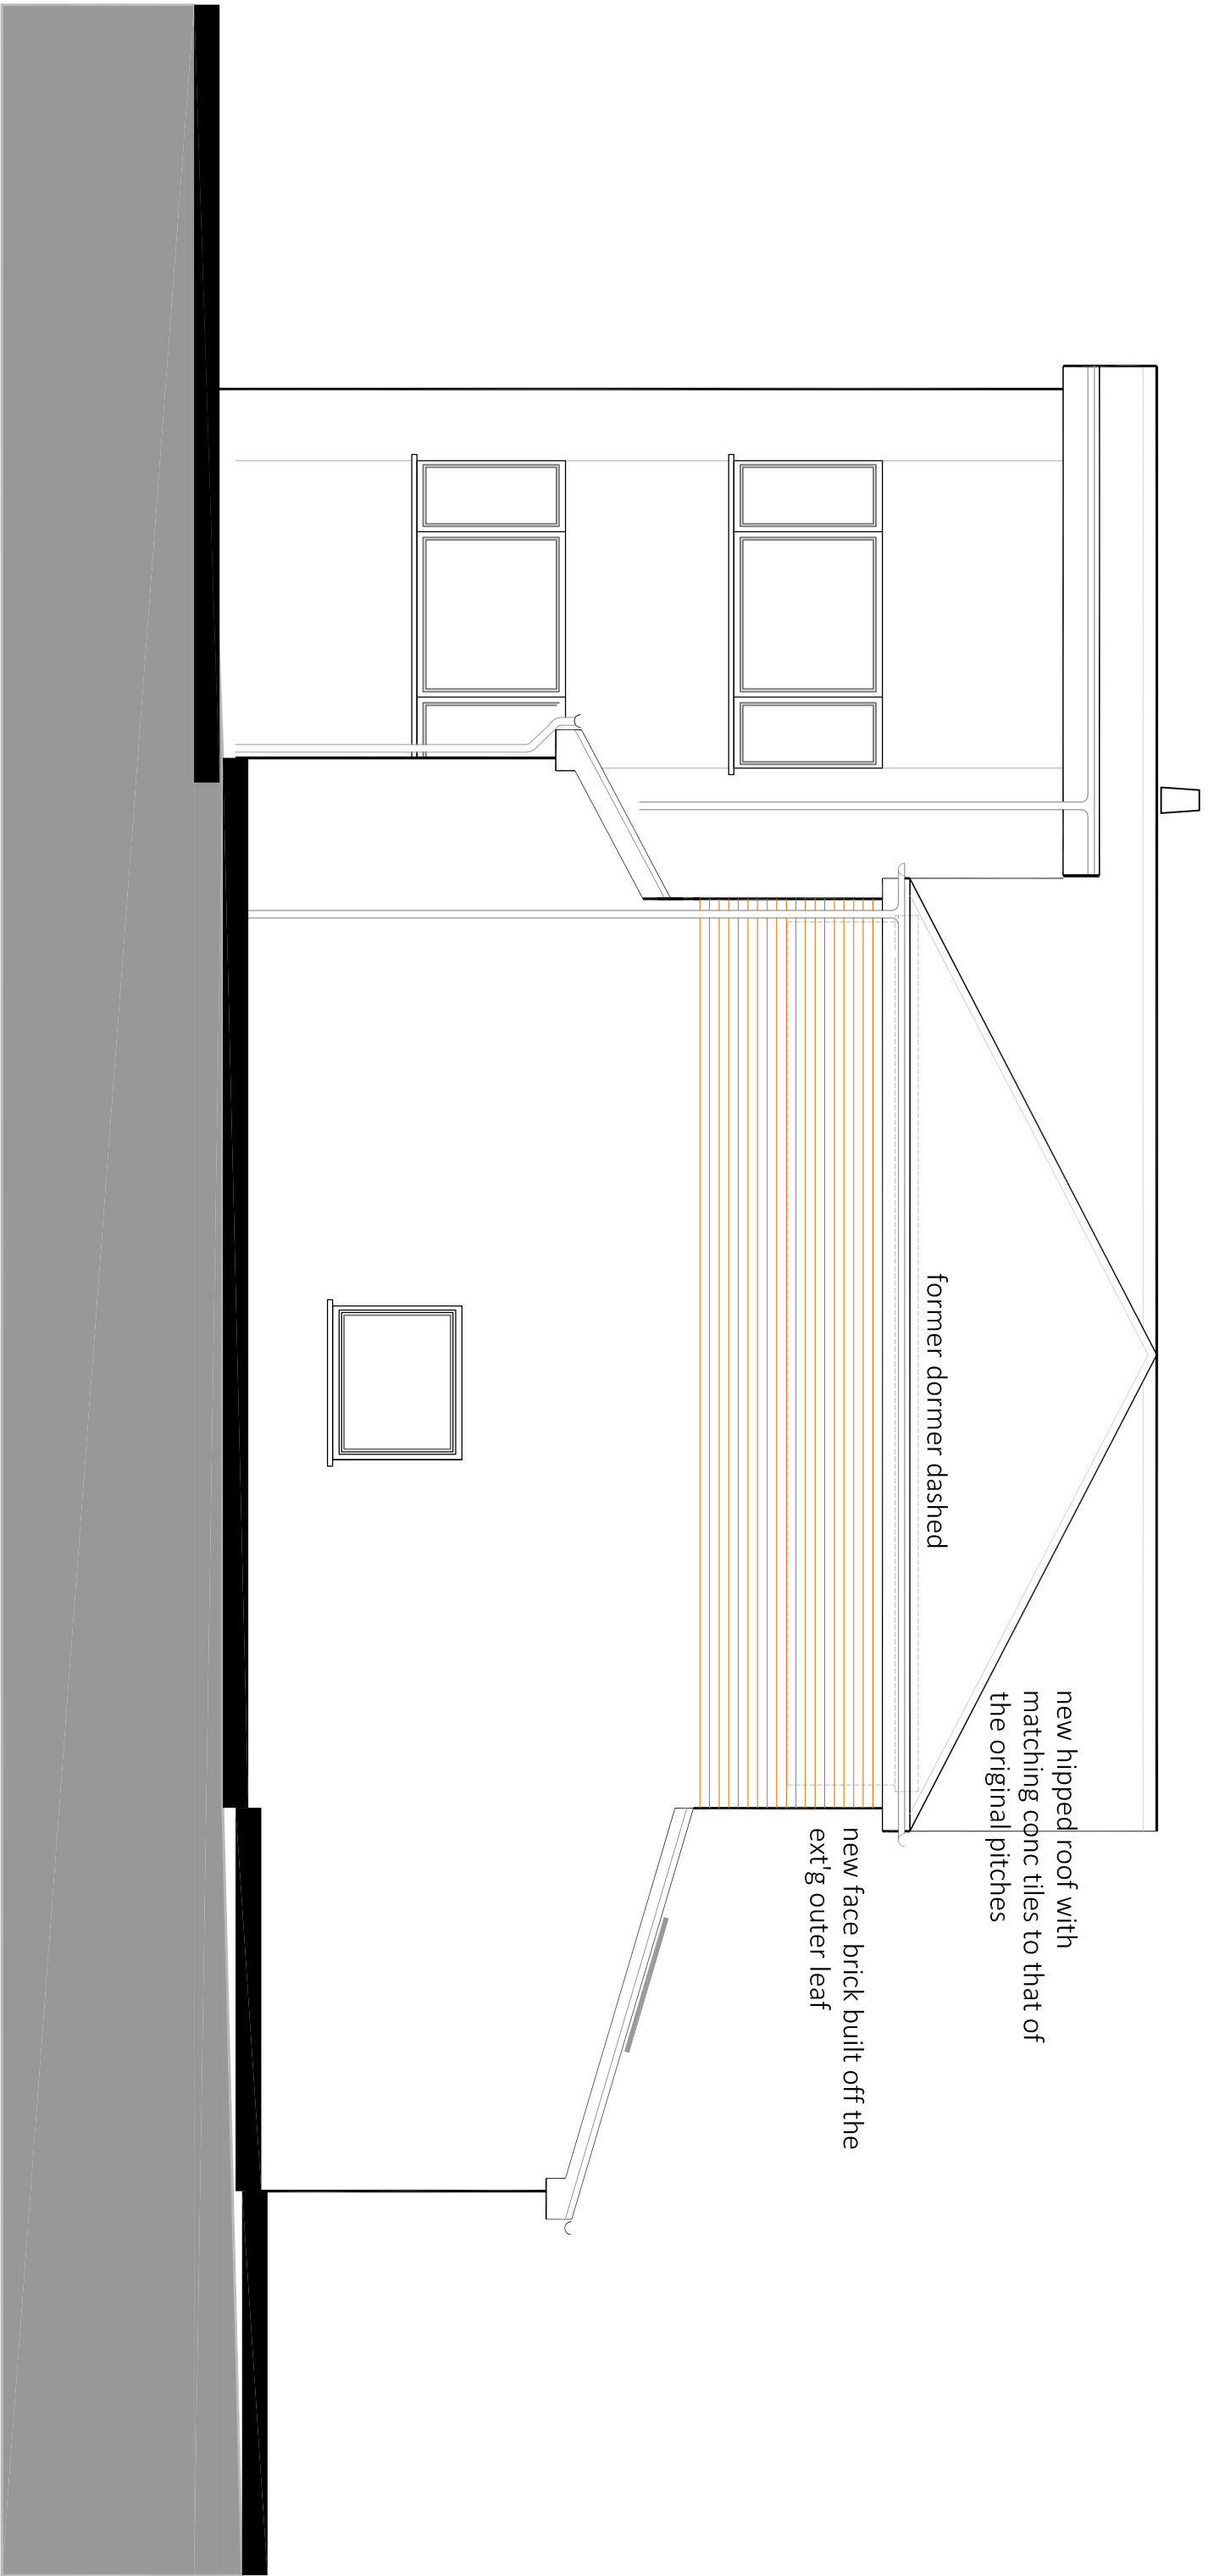


SIDE - WEST FACING

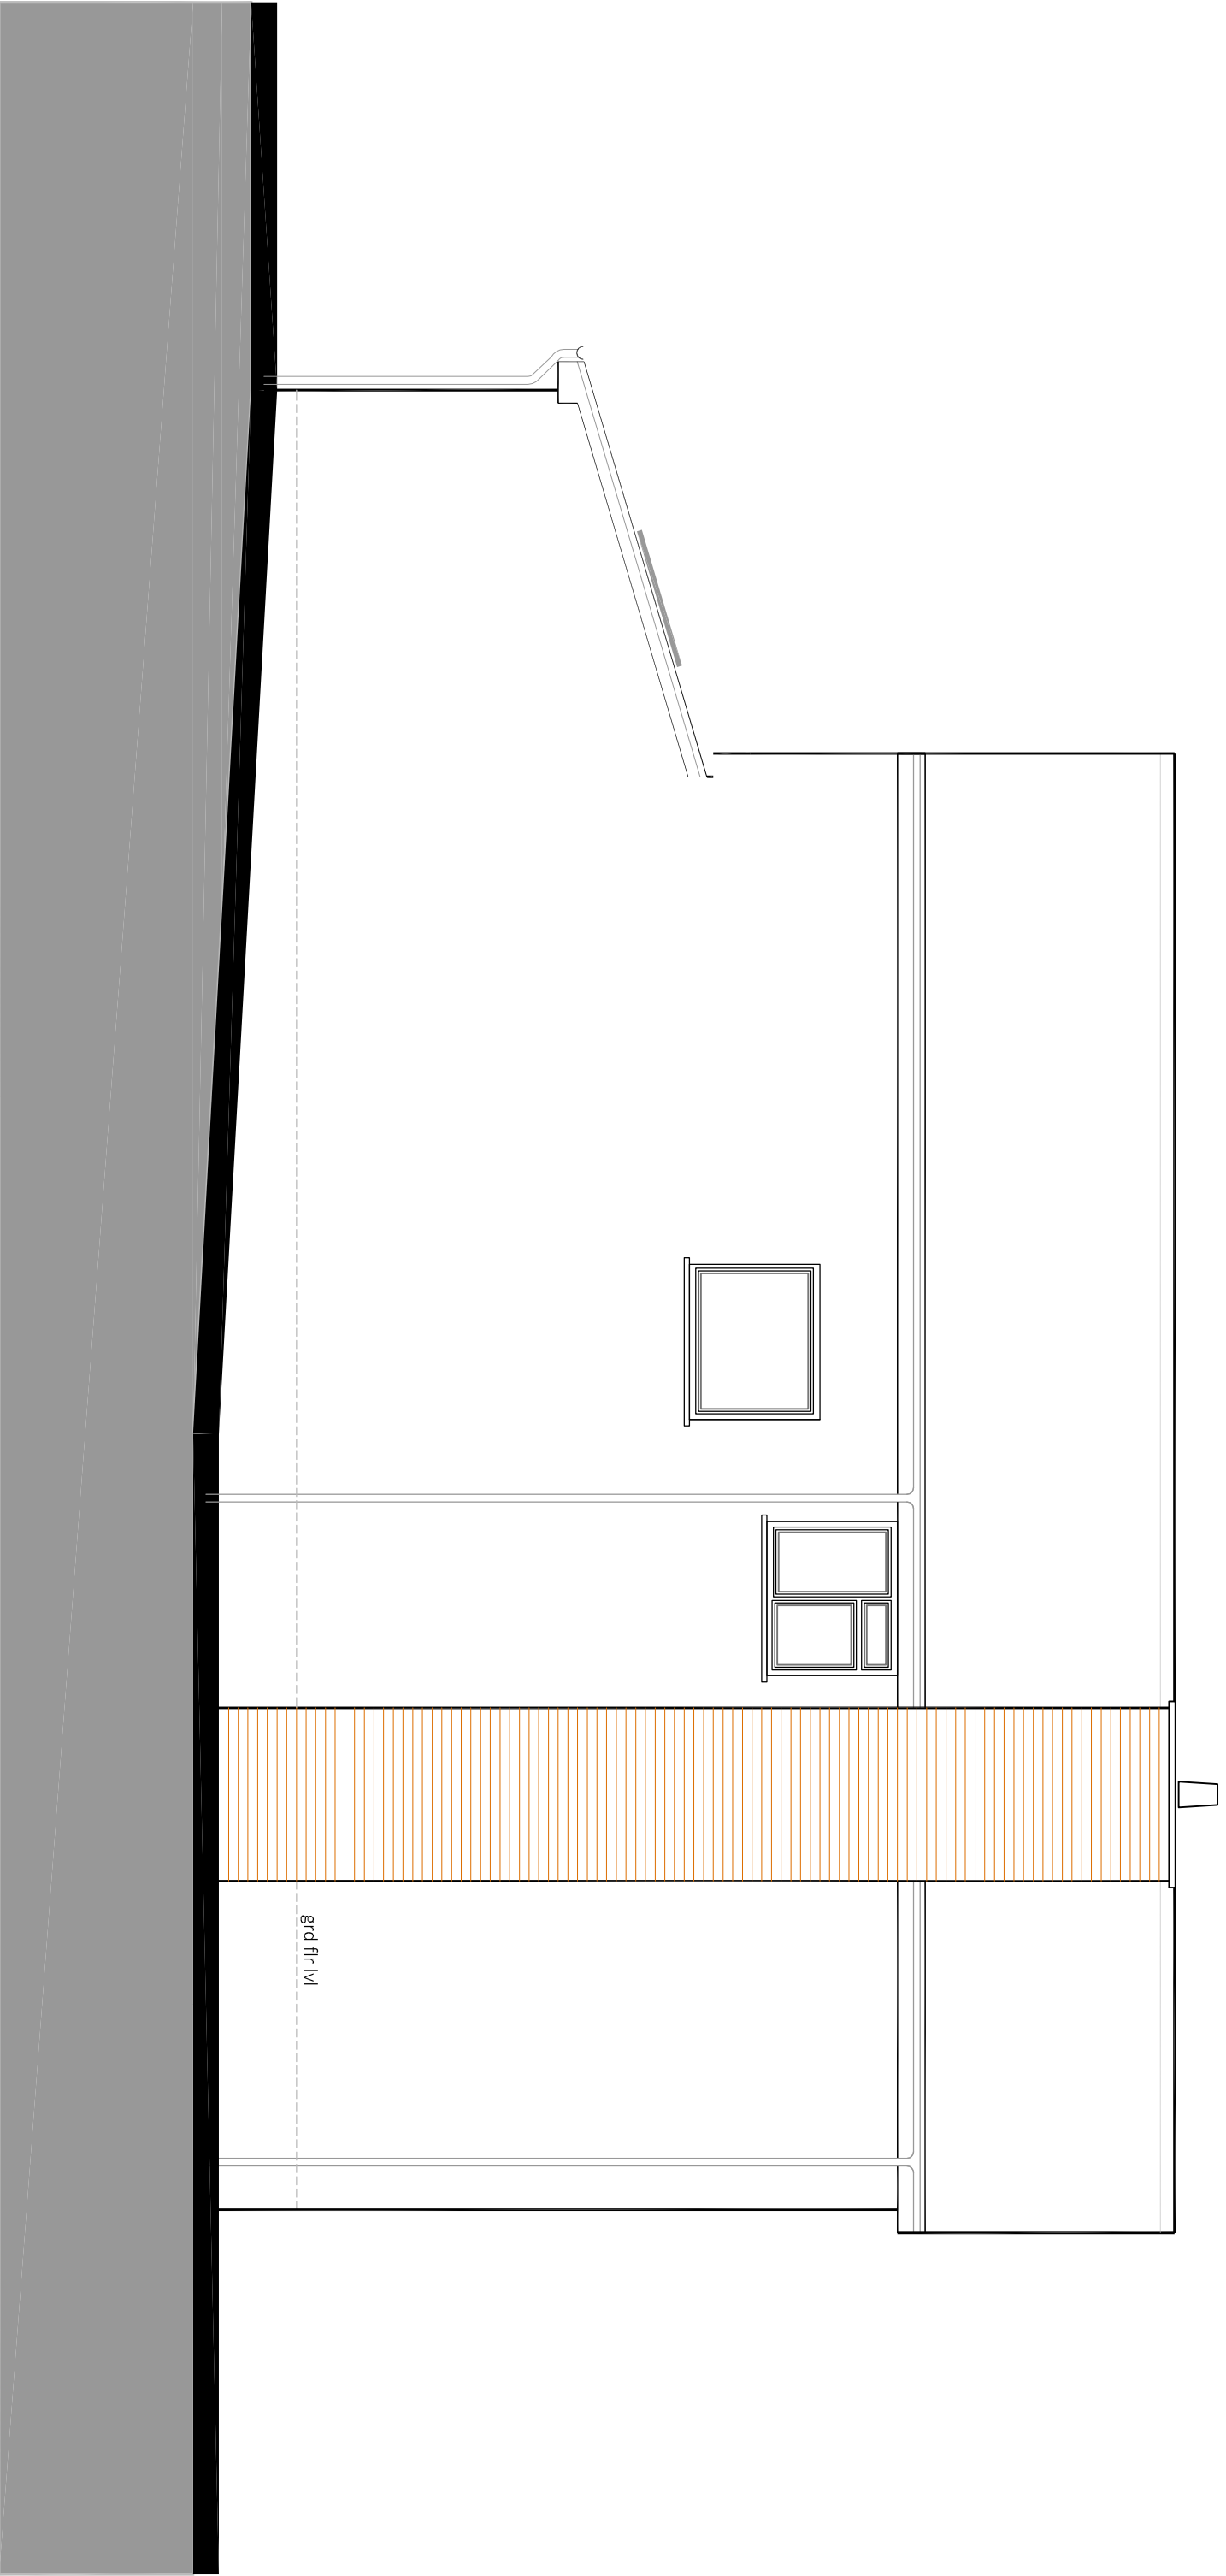

SIDE - EAST FACING

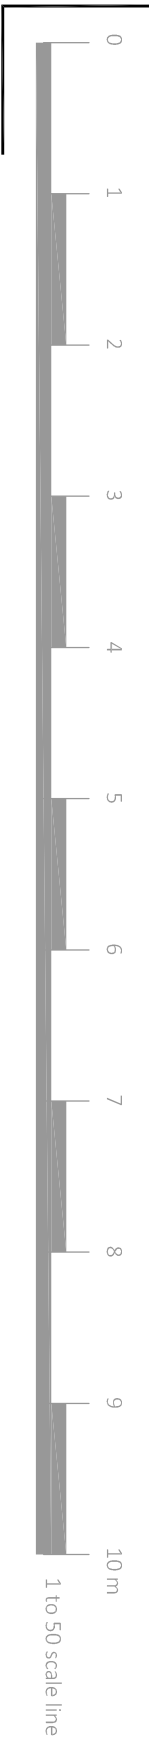

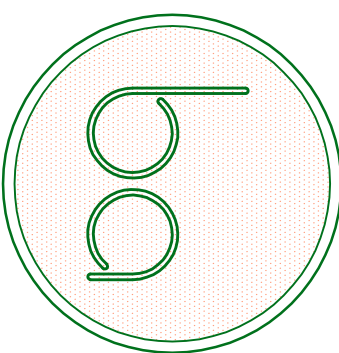BA Property Consultants Ltd. First Floor 132 Market Street Hyde, Cheshire SK14 1EX tel. 0161 351 9777 fax: 0161 351 9666 web: www.baproertyconsultants.co.uk							
site							
8 REDWING ROAD GREENMOUNT BURY BL8 4ET FOR MR P MORGAN							
project REPLACEMENT OF EXISTING DORMER WITH FIRST FLOOR EXTENSION & NEW CHIMNEY							
date MAY25	rev. A	scale 1to50 on A1 1to100 on A3	drawing ref. BL8:25/506				