

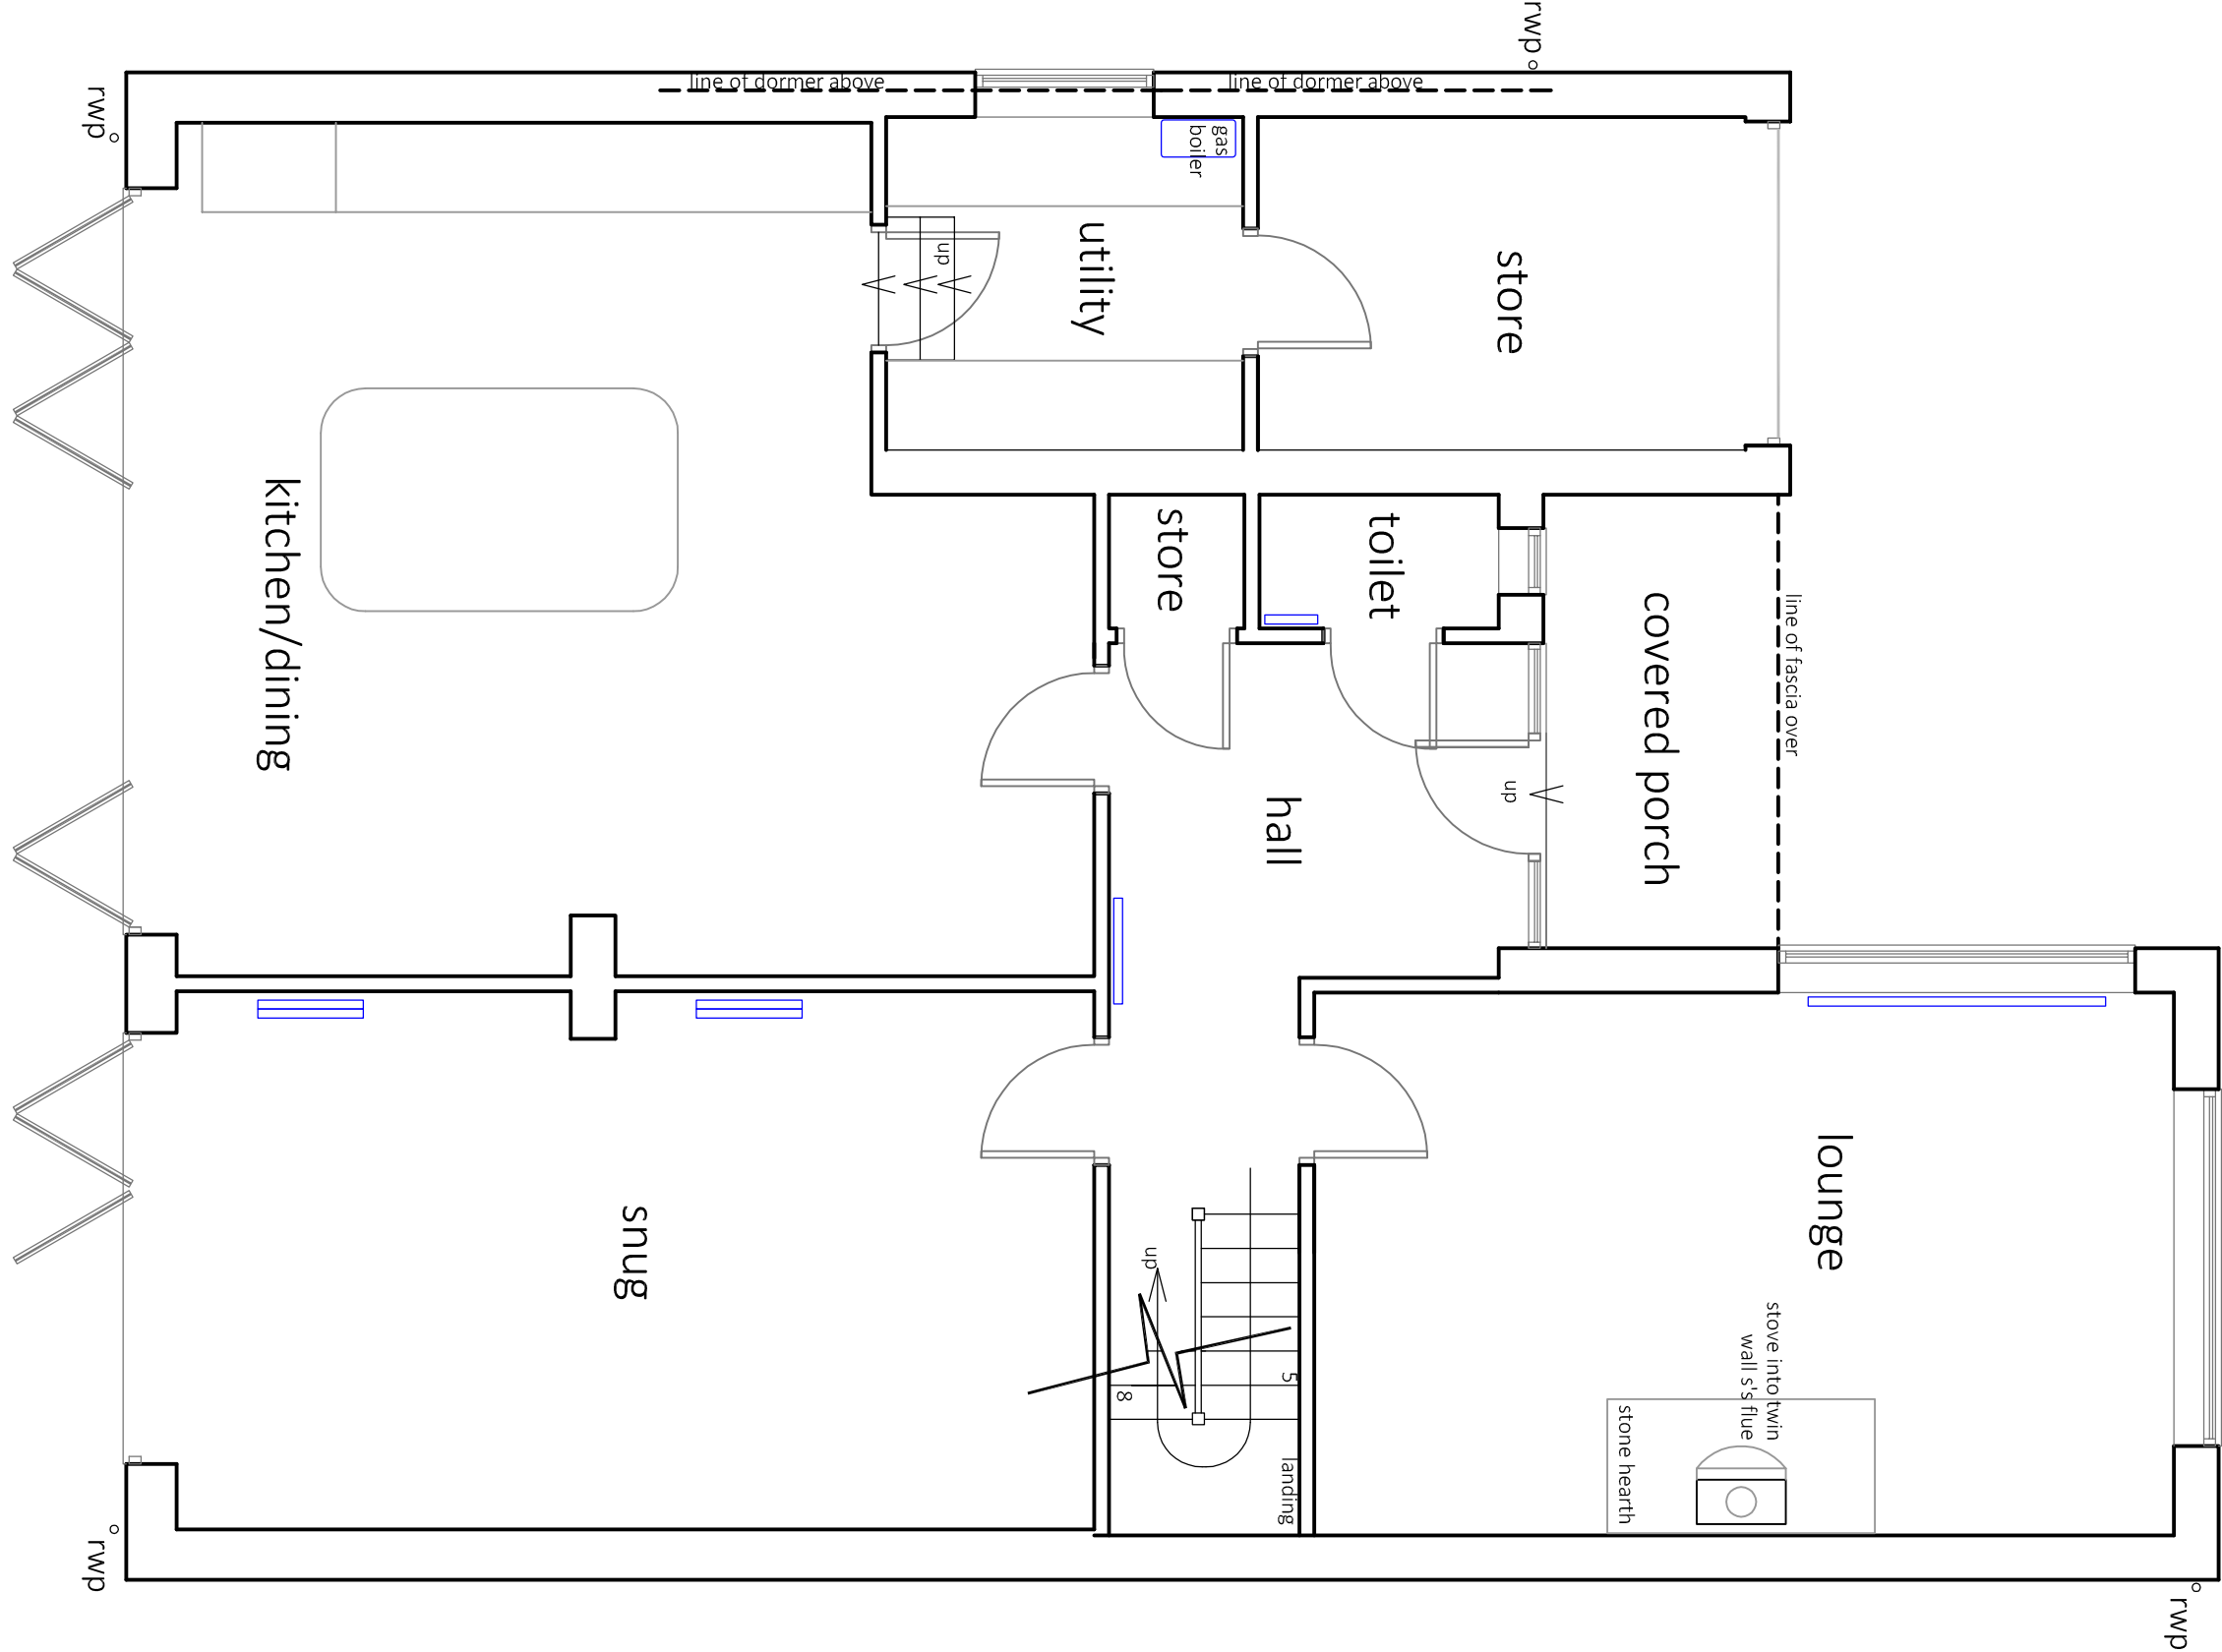



EXISTING FLOOR PLANS

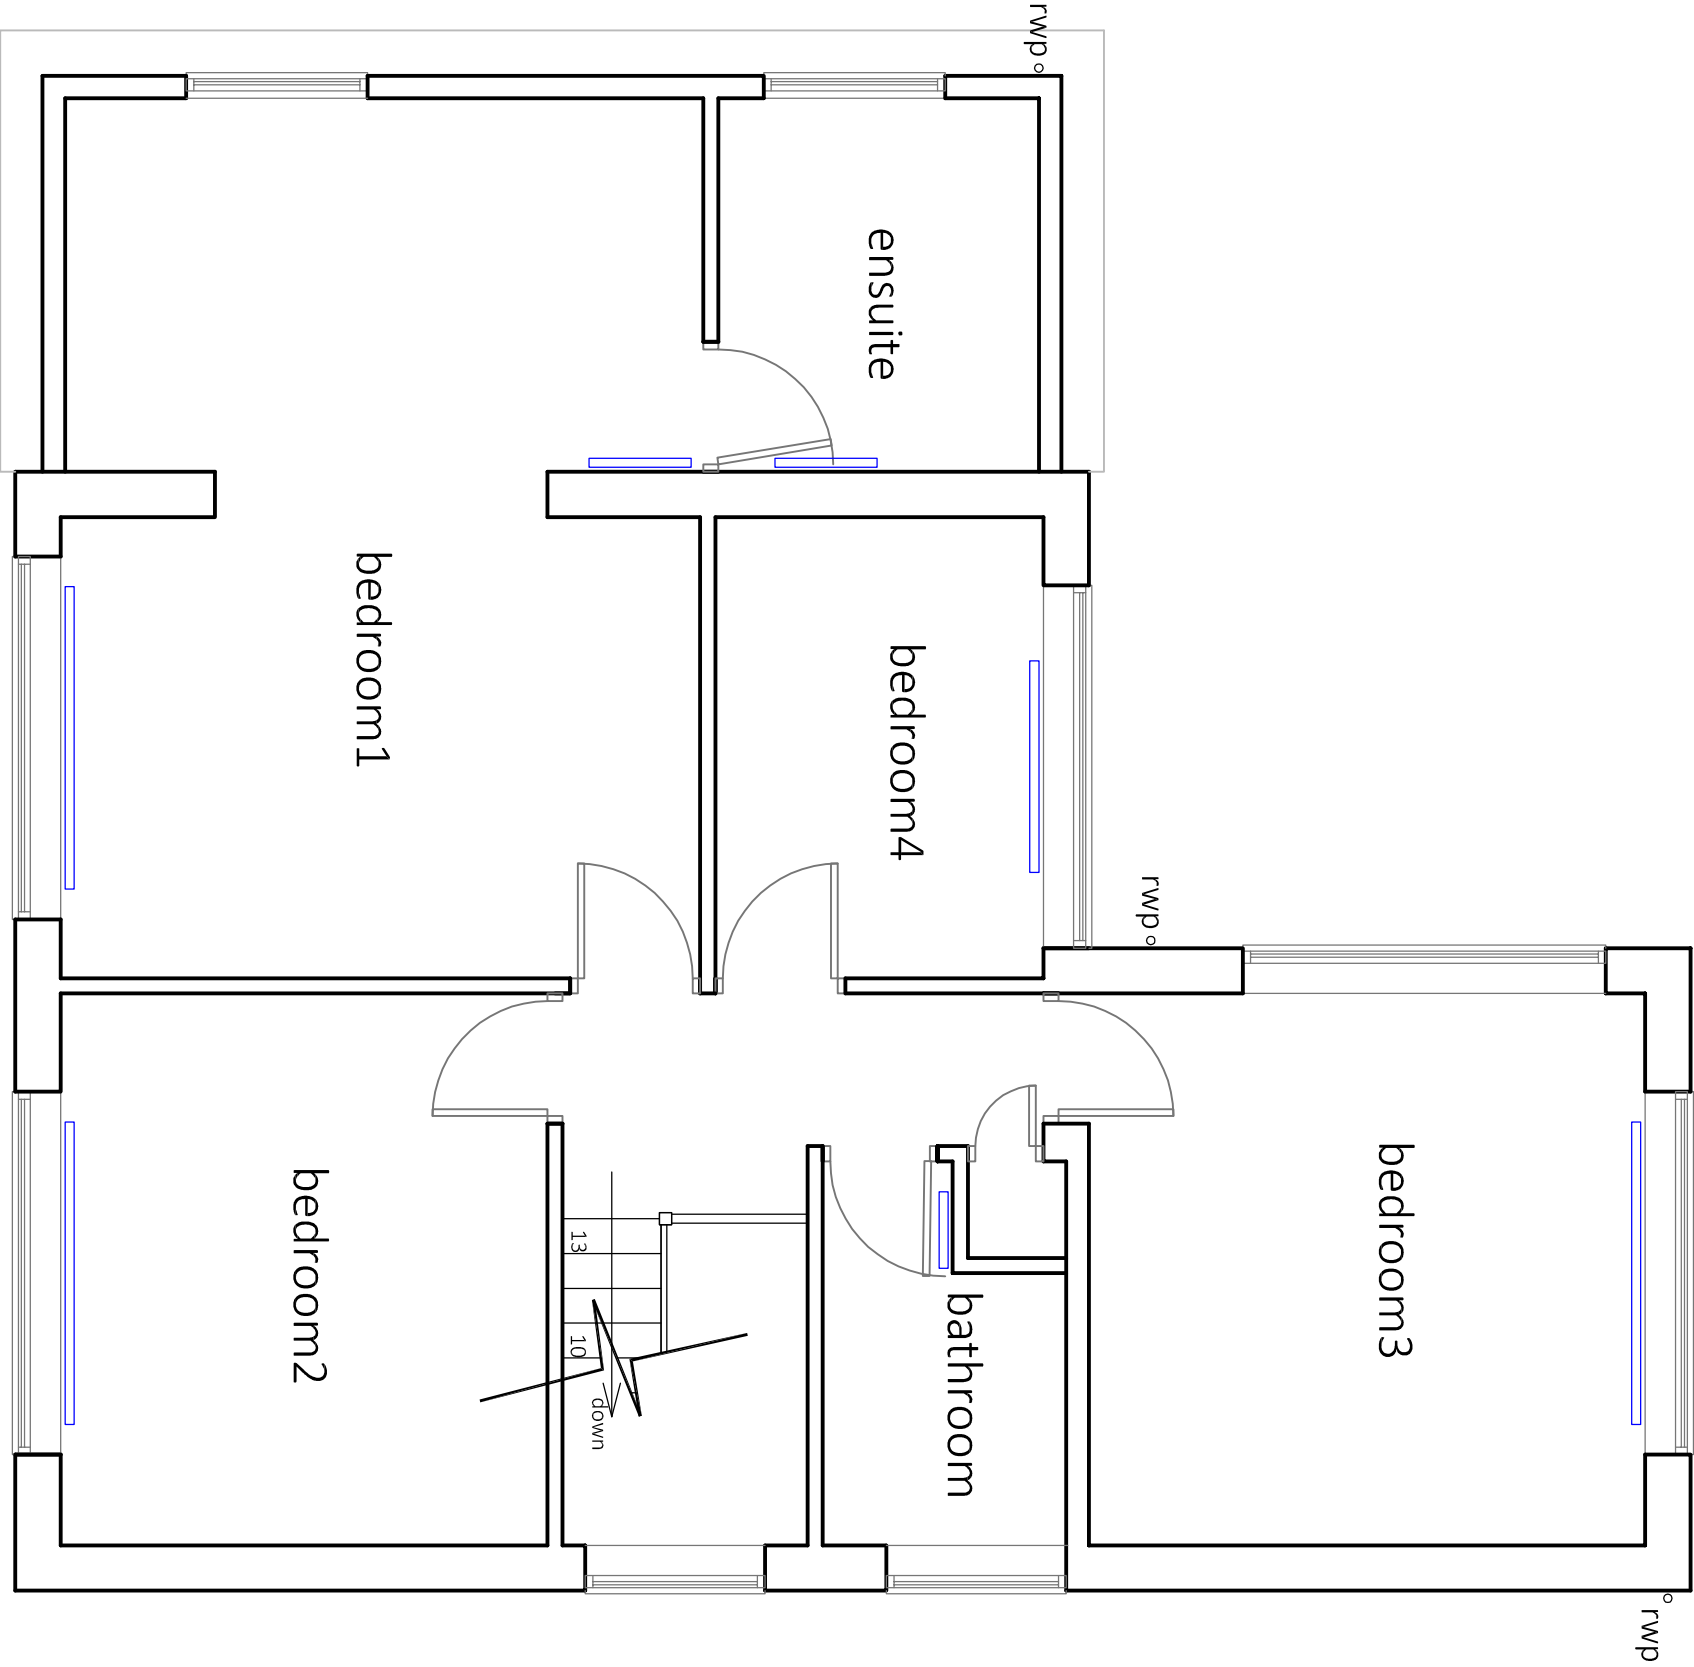

ground

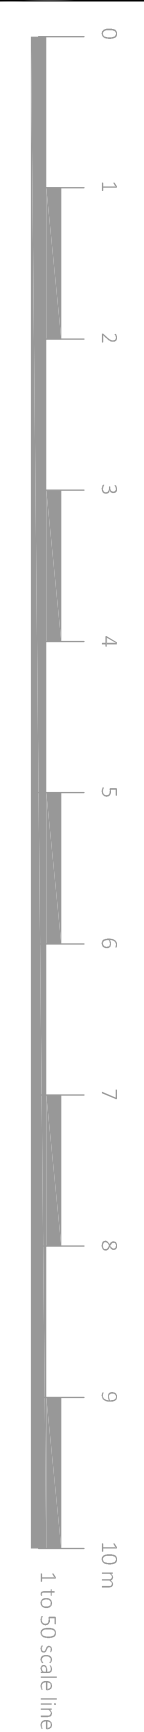

first

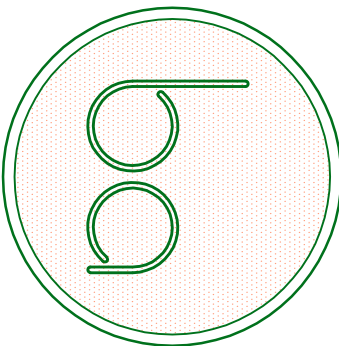BA Property Consultants Ltd. First Floor 132 Market Street Hyde, Cheshire SK14 1EX tel. 0161 351 9777 fax: 0161 351 9666 web: www.bapropertyconsultants.co.uk					
site 8 REDWING ROAD GREENMOUNT BURY BL8 4ET FOR MR P MORGAN					
project REPLACEMENT OF EXISTING DORMER WITH FIRST FLOOR EXTENSION & NEW CHIMNEY					
date MAY25	rev.	scale 1to50 on A1 1to100 on A3			