



EXISTING ELEVATIONS

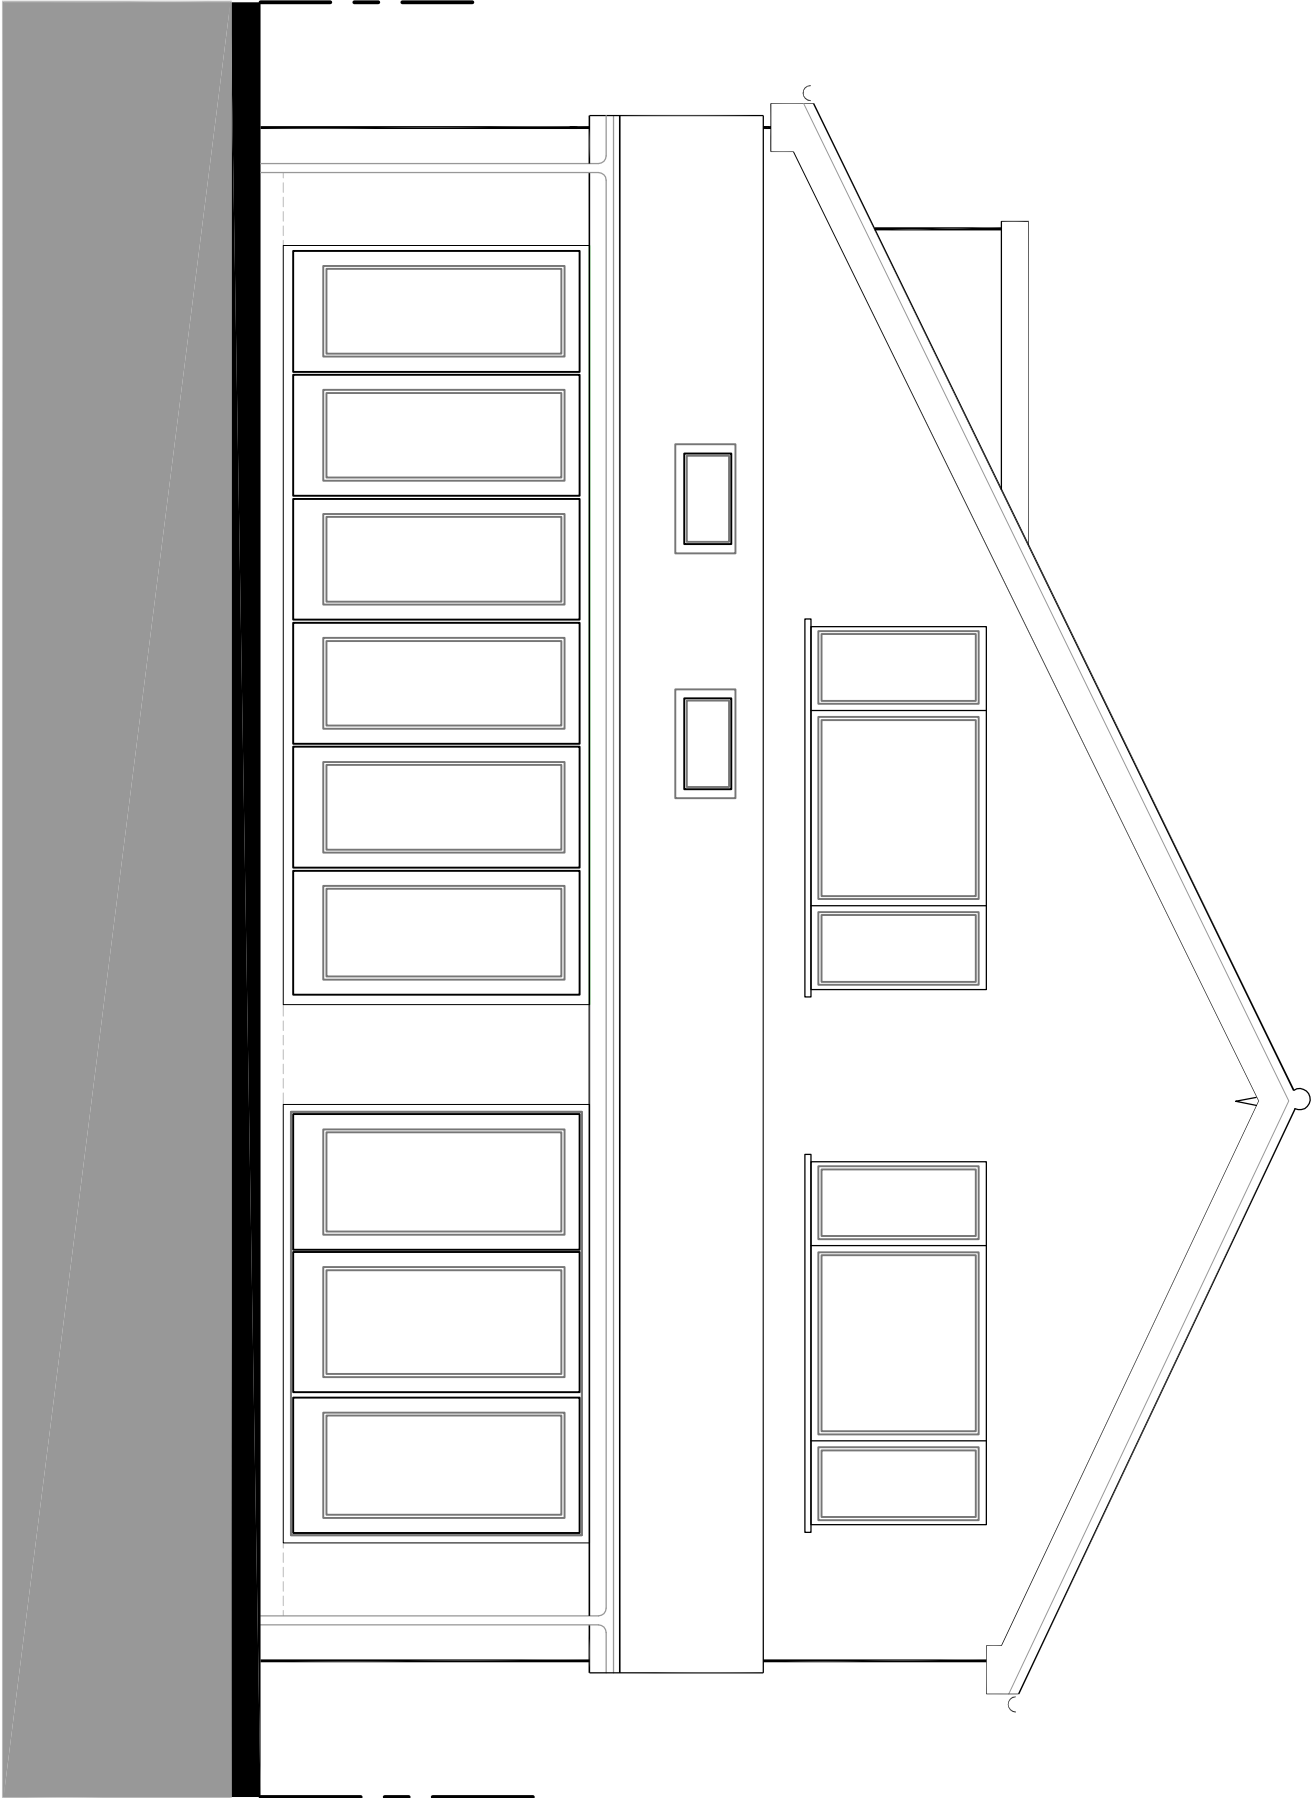


FRONT



REAR

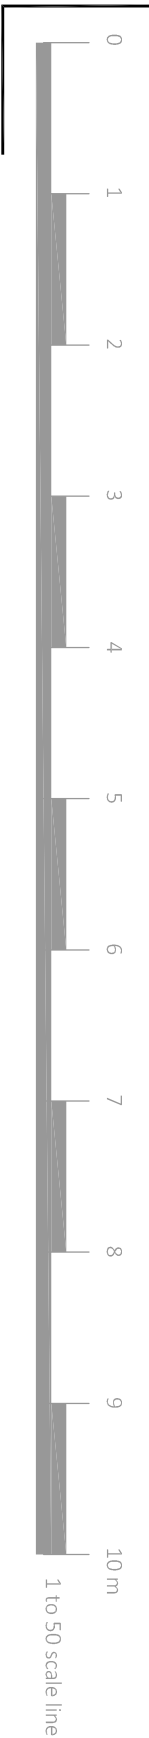

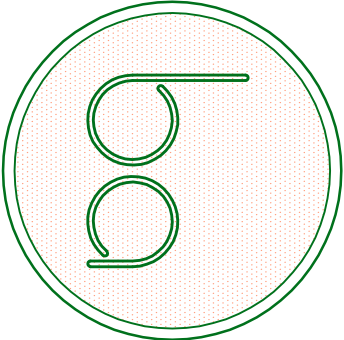BA Property Consultants Ltd. First Floor 132 Market Street Hyde, Cheshire SK14 1EX tel. 0161 351 9777 fax. 0161 351 9666 web: www.baproperlyconsultants.co.uk 			
site 8 REDWING ROAD GREENMOUNT BURY BL8 4ET FOR MR P MORGAN			
project REPLACEMENT OF EXISTING DORMER WITH FIRST FLOOR EXTENSION & NEW CHIMNEY			
date MAY25	rev.	scale 1to50 on A1 1to100 on A3	drawing ref. BL8:25/502