
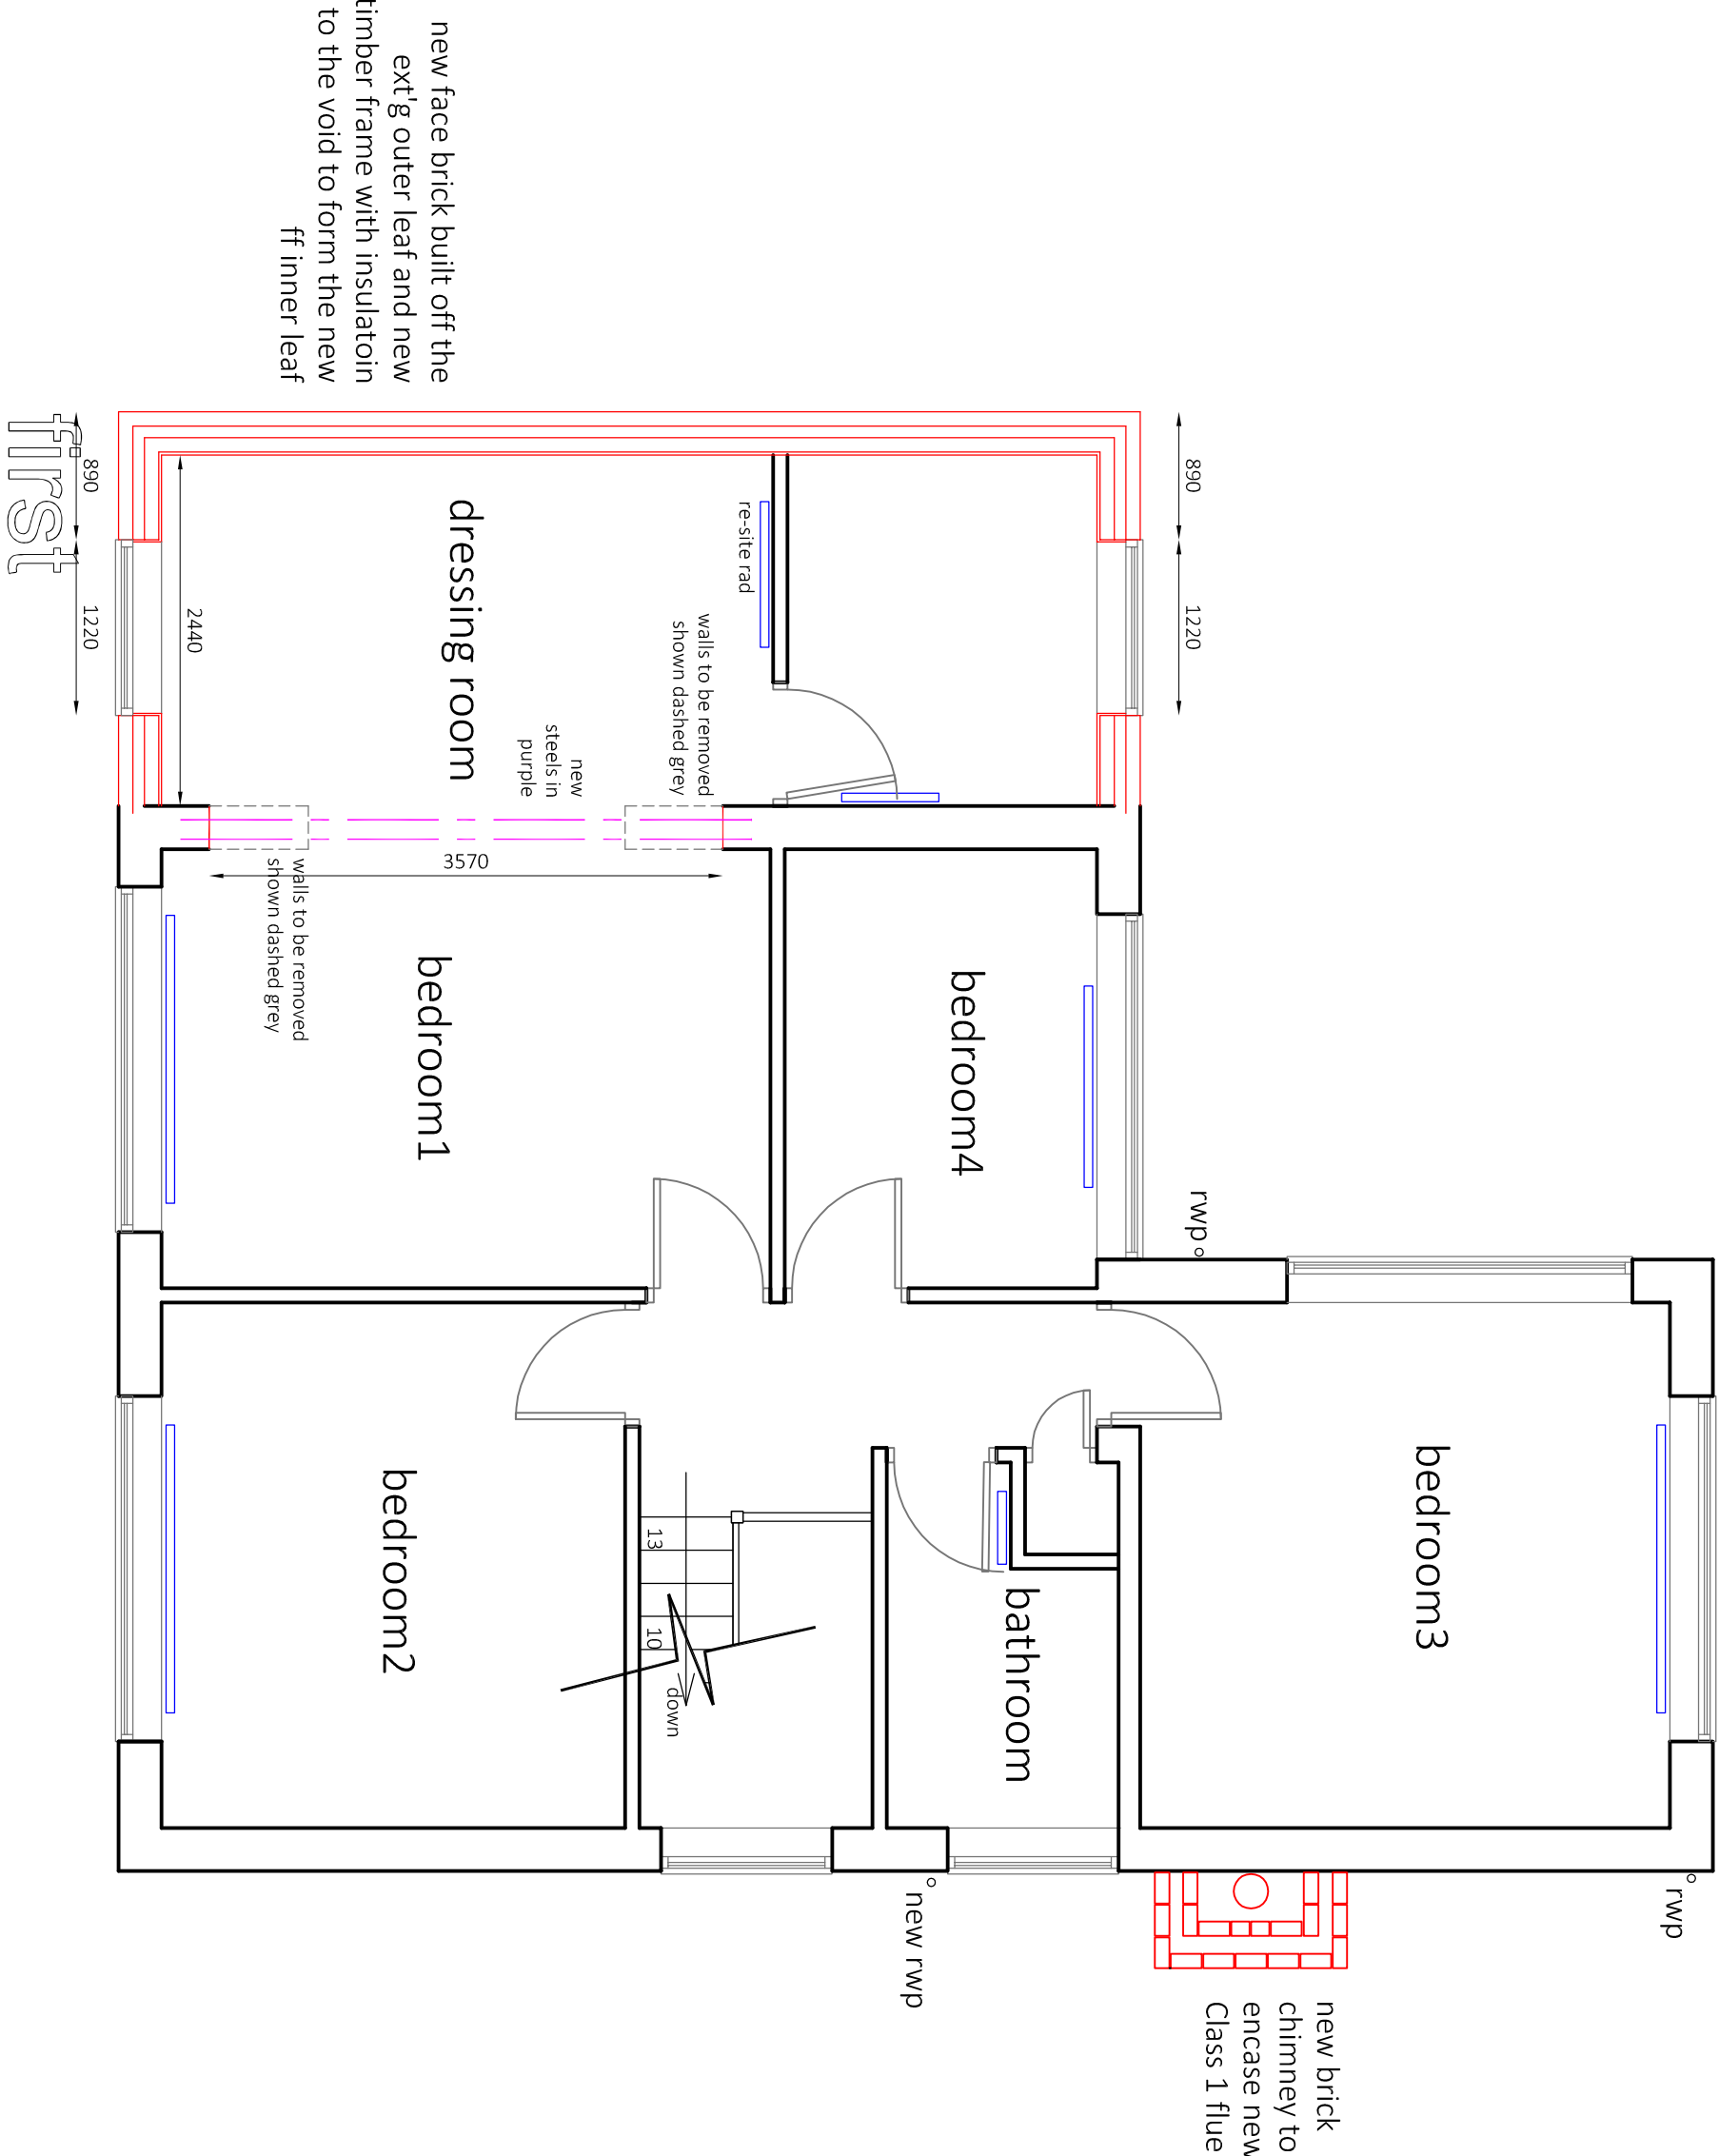


PROPOSED FLOOR PLANS

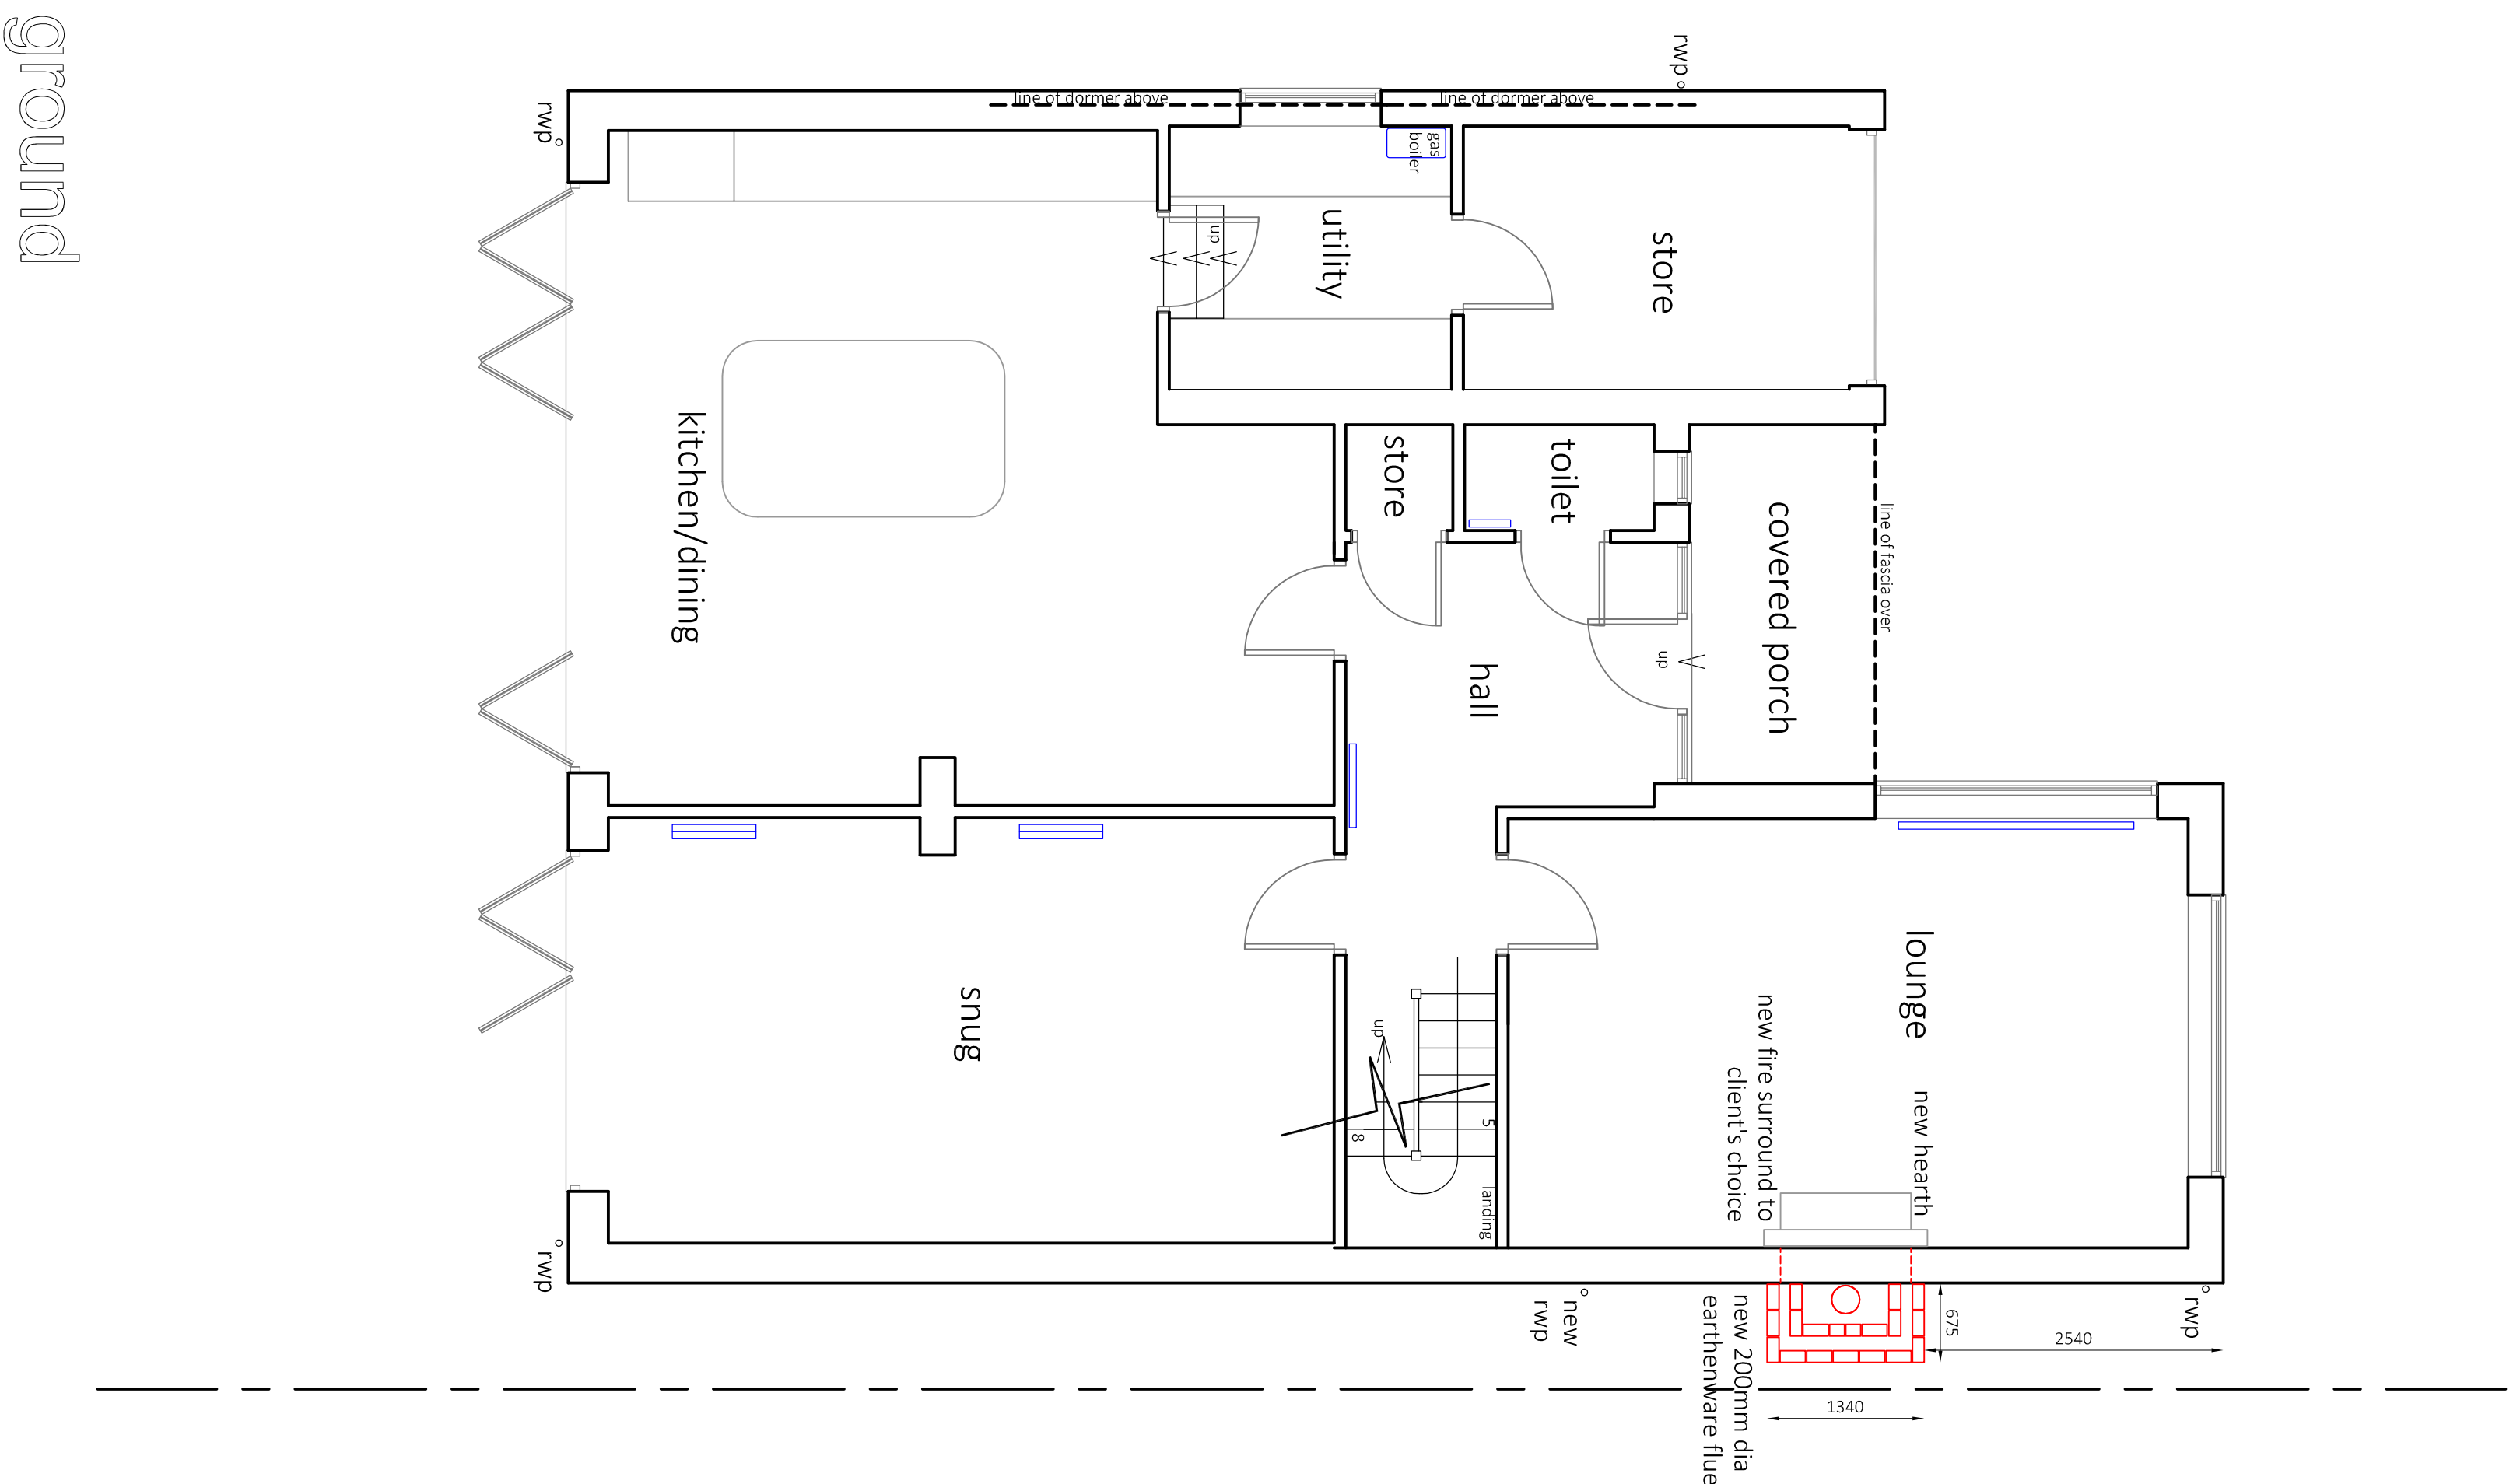

BA Property Consultants Ltd.
First Floor
132 Market Street
Hyde, Cheshire
SK14 1EX
tel. 0161 351 9777 fax. 0161 351 9666
web: www.baproertyconsultants.co.uk

8 REDWING ROAD
GREENMOUNT BURY BL8 4ET
FOR MR P MORGAN

site

REPLACEMENT OF EXISTING DORMER WITH
FIRST FLOOR EXTENSION & NEW CHIMNEY

project

date MAY25 rev. A scale 1to50 on A1 1to100 on A3 drawing ref. BL8:25/504