
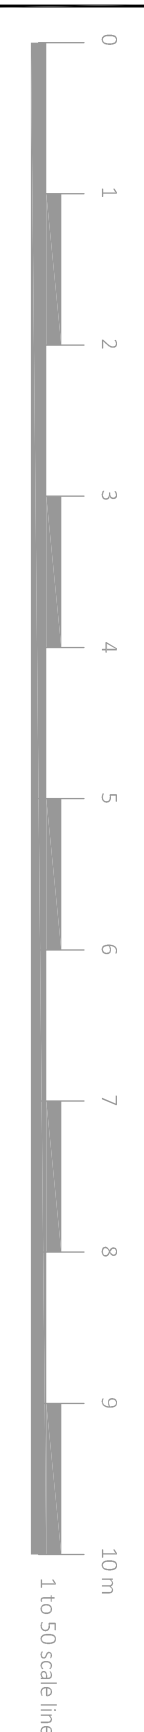
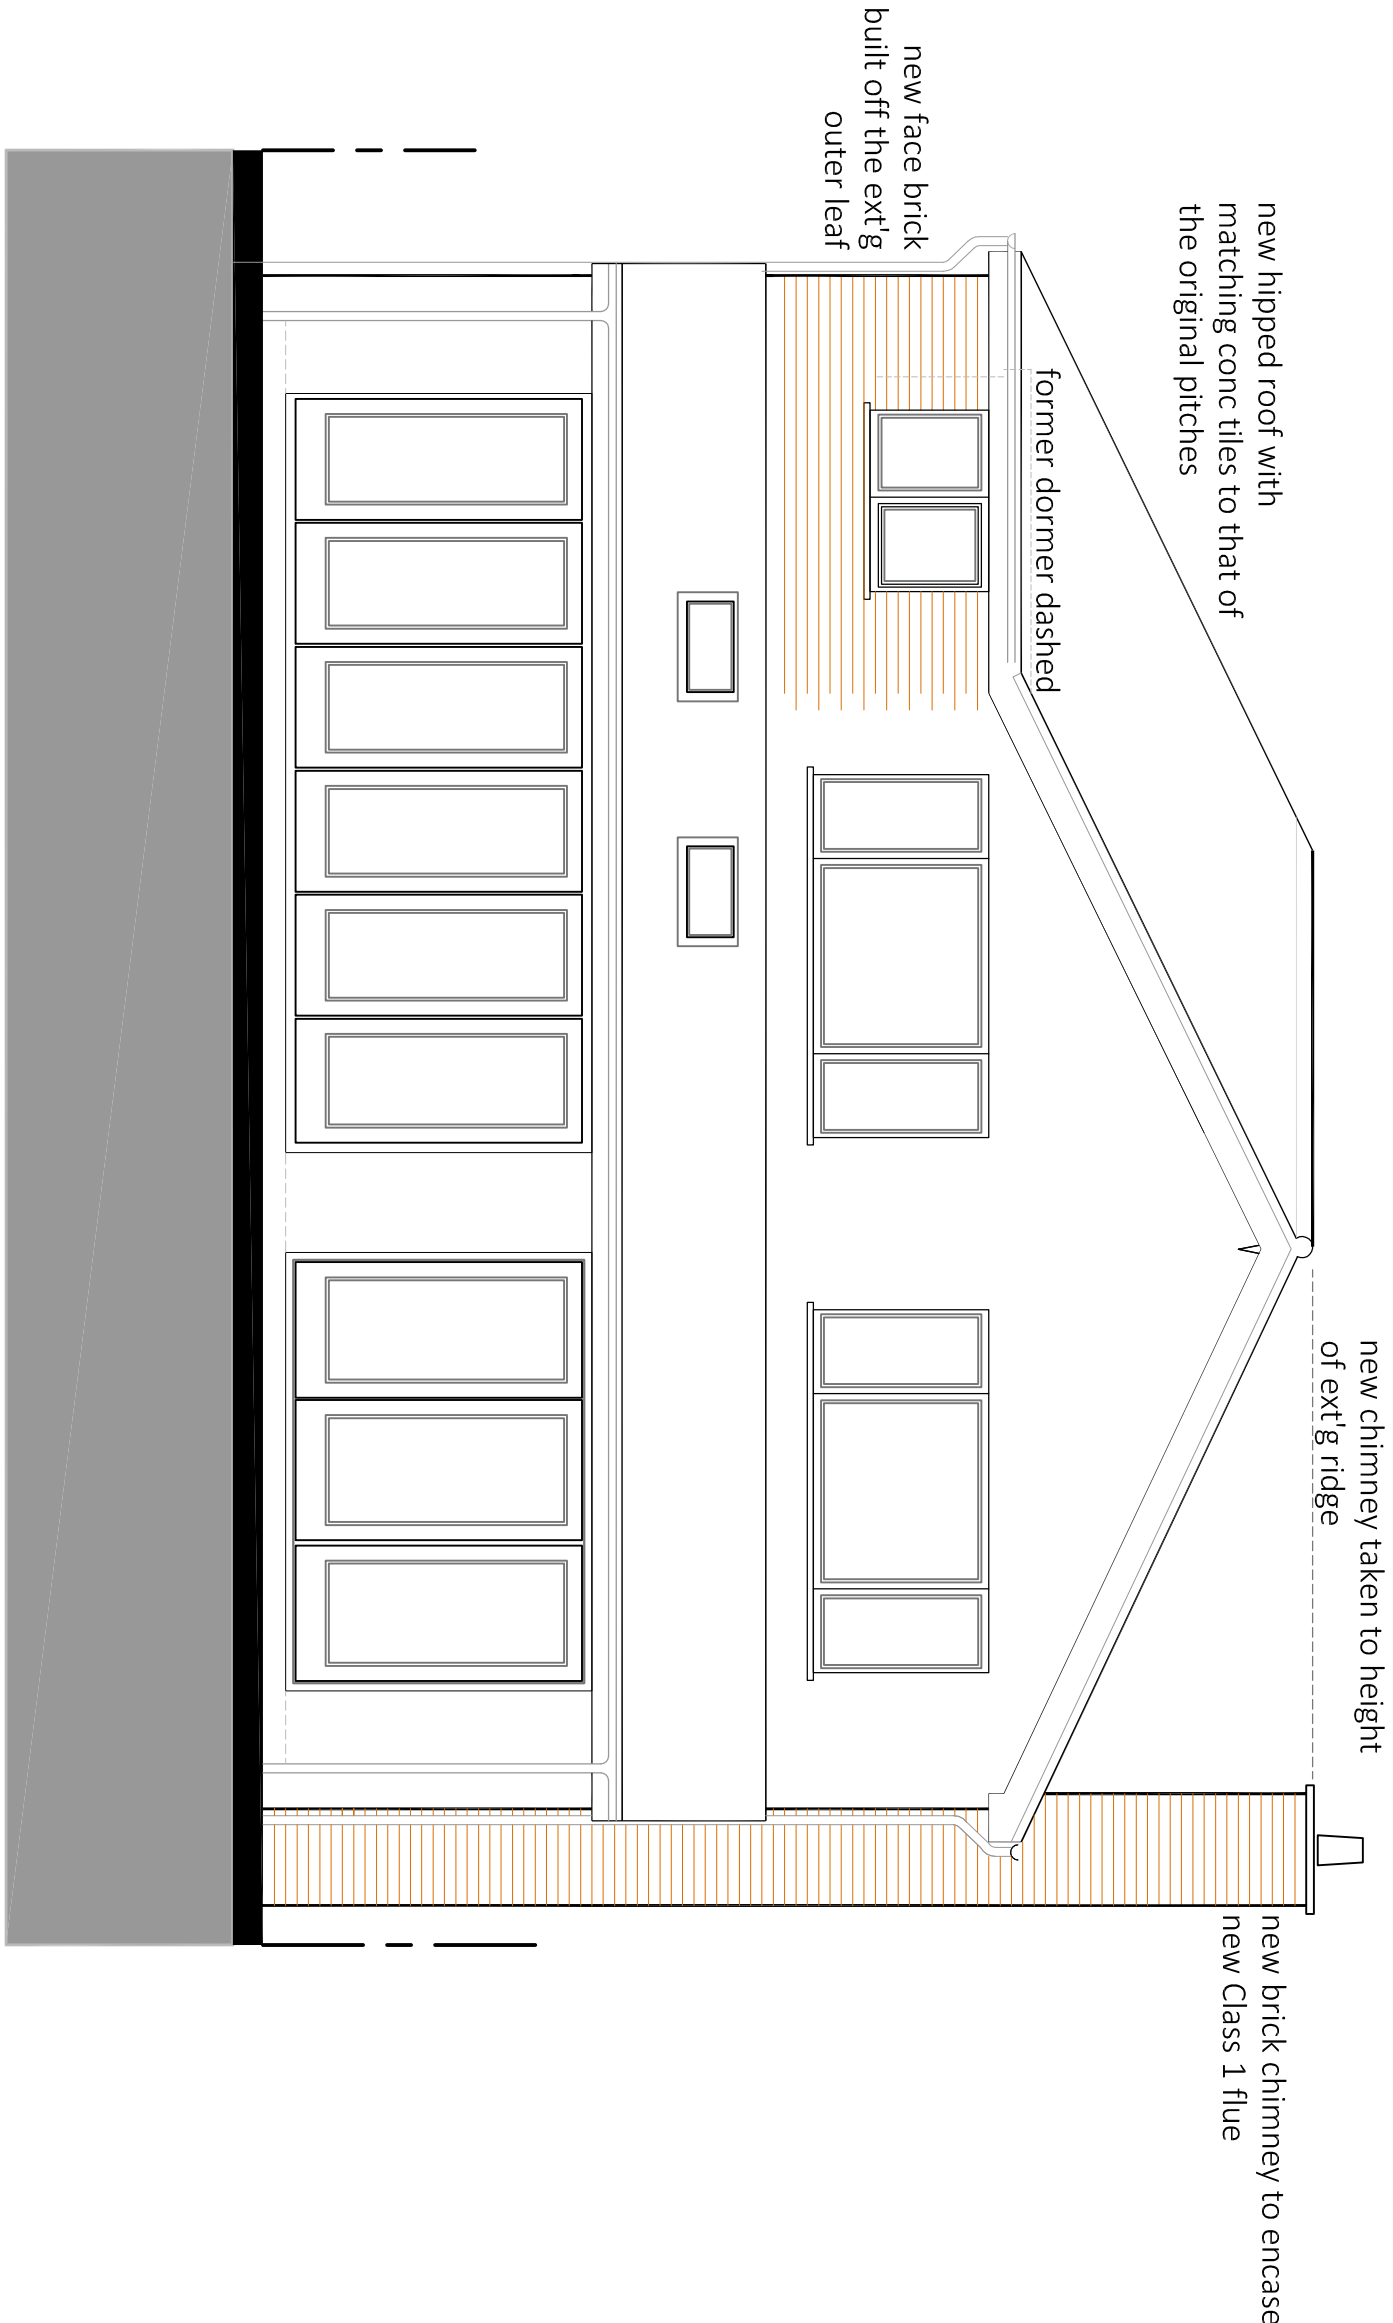



PROPOSED ELEVATIONS

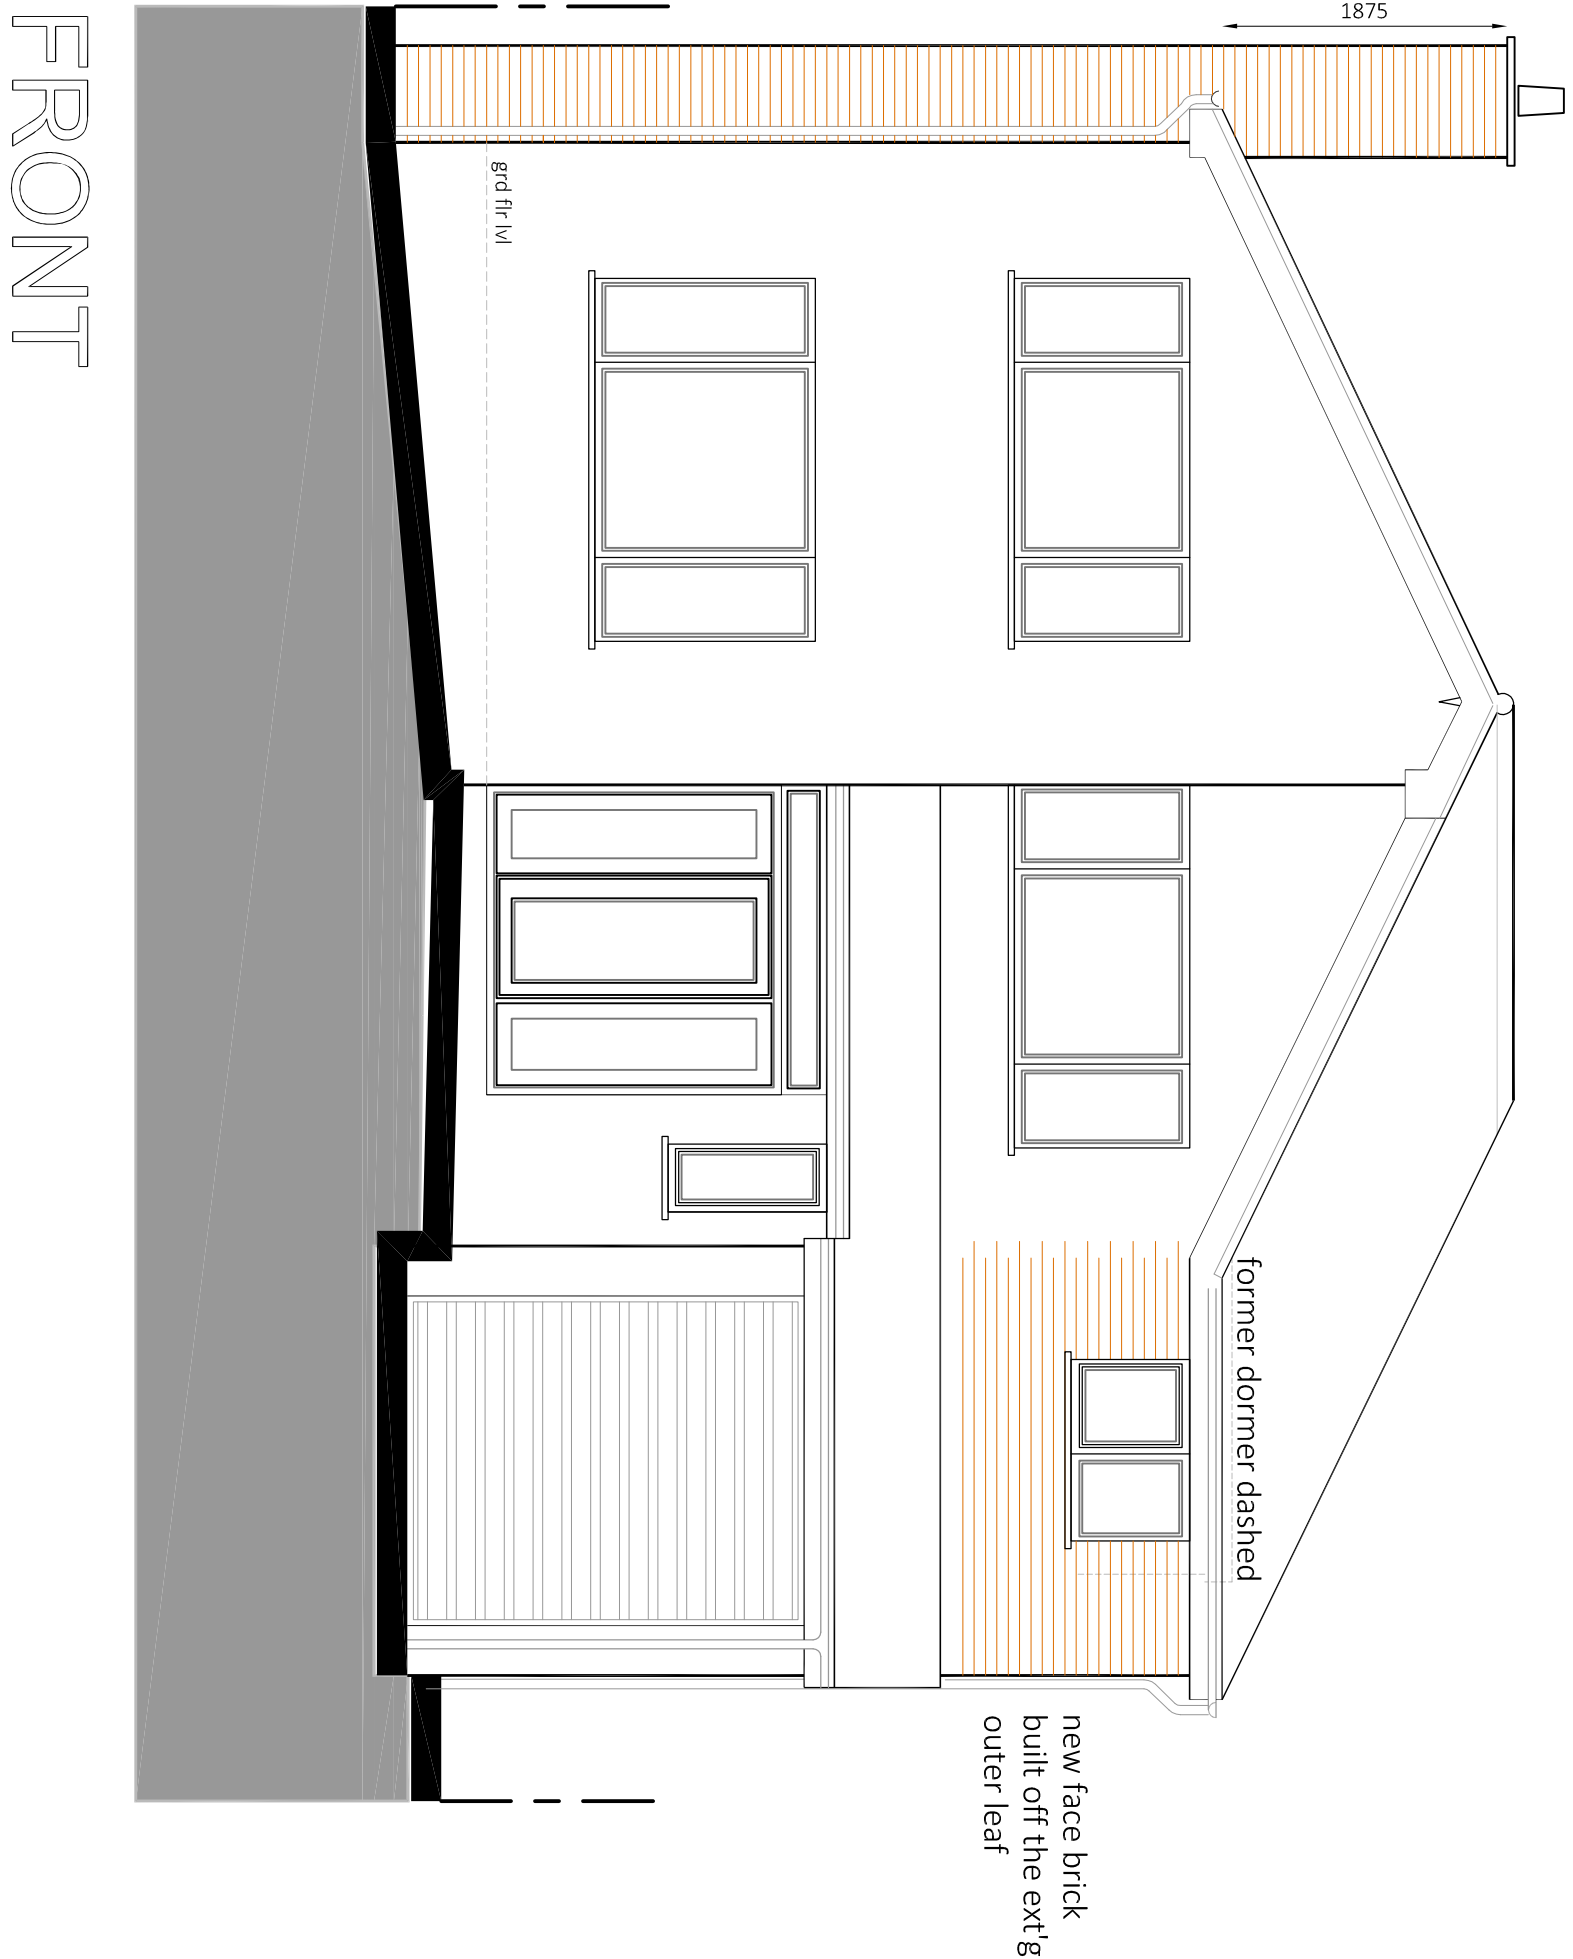

revA 3mar25 new chimney enlarged

BA Property Consultants Ltd.

First Floor
132 Market Street
Hyde, Cheshire
SK14 1EX
tel. 0161 351 9777 fax. 0161 351 9666
web: www.baproertyconsultants.co.uk

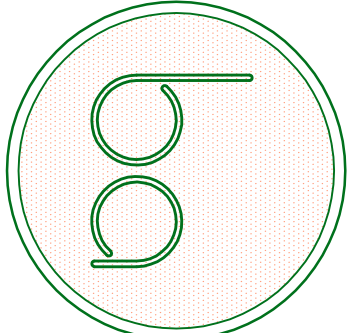

site
8 REDWING ROAD
GREENMOUNT BURY BL8 4ET
FOR MR P MORGAN

project
REPLACEMENT OF EXISTING DORMER WITH
FIRST FLOOR EXTENSION & NEW CHIMNEY

date	rev.	scale	drawing ref.
MAY25	A	1to50 on A1 1to100 on A3	BL8:25/505