




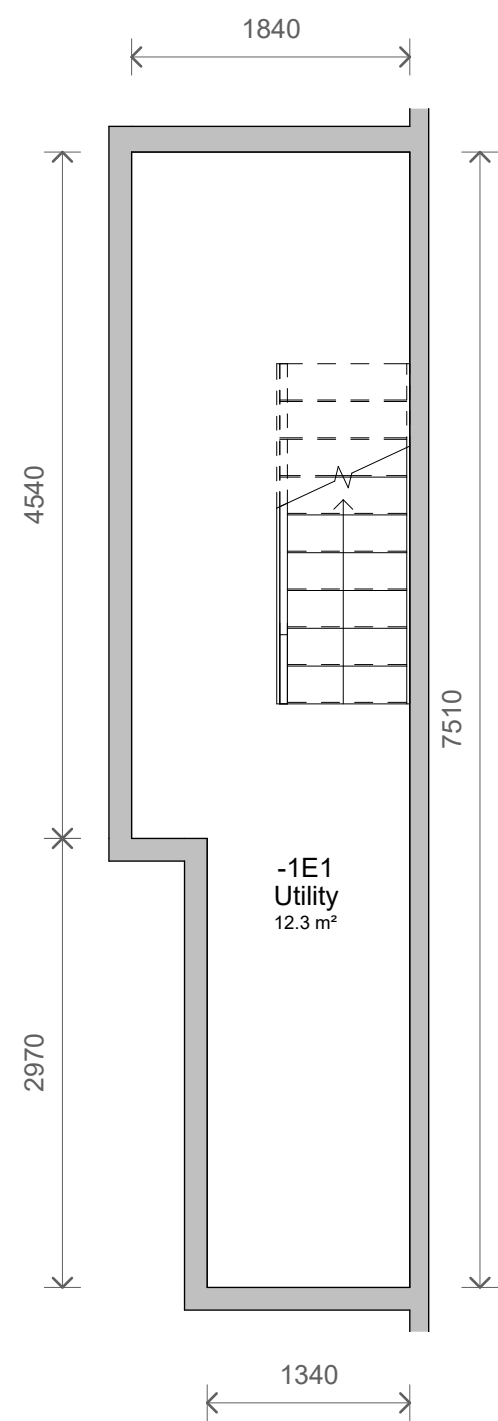


1 Level B1 - Existing
1 : 50

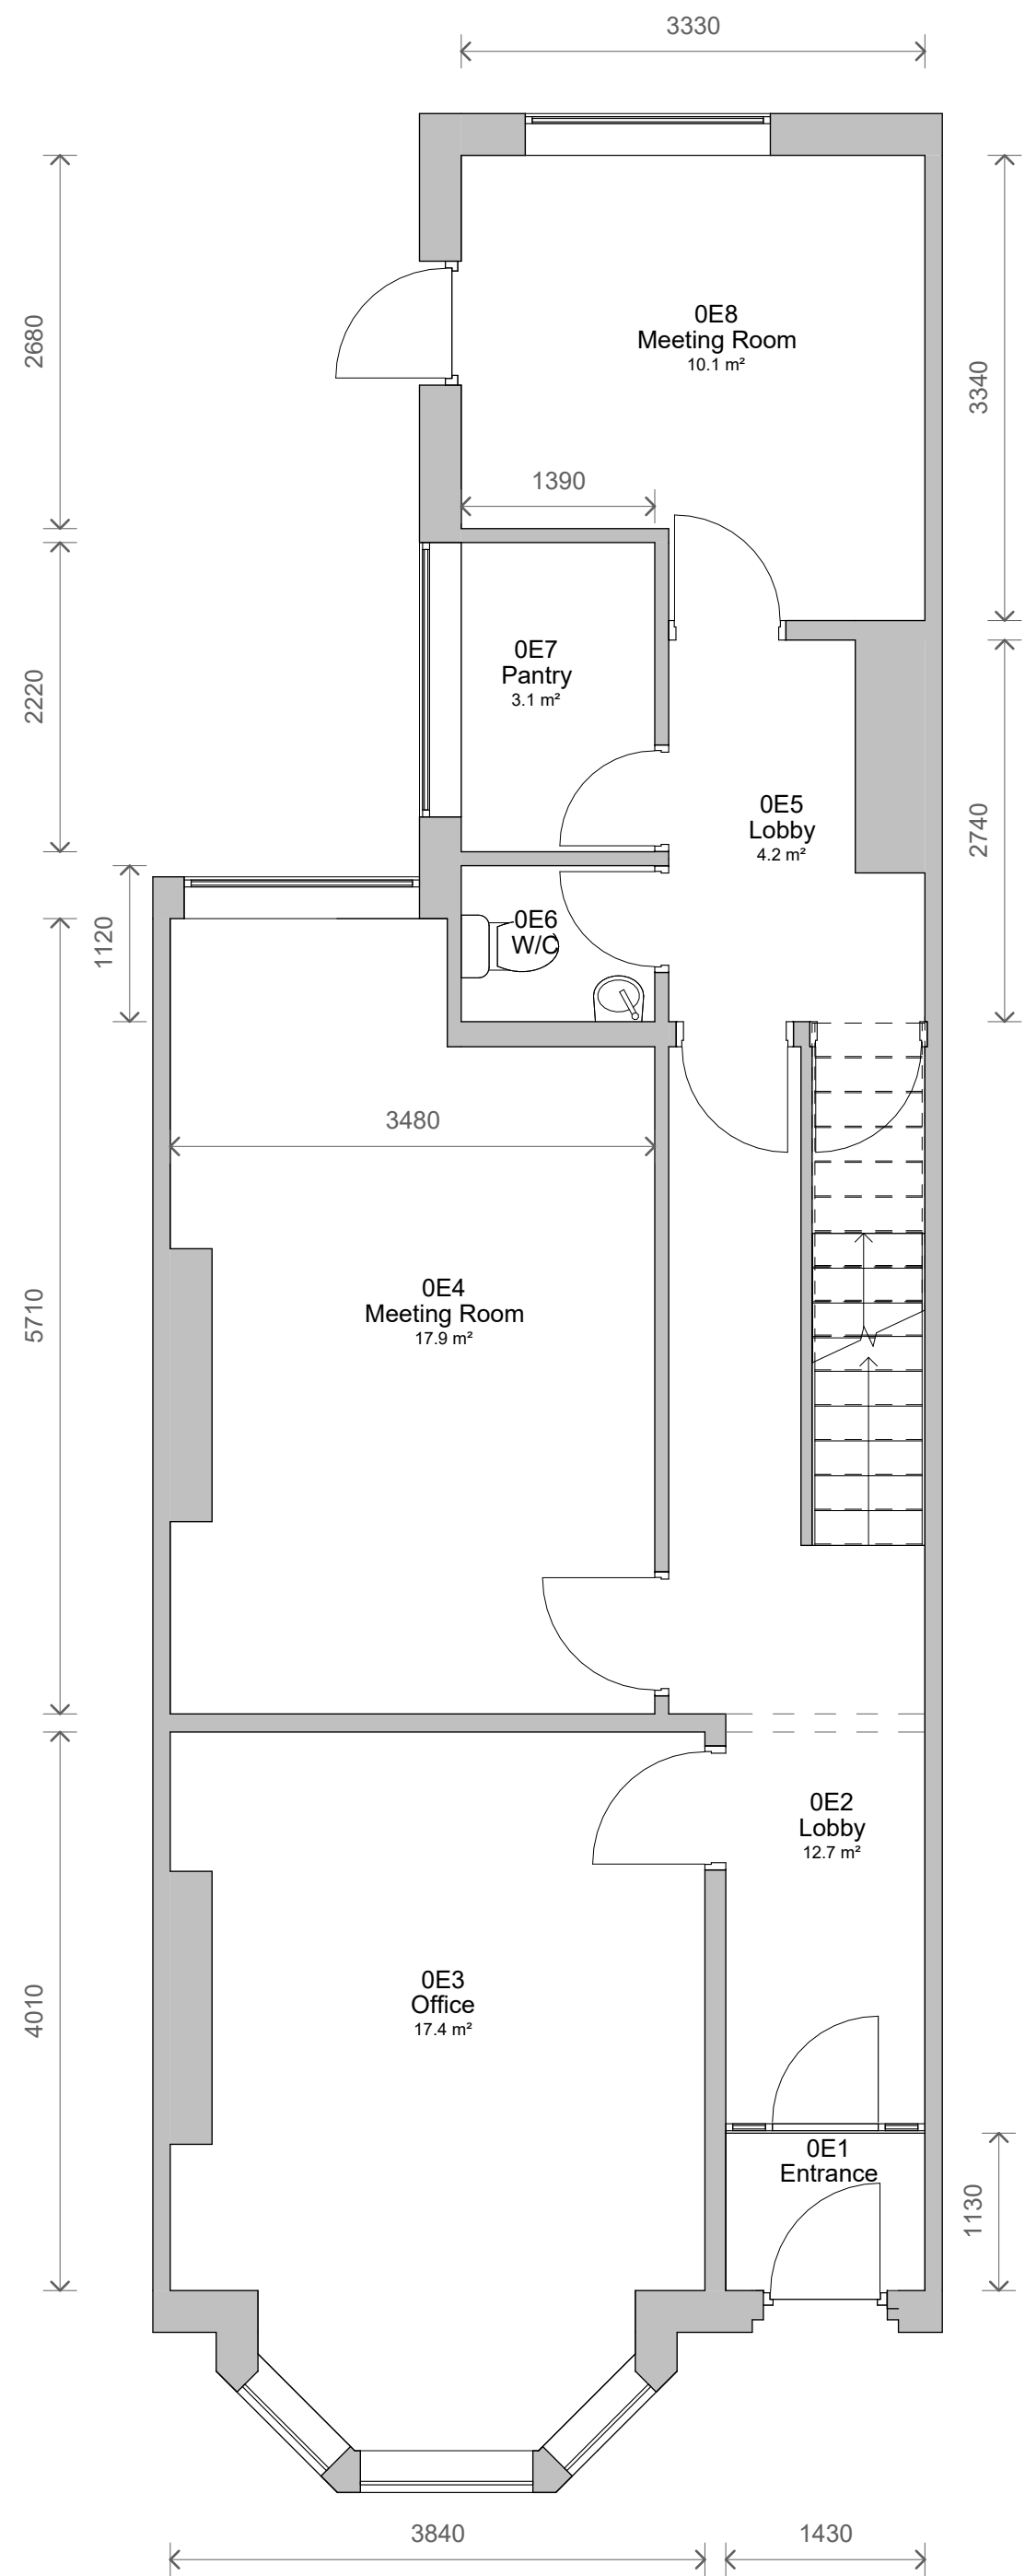



2 Level 0 - Existing
1 : 50

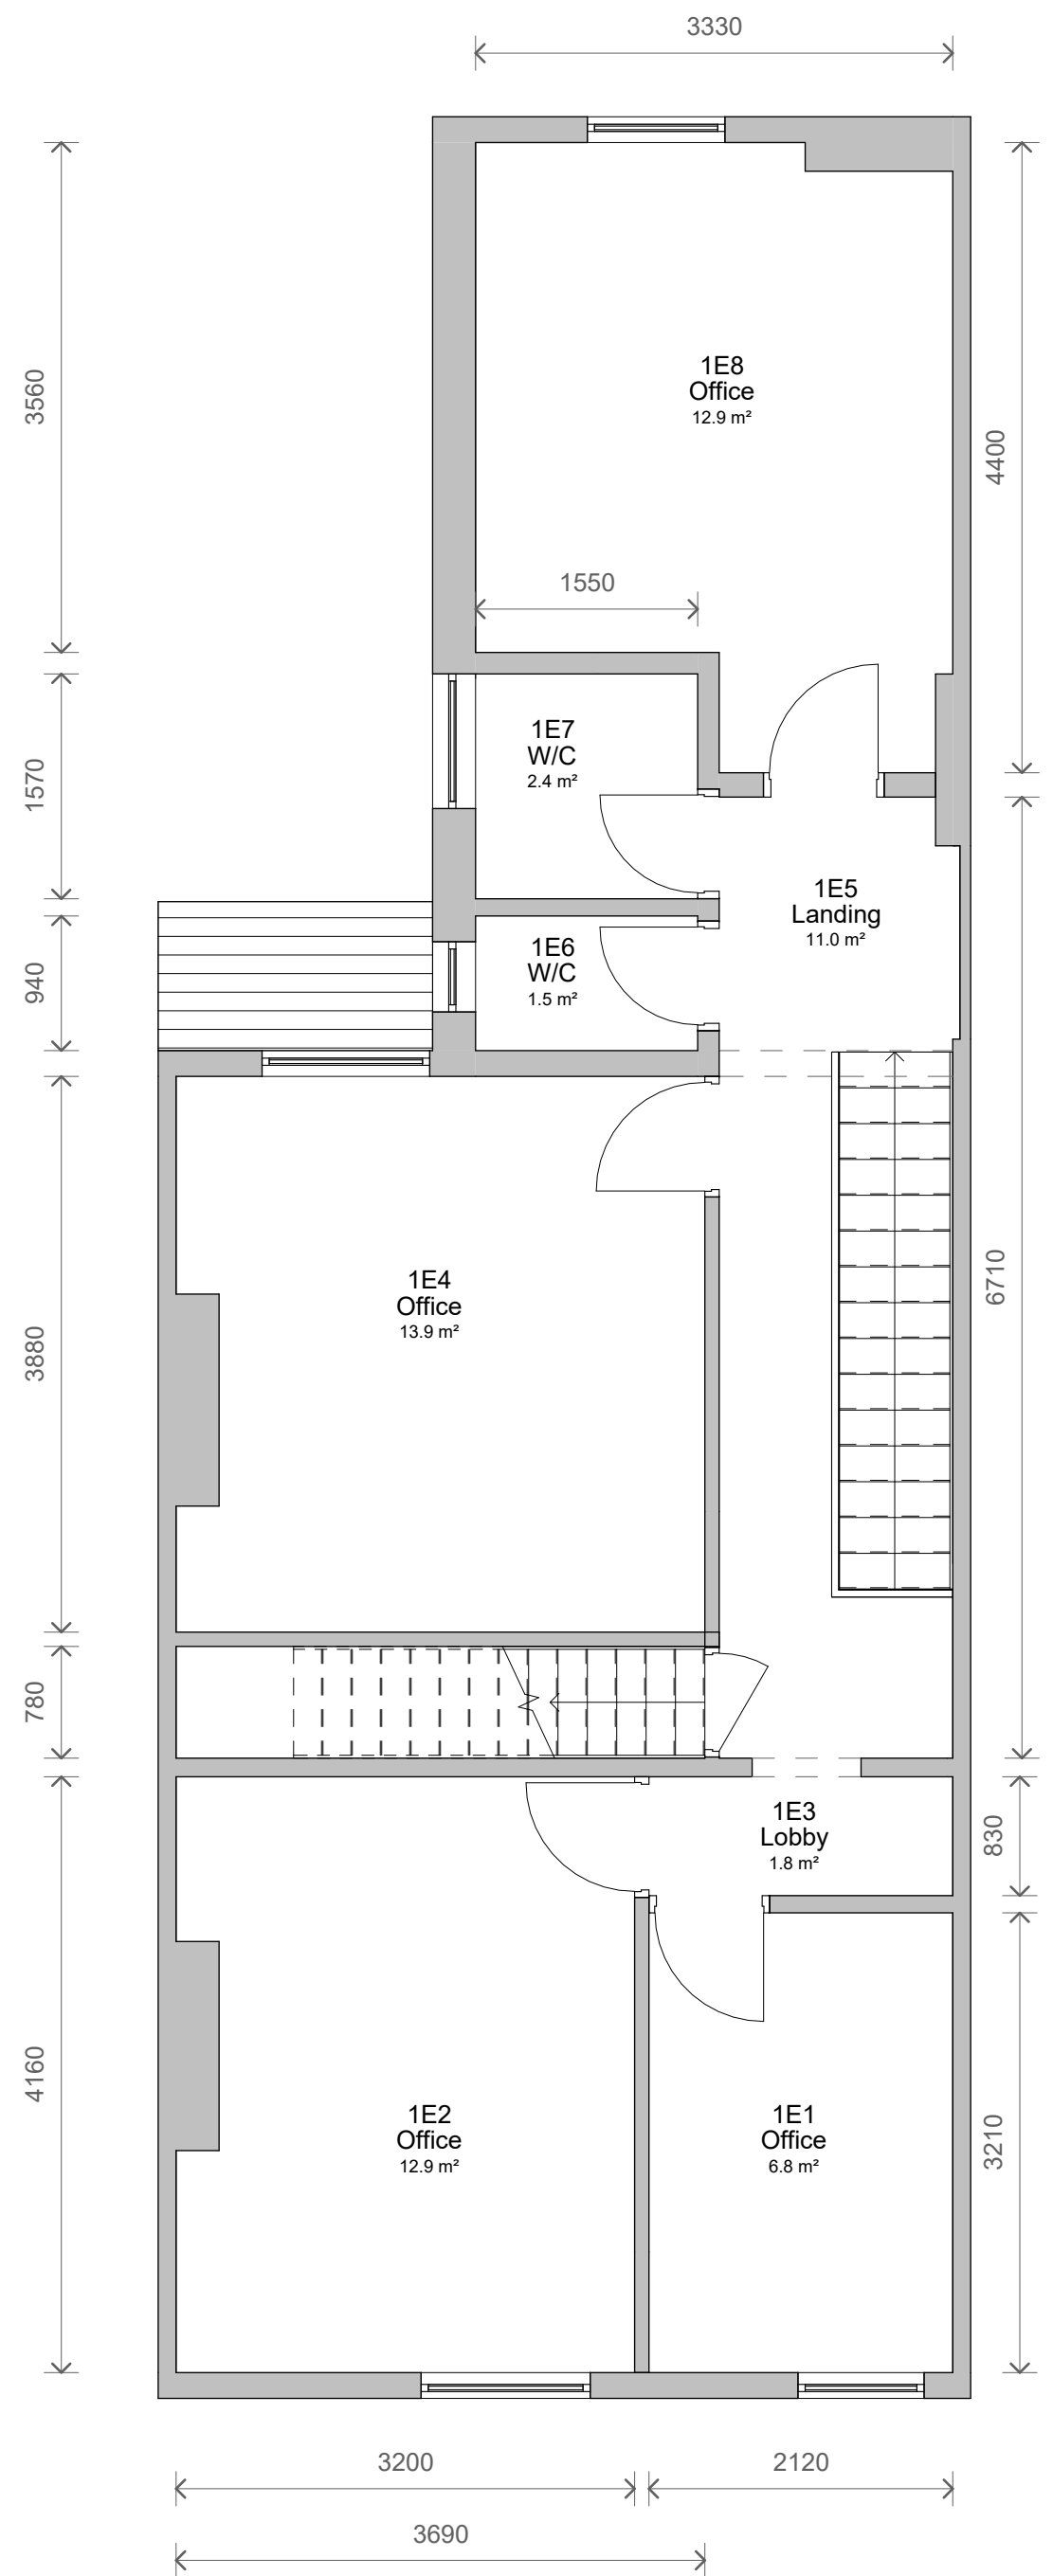

3 Level 1 - Existing
1 : 50

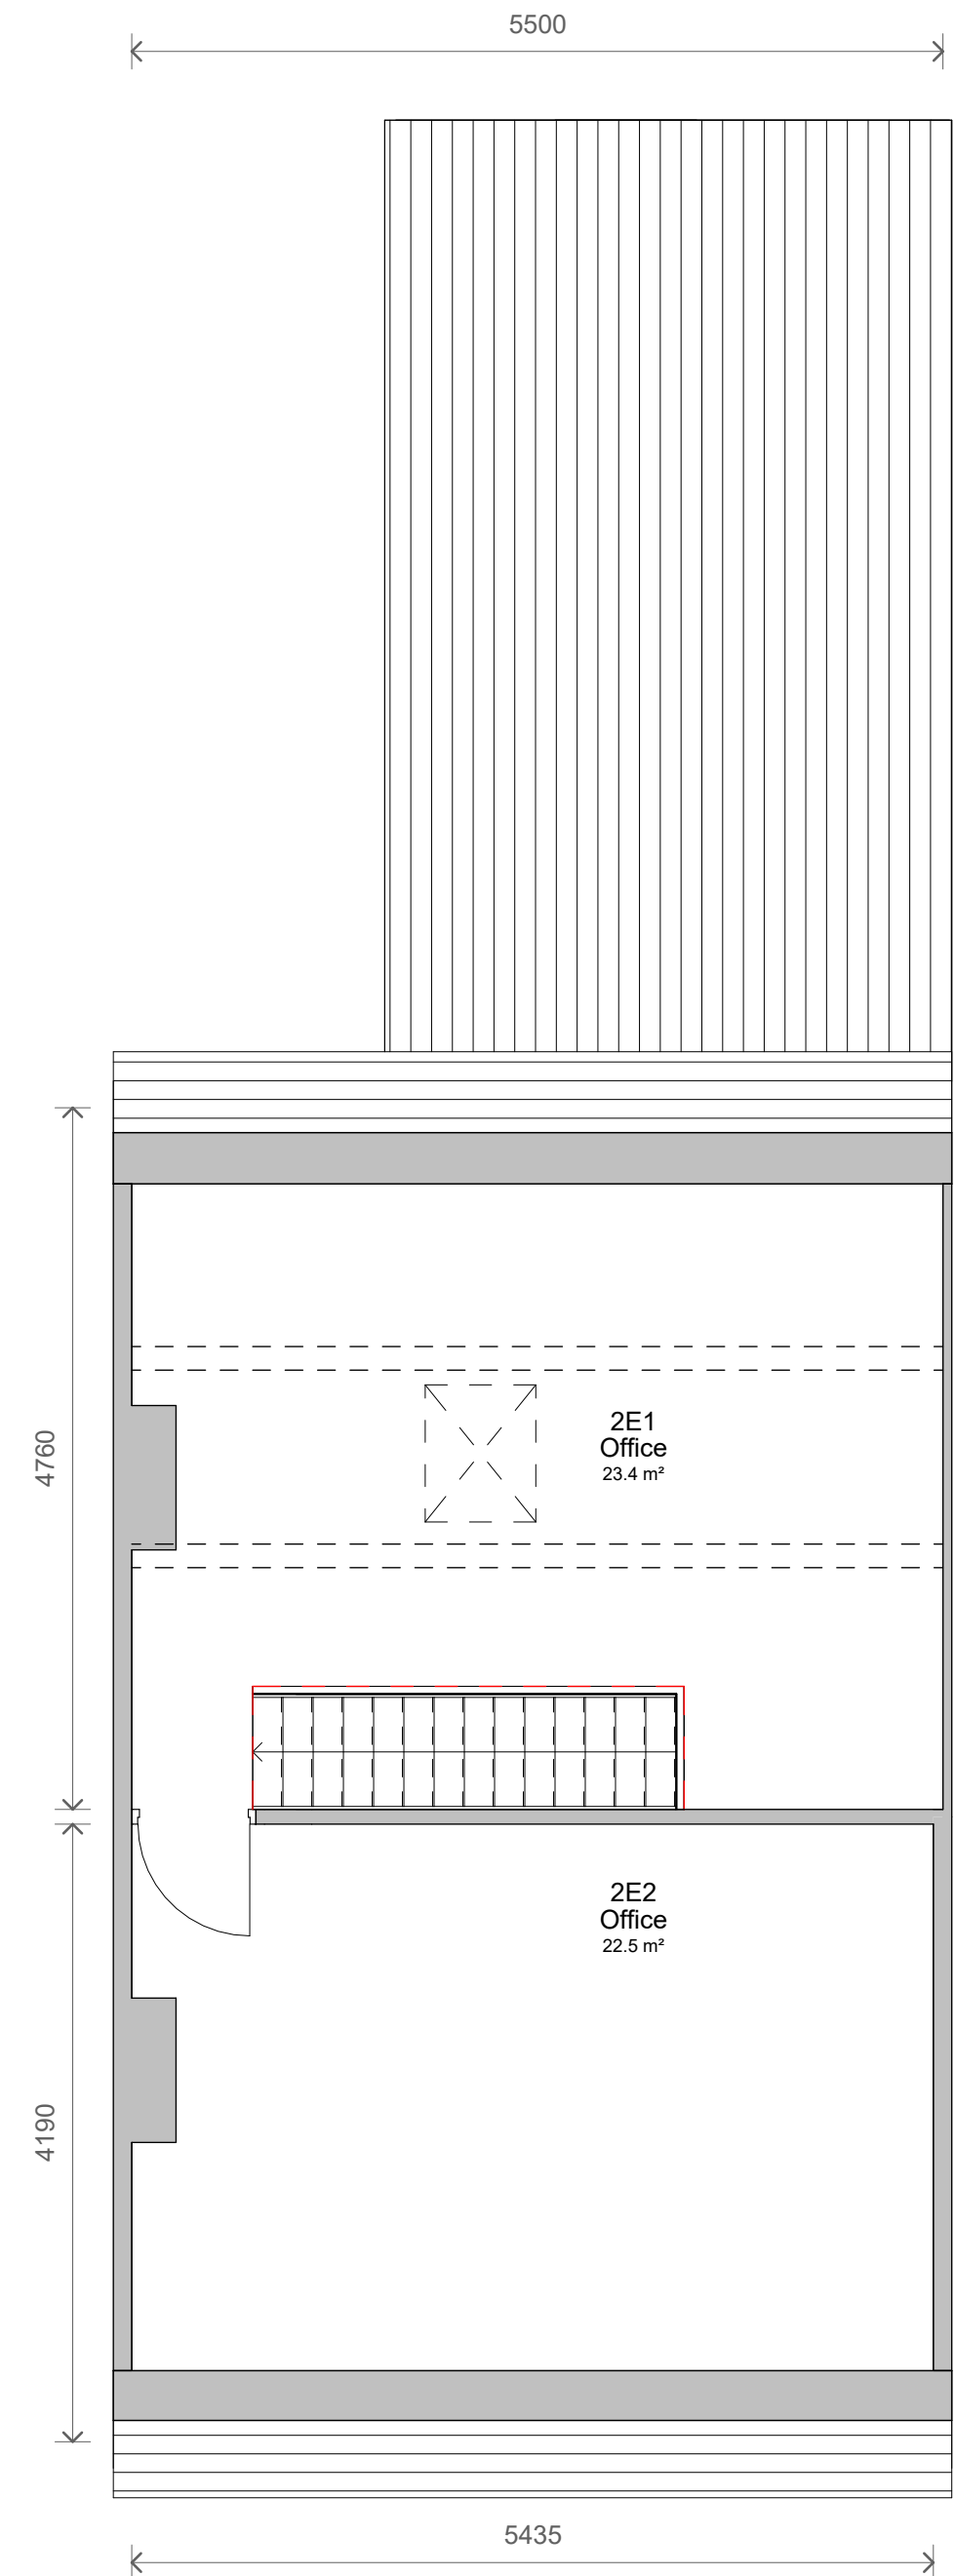

4 Level Roof - Existing
1 : 50

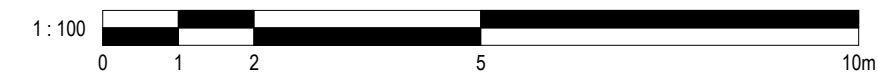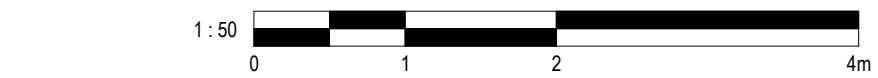

No.	Description	Date
PROJECT		
33 Knowsley Street, Bury		
TITLE		
Existing Plans		
CLIENT		
Jonisz		
STATUS		
DESIGN		
DRAWN BY	DATE	SCALE (@ A1)
GJ	10/08/2022	1 : 50
PROJECT NUMBER	DRAWING NUMBER	REV
GSS22070	002	
GOLD SKETCH		
S T U D I O S		
www.goldsketch.co.uk info@goldsketch.co.uk 0161 792 9595		
NOTES		
© COPYRIGHT - ALL RIGHTS RESERVED.		
THIS DRAWING IS NOT TO BE REPRODUCED WITHOUT PRIOR WRITTEN CONSENT.		
DRAWING TO BE USED FOR THE STATUS INDICATED ONLY.		
ALL DIMENSIONS ARE GIVEN TO FACE UNLESS OTHERWISE SPECIFIED AND SHALL BE IN ACCORDANCE WITH CURRENT BUILDING REGULATIONS AND THE CONSTRUCTION OF ANY WORK. ALL WORK AND MATERIALS TO BE IN ACCORDANCE WITH CURRENT BUILDING REGULATIONS AND THE CONSTRUCTION OF ANY WORK. ALL DIMENSIONS ON THIS DRAWING ARE IN MILLIMETERS UNLESS OTHERWISE STATED.		