
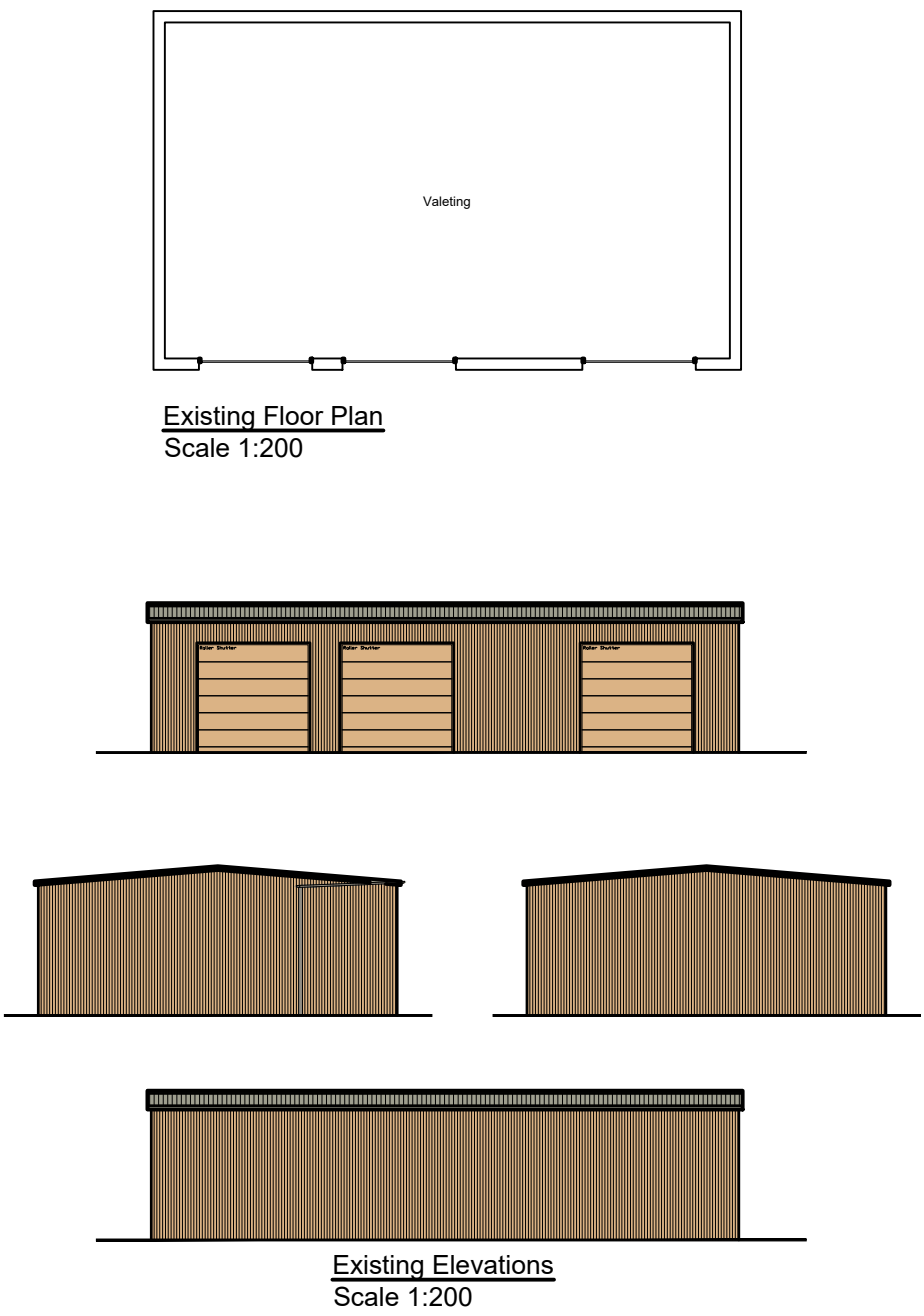
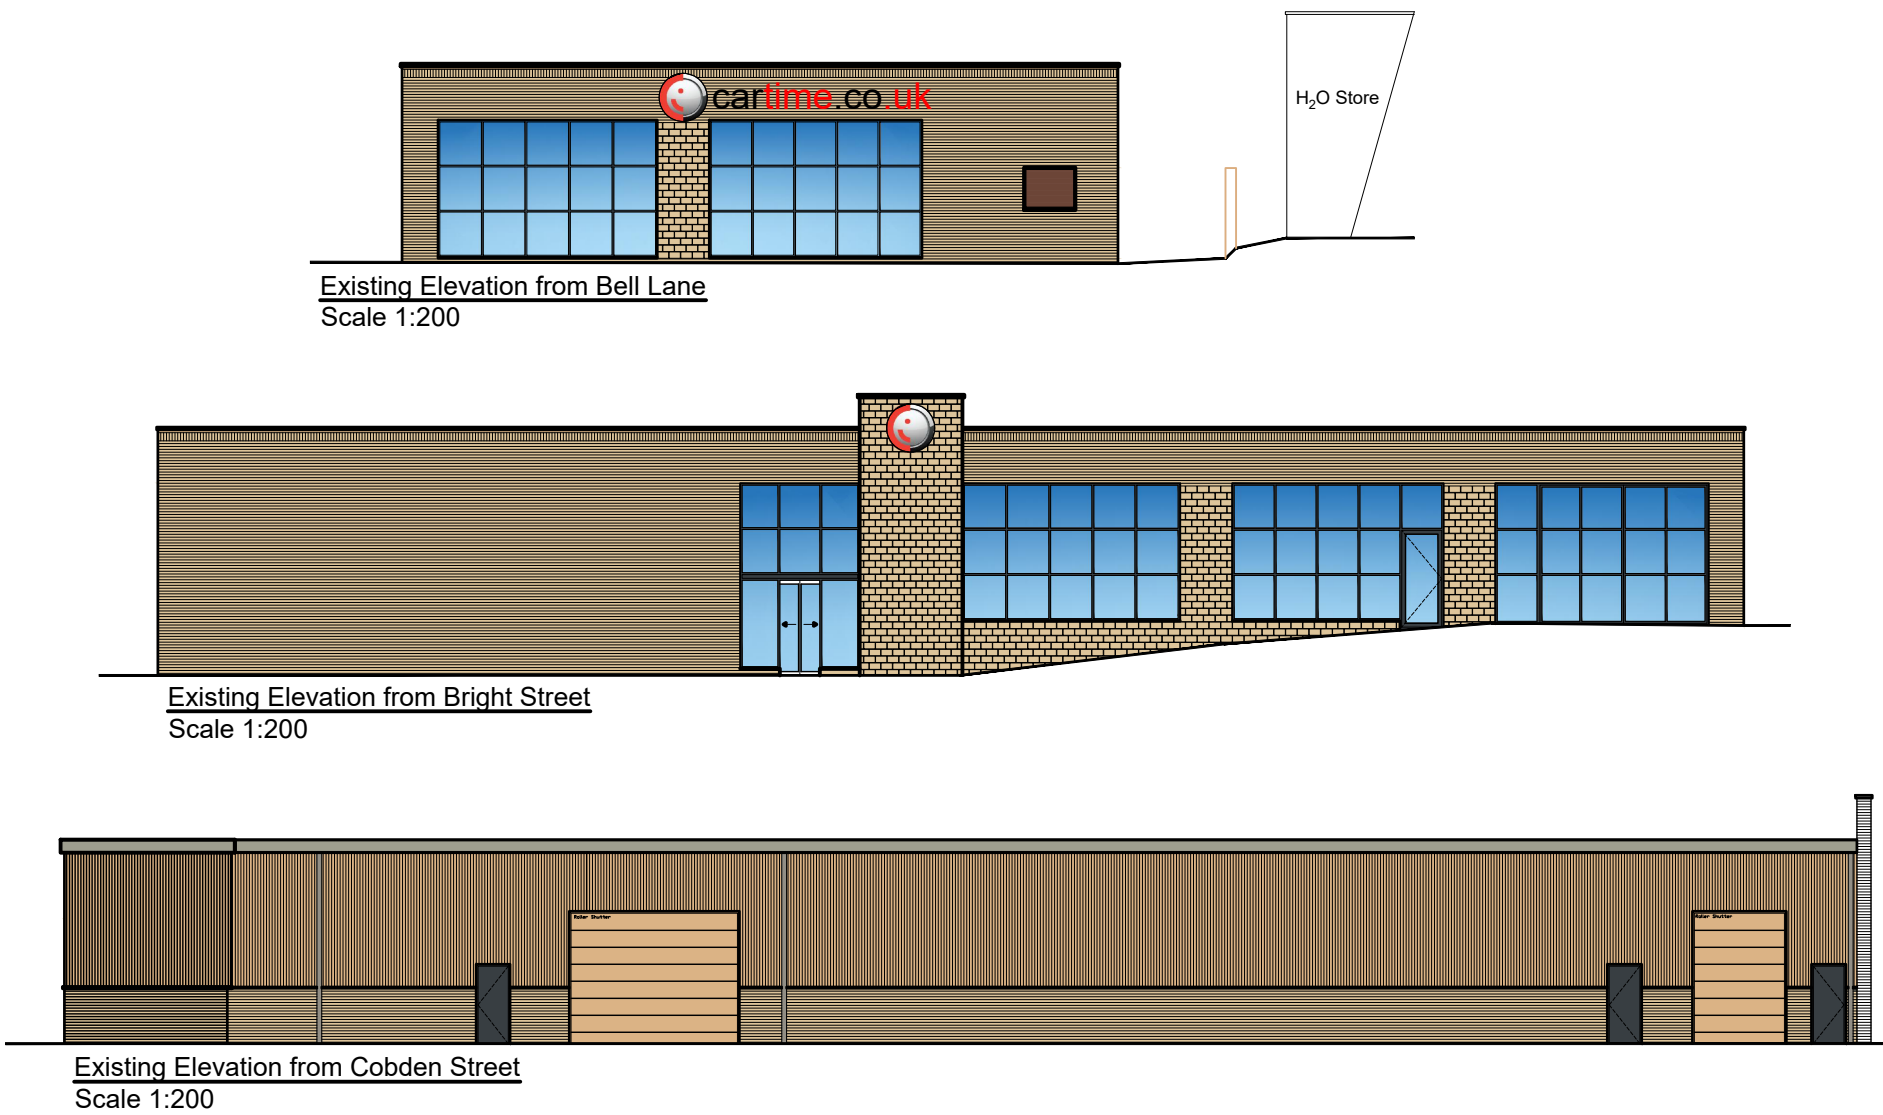


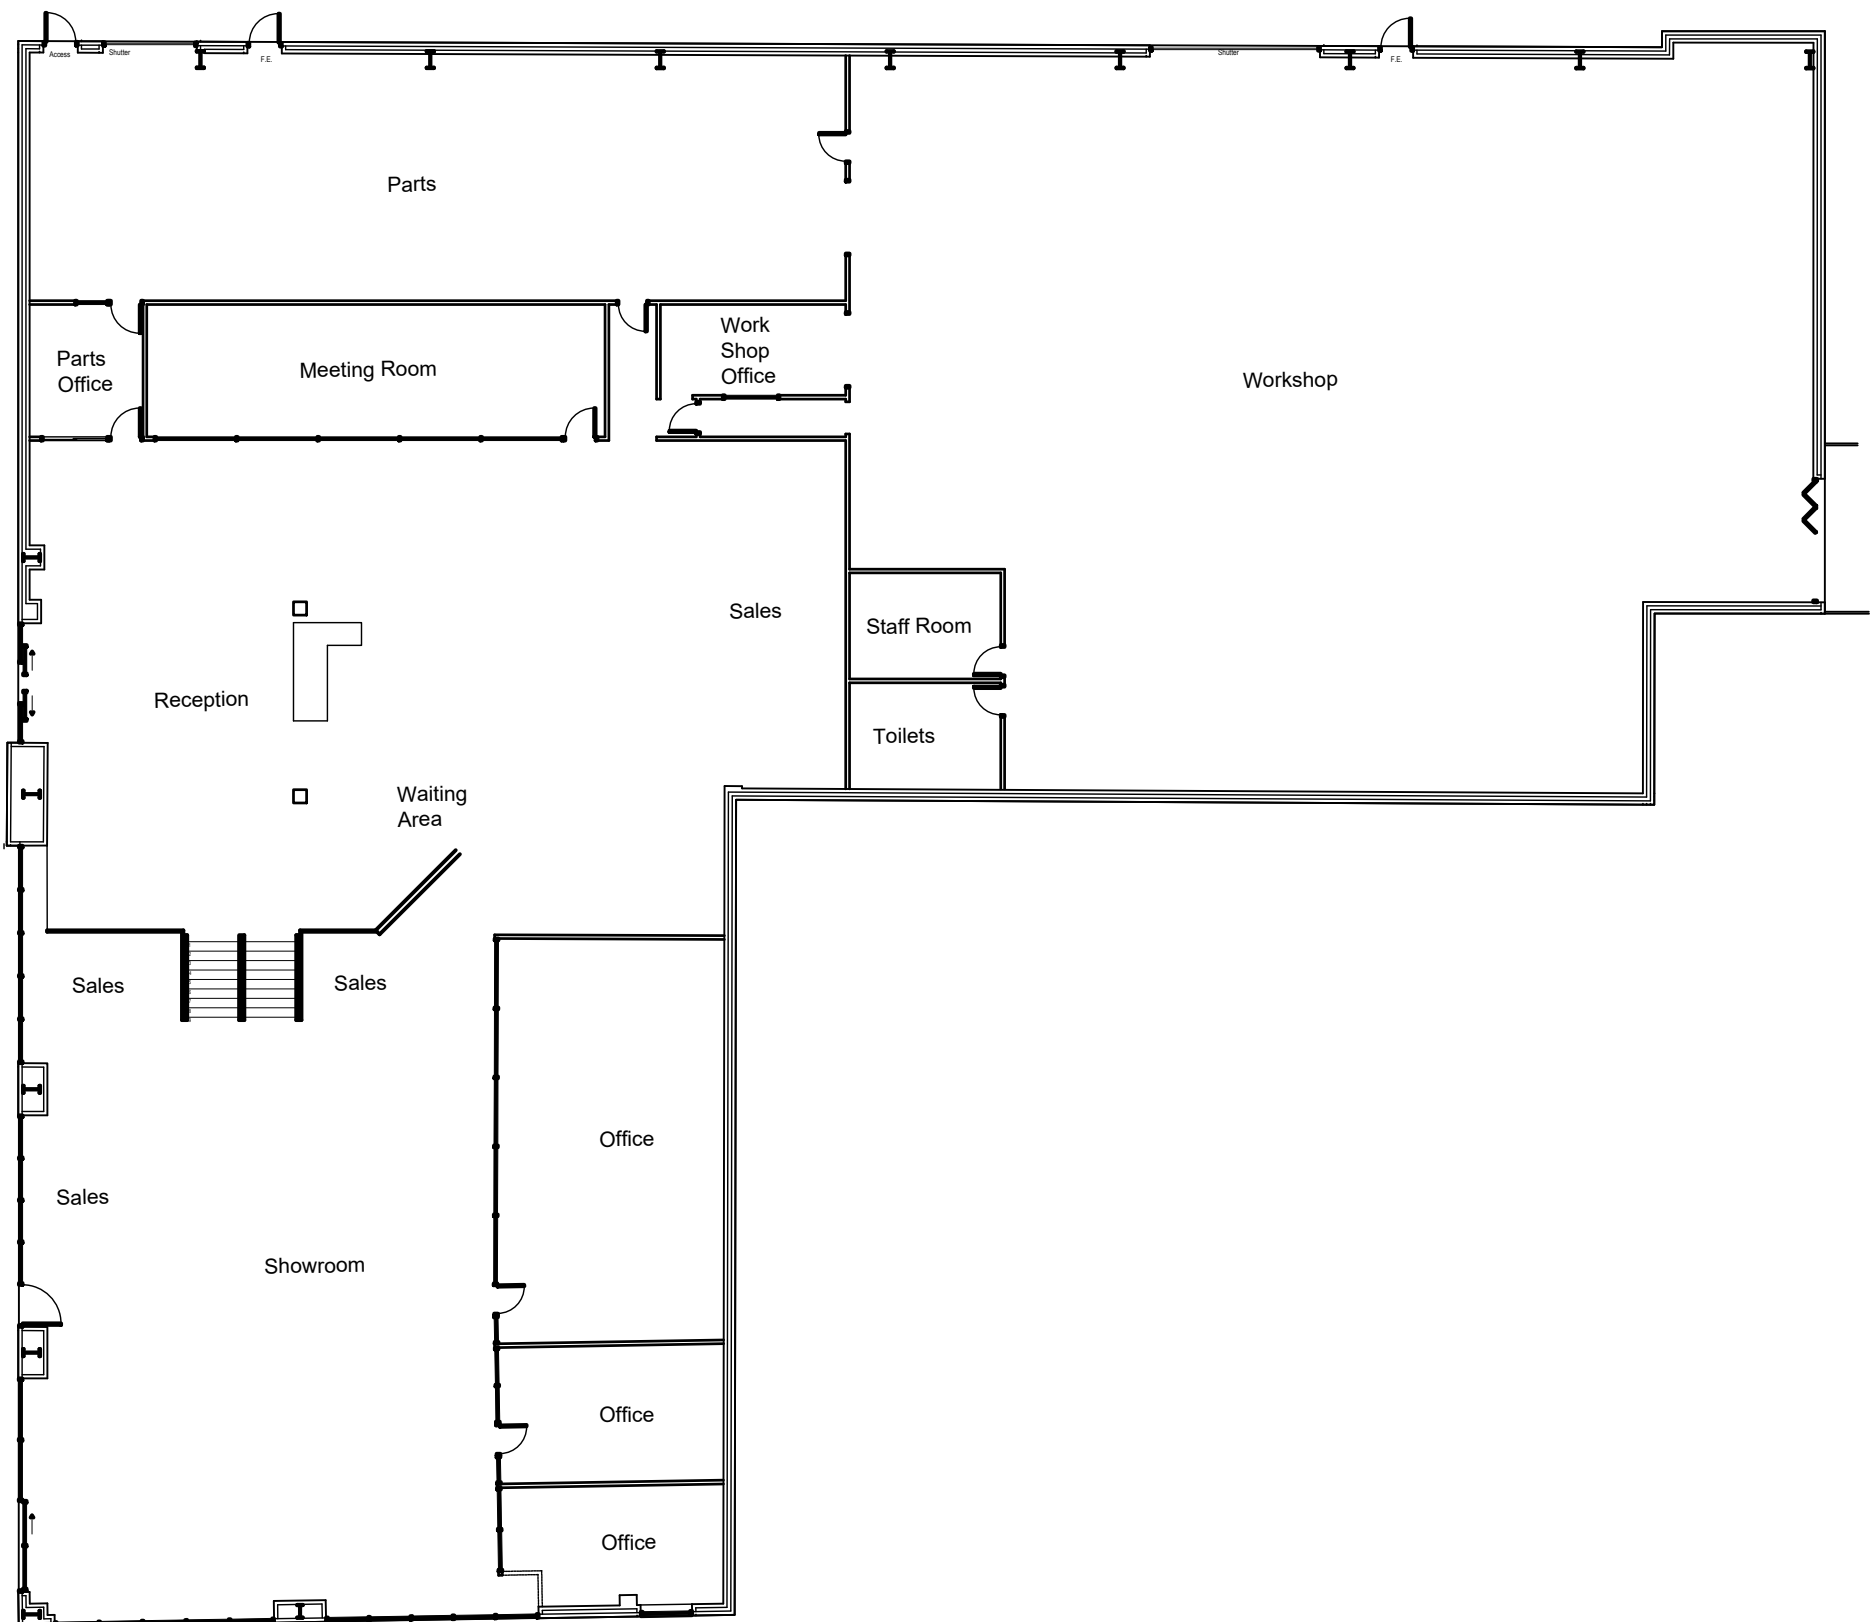

PEARL FORECOURTS LTD

CLIENT

BELL LANE, BURY

PROJECT

EXISTING PLANS & ELEVATIONS

TITLE

2489.F.103

DRAWING NO.

1:100

SCALE@A1

SW/ ADs

DRAWN