

First floor
2700

Ground floor
0




NORTHWEST (FRONT) ELEVATION



SOUTHWEST ELEVATION


First floor
2700

Ground floor
0

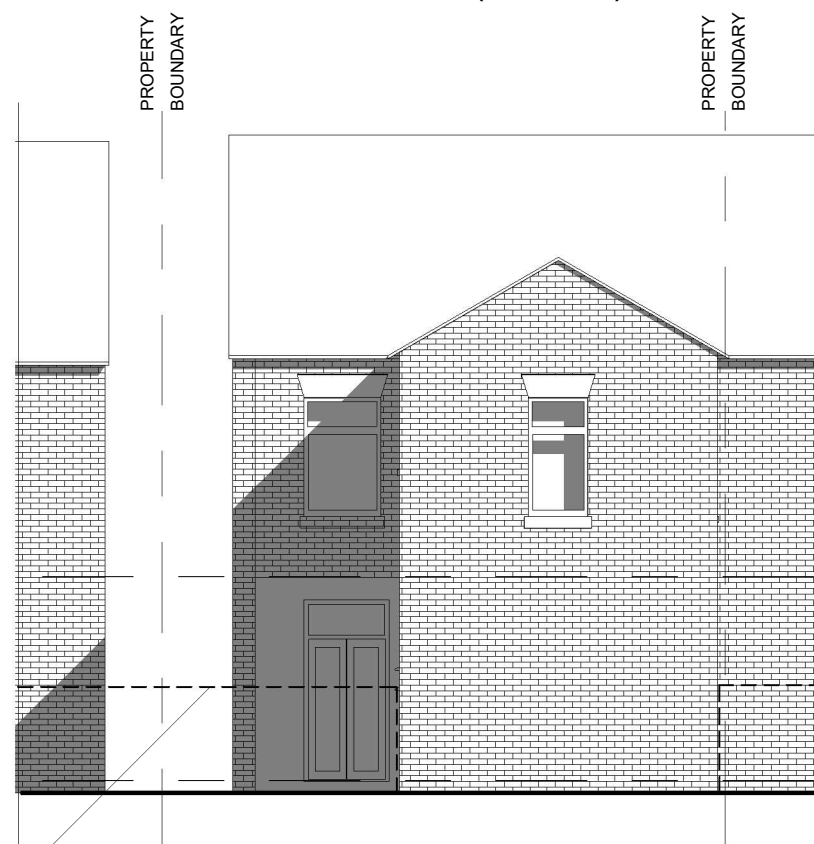

SOUTHEAST (REAR) ELEVATION

REAR BOUNDARY
FENCE SHOWN
DOTTED FOR CLARITY

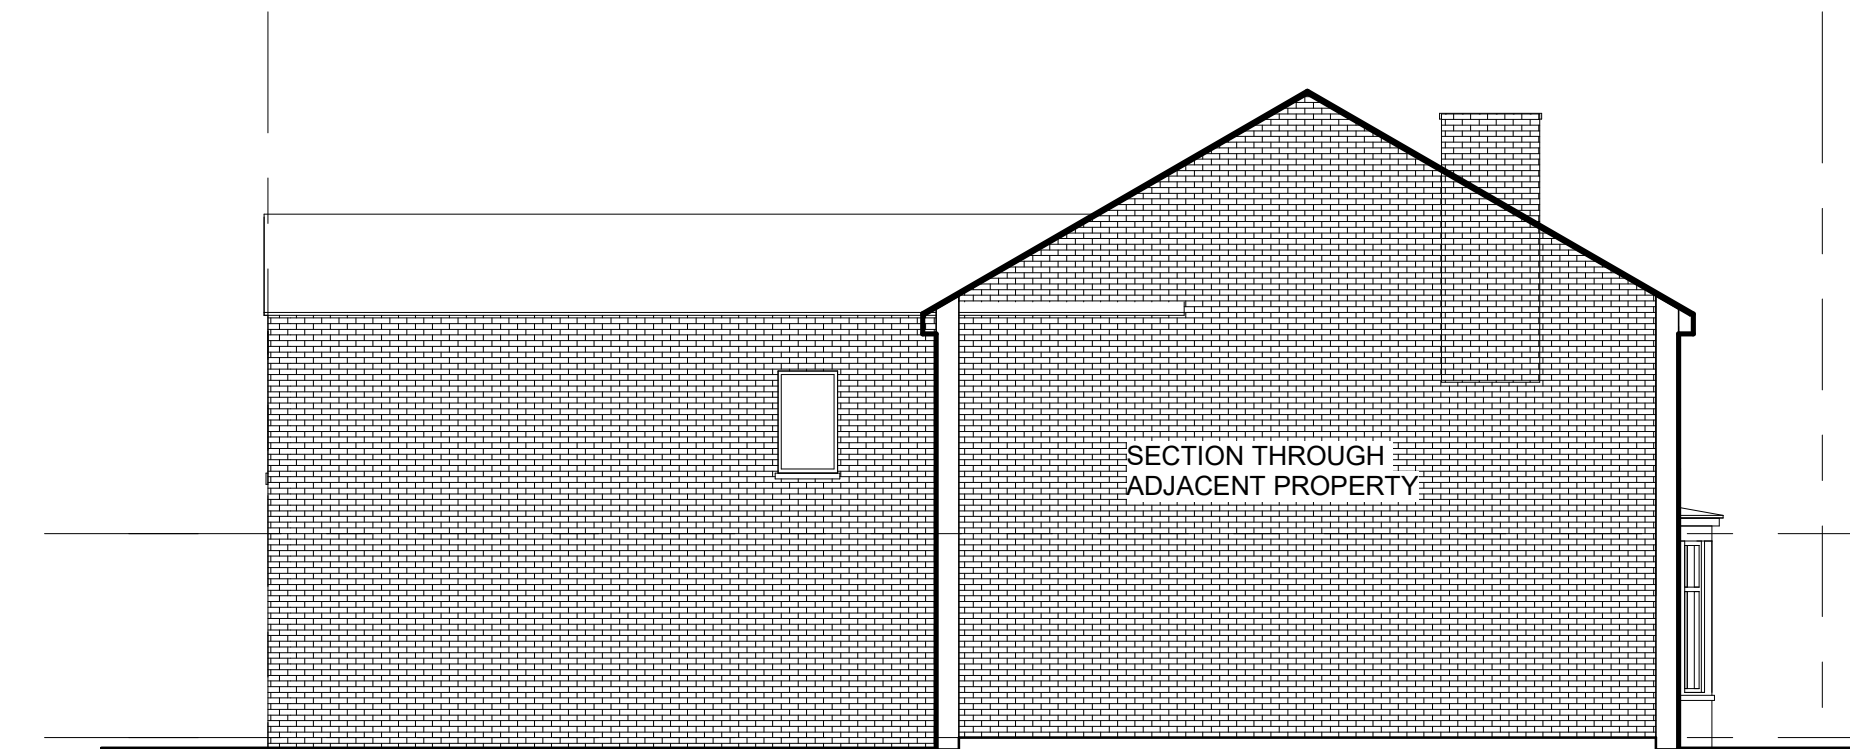

NORTHEAST ELEVATION/SECTION

10m 5 4 3 2 1 0



ALL DIMENSIONS TO BE VERIFIED ON SITE
THIS DRAWING IS NOT FOR CONSTRUCTION

Rev

36 Irwell Street
Radcliffe
Manchester M26 1LR

EXISTING AND PROPOSED ELEVATIONS

Date	16.10.2023	Scale @ A3	No.
By	JL	1:100	05
Drwg ref:	36IrwellStreetExistingElevationsV2		