




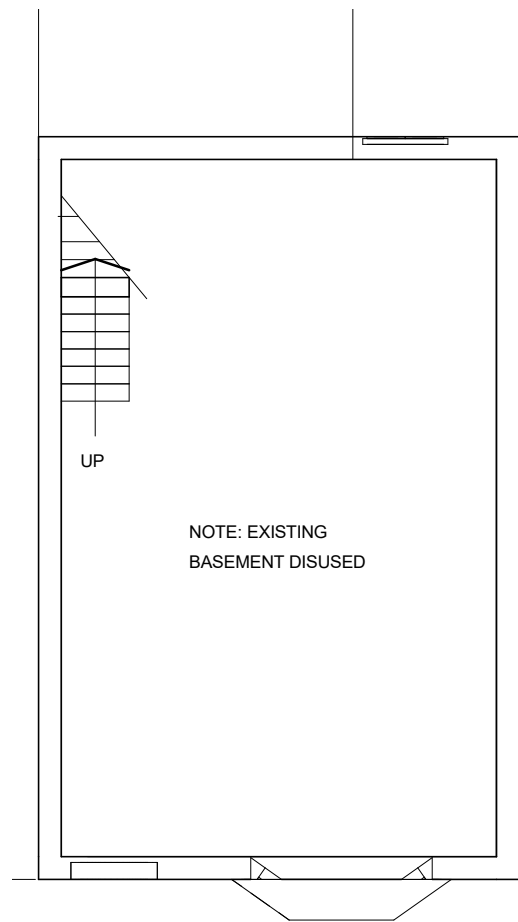


BASEMENT

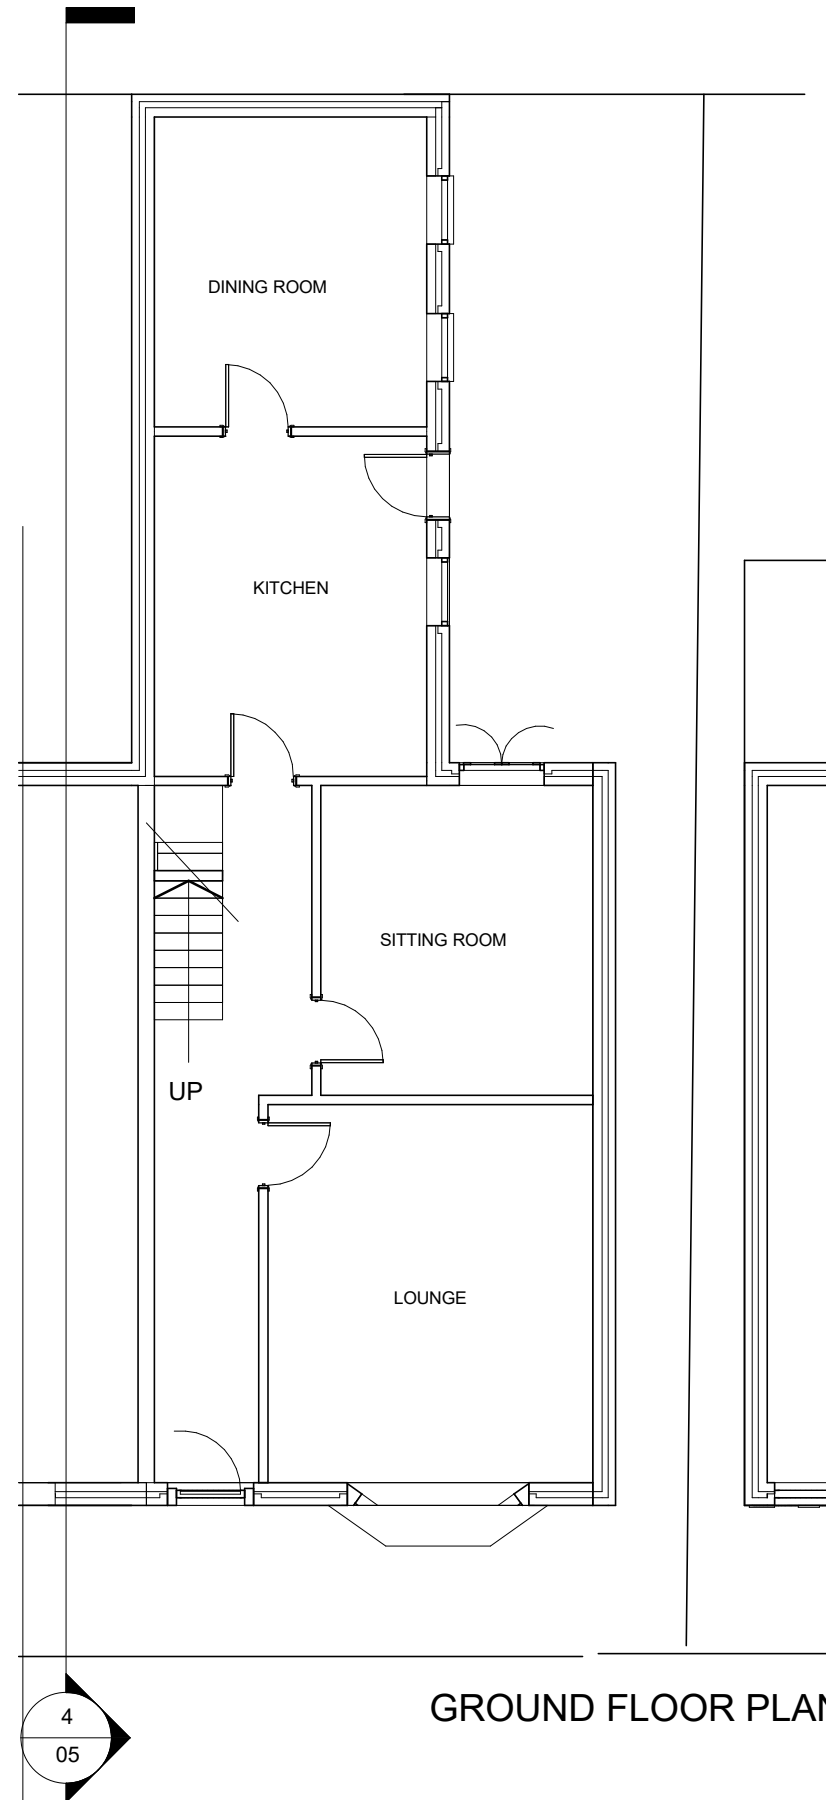

GROUND FLOOR PLAN

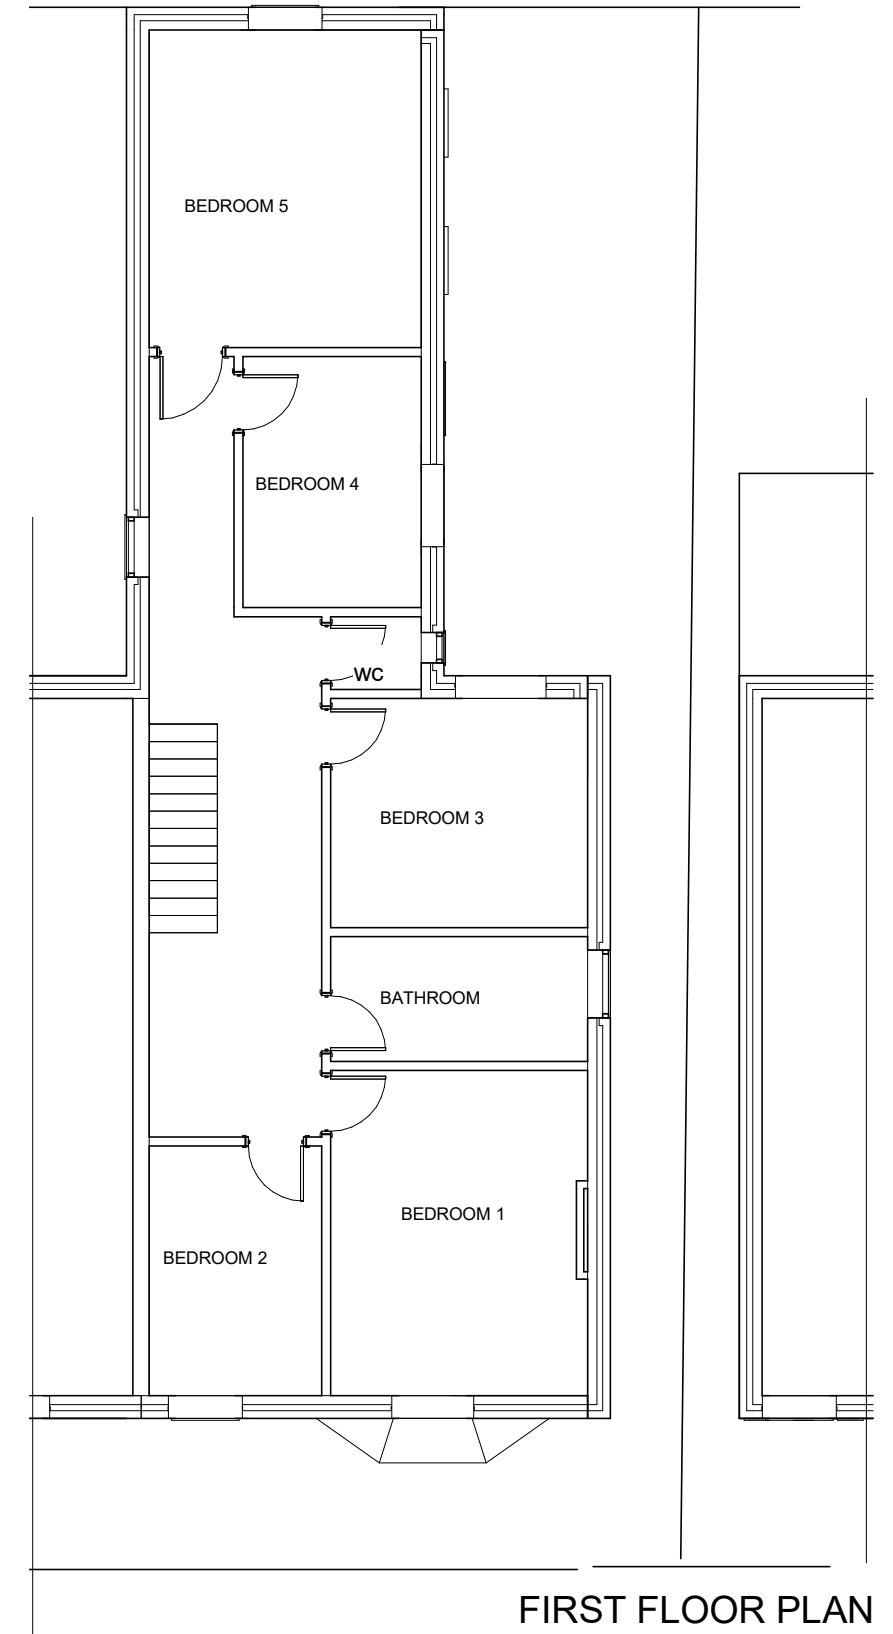

FIRST FLOOR PLAN

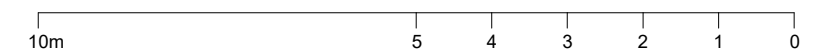

ALL DIMENSIONS TO BE VERIFIED ON SITE
THIS DRAWING IS NOT FOR CONSTRUCTION

Rev

36 Irwell Street
Radcliffe
Manchester M26 1LR

EXISTING FLOOR PLANS

Date	16.10.2023	Scale @ A3 1:100	No. 03
By	JL		
Drwg ref:		36IrwellStreetExistingPlansV2	