



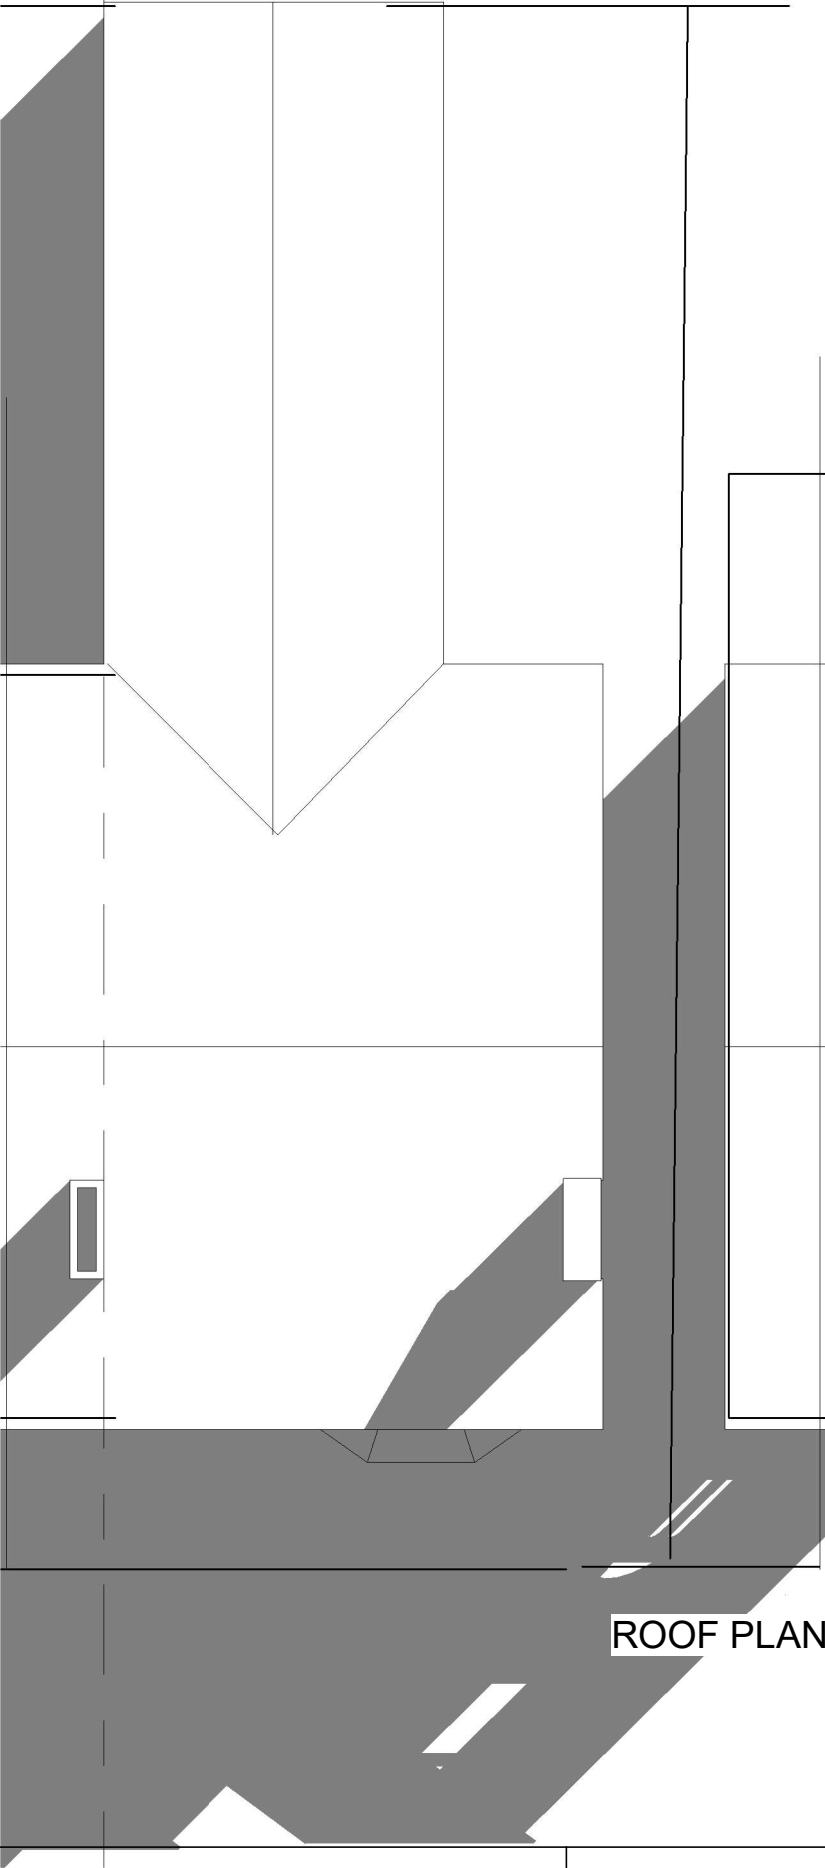

ROOF PLAN

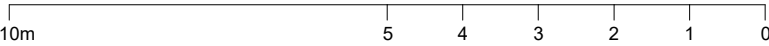

 PLANNING BY DESIGN FROM CONCEPT TO COMPLETION	Rev	36 Irwell Street Radcliffe Manchester M26 1LR	EXISTING AND PROPOSED ROOF PLAN			
			Date	16.10.2023	Scale @ A3 1:100	No. 04
			By	JL		
			Drwg ref:			36IrwellStreetExistingRoofPlanV1

ALL DIMENSIONS TO BE VERIFIED ON SITE
THIS DRAWING IS NOT FOR CONSTRUCTION