



Rear Perspectives

Existing

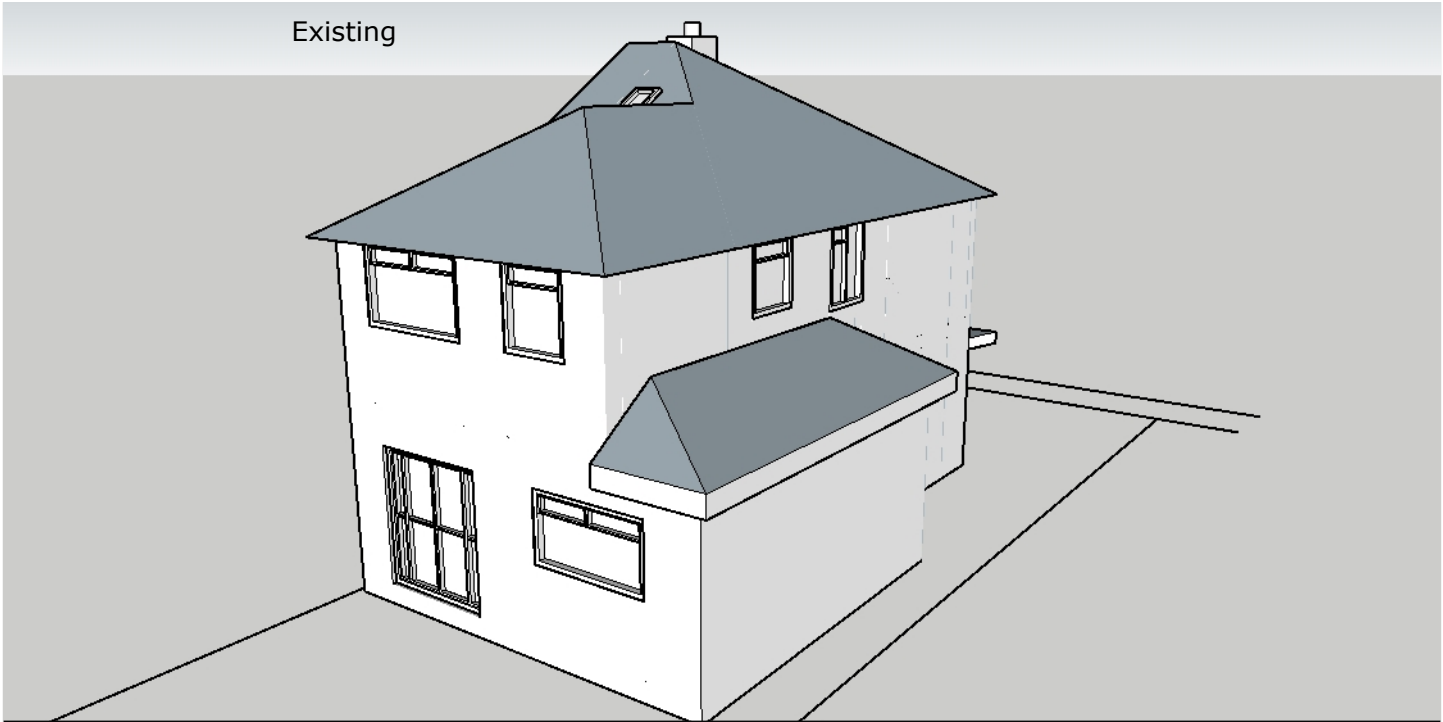

Proposed

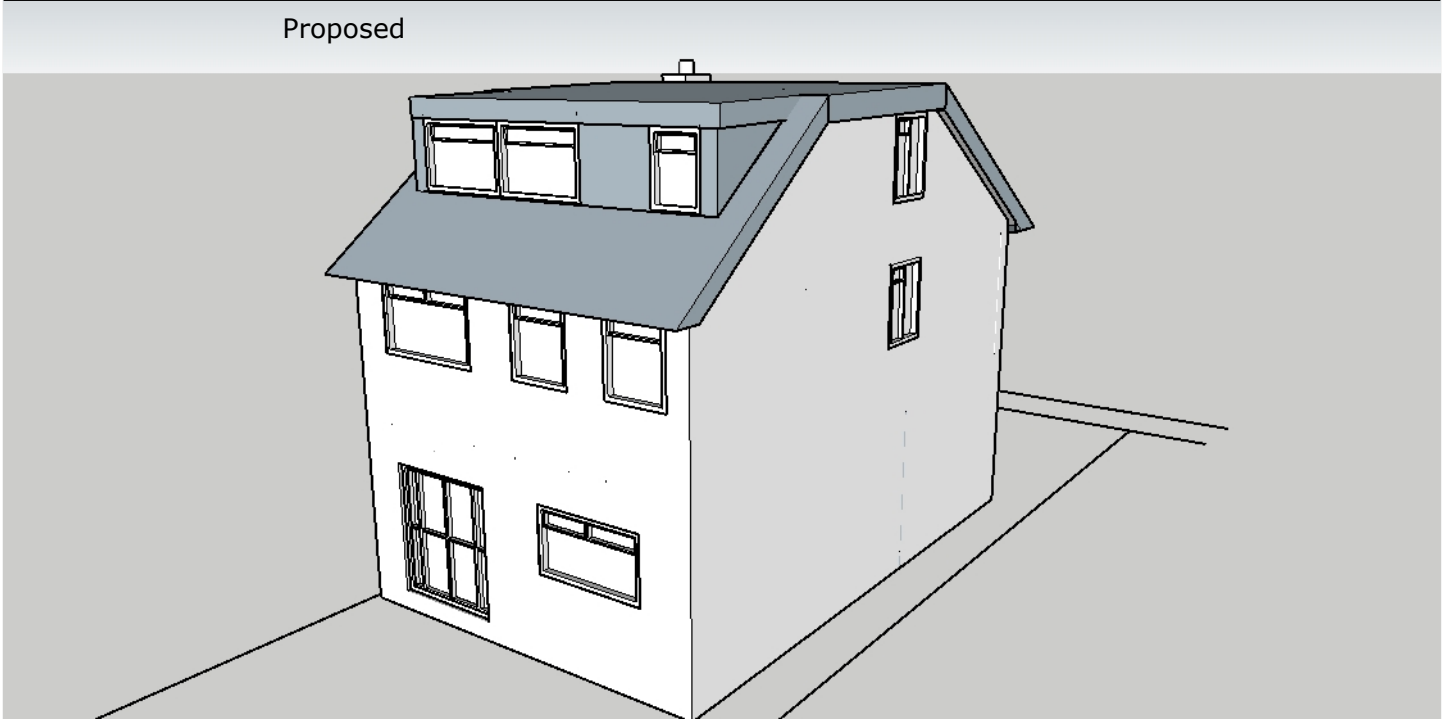

Drawing Title	Rear Perspectives	Drawing No	23HOLC-04
Project	23 Holcombe Avenue, Bury	Revision	P02
Client	Mr I Smith	Date	17th November 2023