
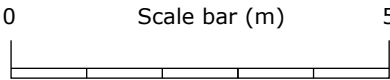


Side Elevations (adjoining neighbour) @ 1:100

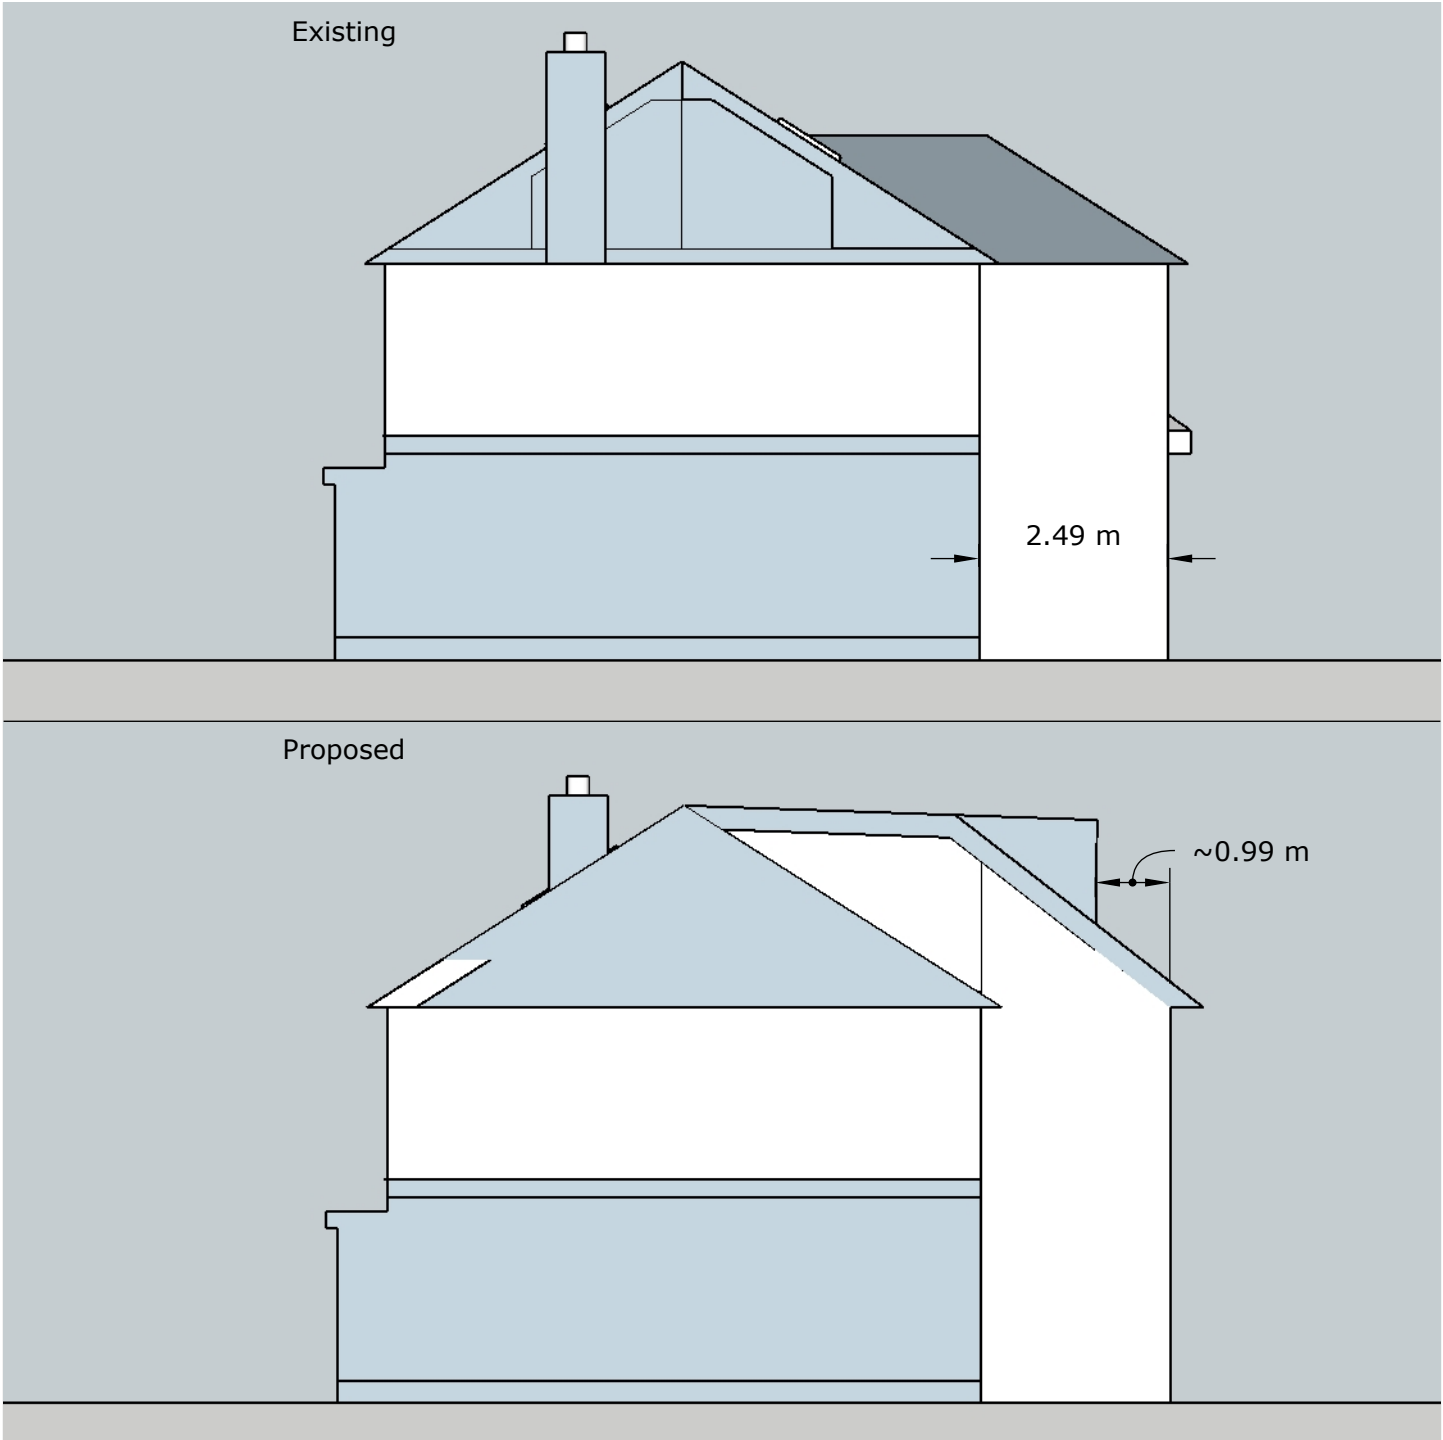

Drawing Title	Side Elevations (adjoining neighbour)	Drawing No	23HOLC-08
Project	23 Holcombe Avenue, Bury	Revision	P02
Client	Mr I Smith	Date	17th November 2023