


Block Plans @ 1:200

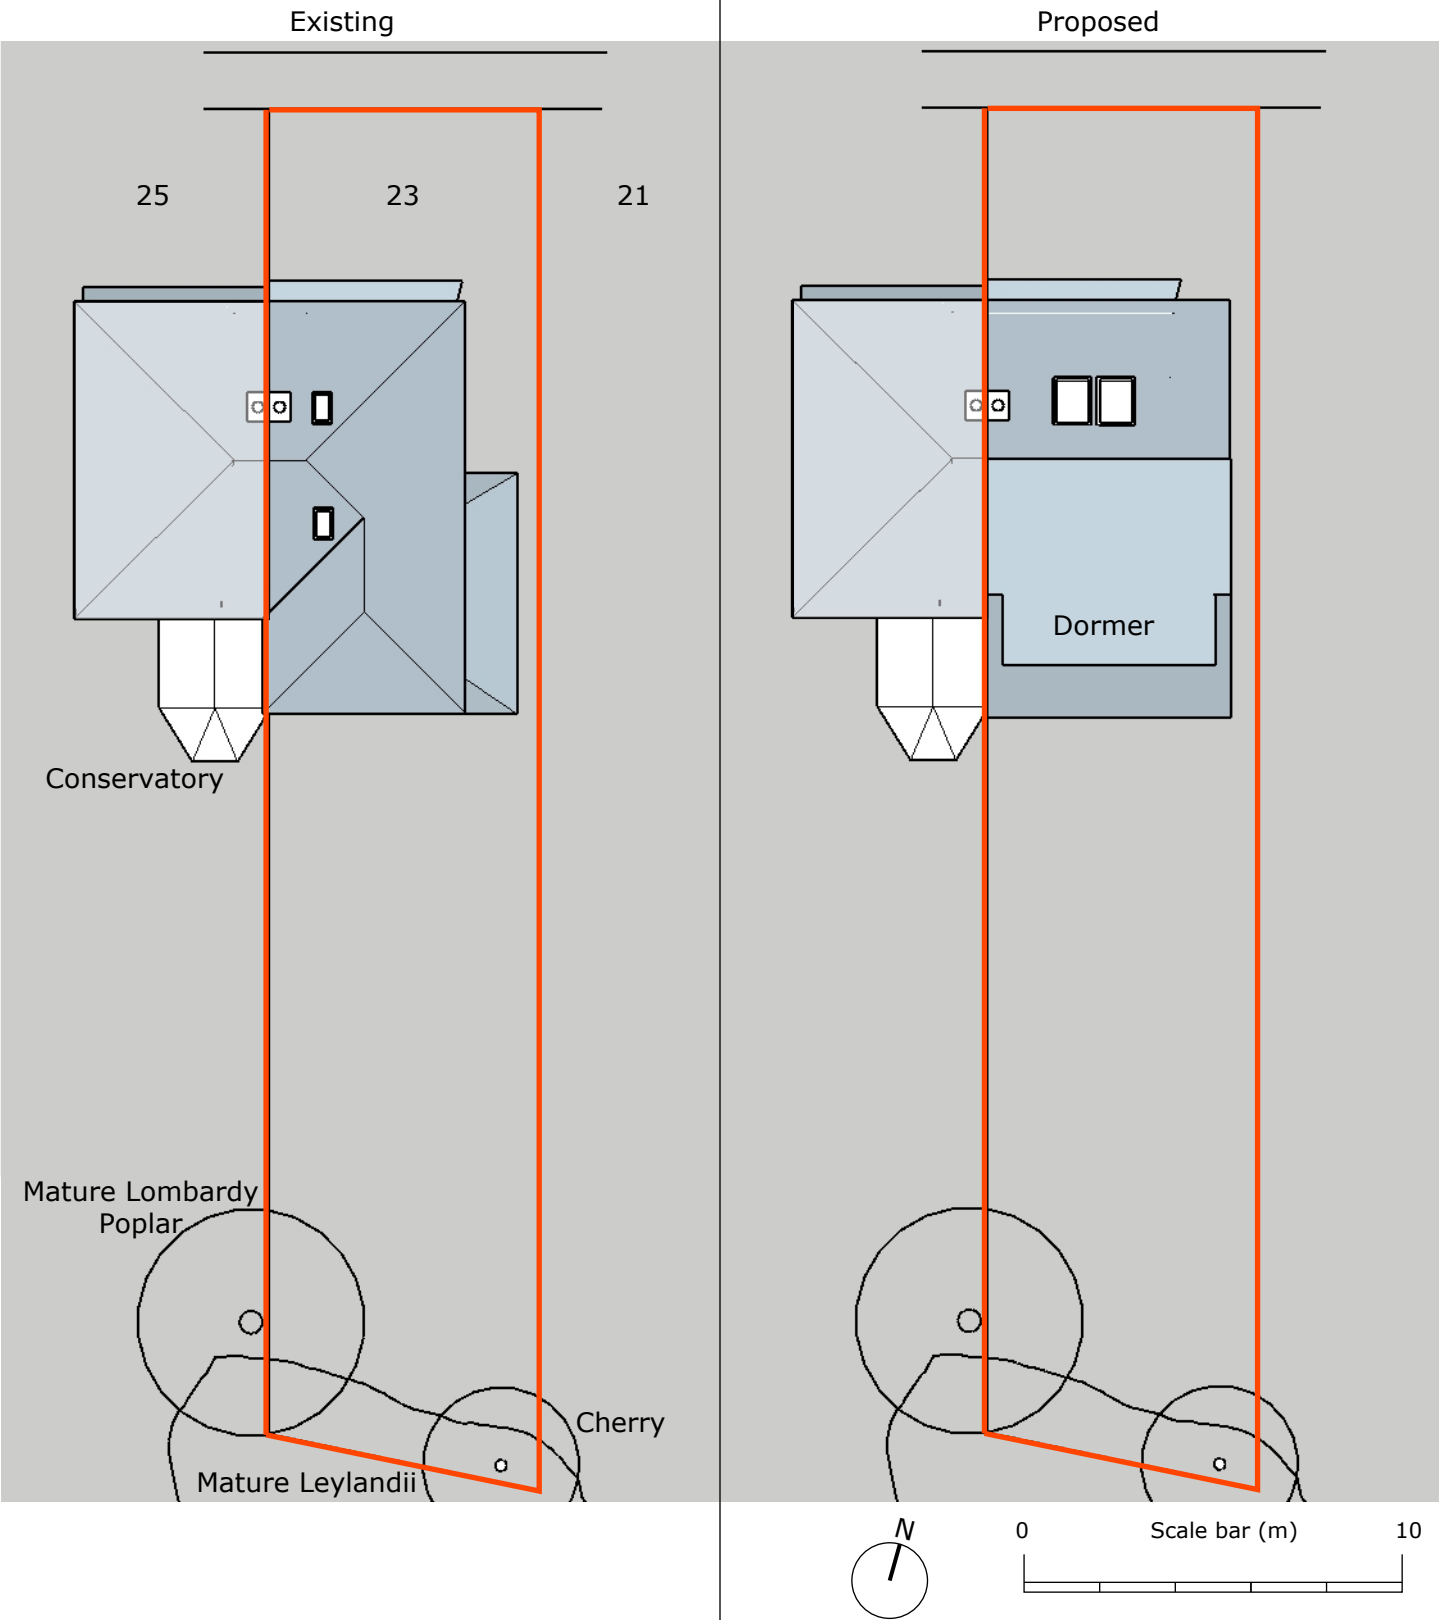

Drawing Title	Block Plans	Drawing No	23HOLC-01
Project	23 Holcombe Avenue, Bury	Revision	P02
Client	Mr I Smith	Date	17th November 2023