
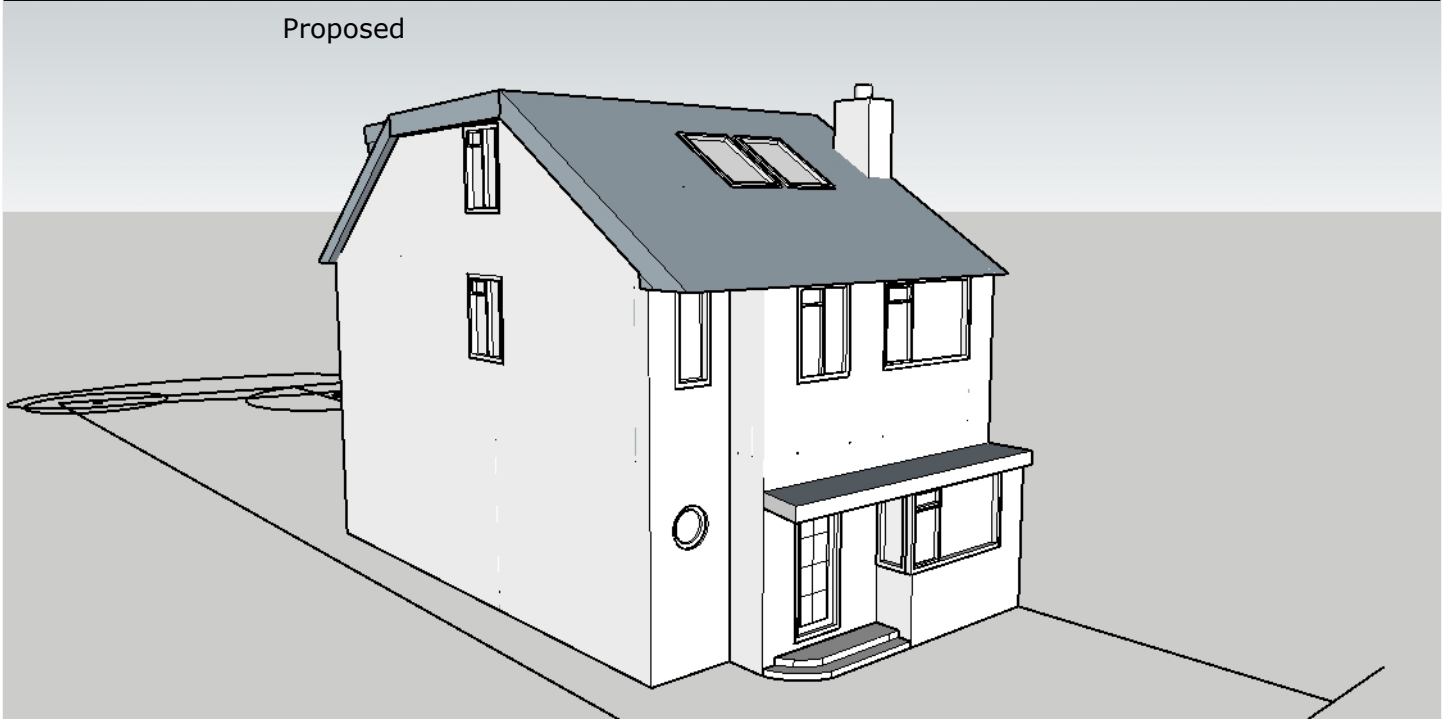


Front Perspectives

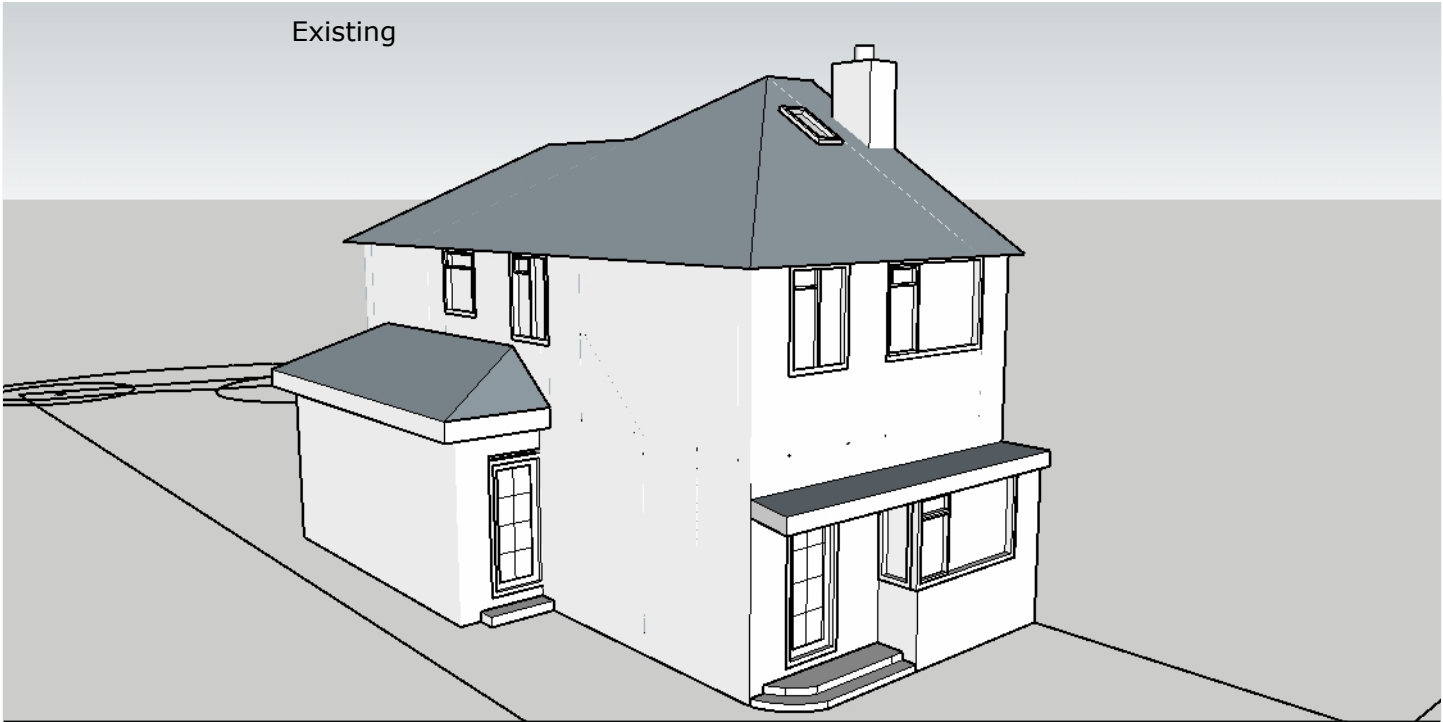

Drawing Title	Front Perspectives	Drawing No	23HOLC-03
Project	23 Holcombe Avenue, Bury	Revision	P02
Client	Mr I Smith	Date	17th November 2023