


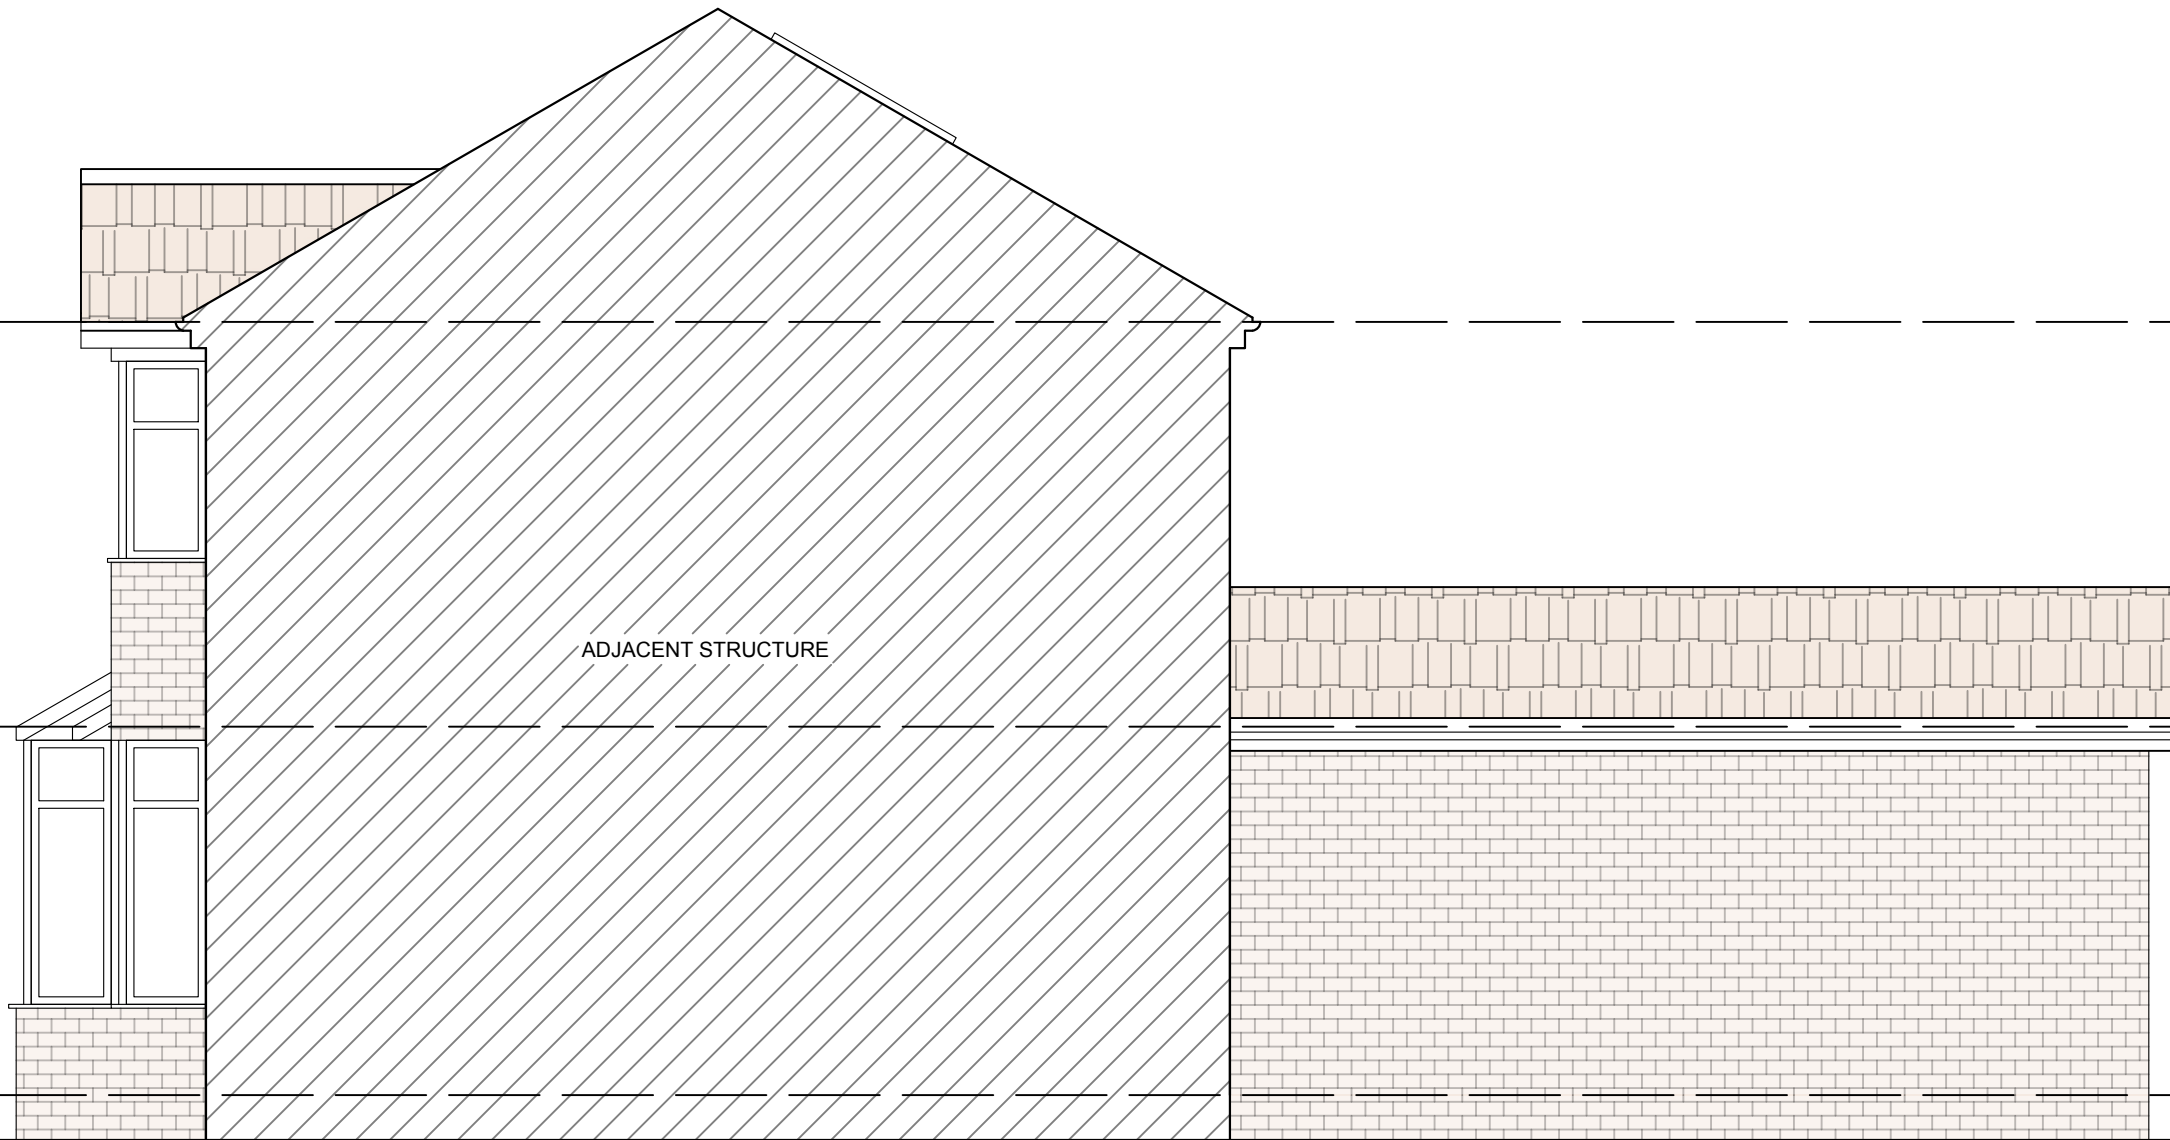

ADJACENT STRUCTURE

PROPOSED SIDE ELEVATION



| General Notes |                |      |
|---------------|----------------|------|
|               |                |      |
|               |                |      |
|               |                |      |
|               |                |      |
| No.           | Revision/Issue | Date |

| Firm Name and Address                                                                                   |  |
|---|--|
|  Mason and Marlowe |  |
| Mason and Marlowe Ltd.<br>Project Managers and Quantity Surveyors                                       |  |
| 3 Colman Gardens,<br>Salford Quays, M5 3NT                                                              |  |

| Project Name and Address             |  |
|--------------------------------------|--|
| 4 Lynton Drive, Prestwich<br>M25 2QS |  |

|                    |             |
|--------------------|-------------|
| Project            | Sheet<br>A3 |
| Date<br>12/10/2022 |             |
| Scale<br>1/50      |             |