

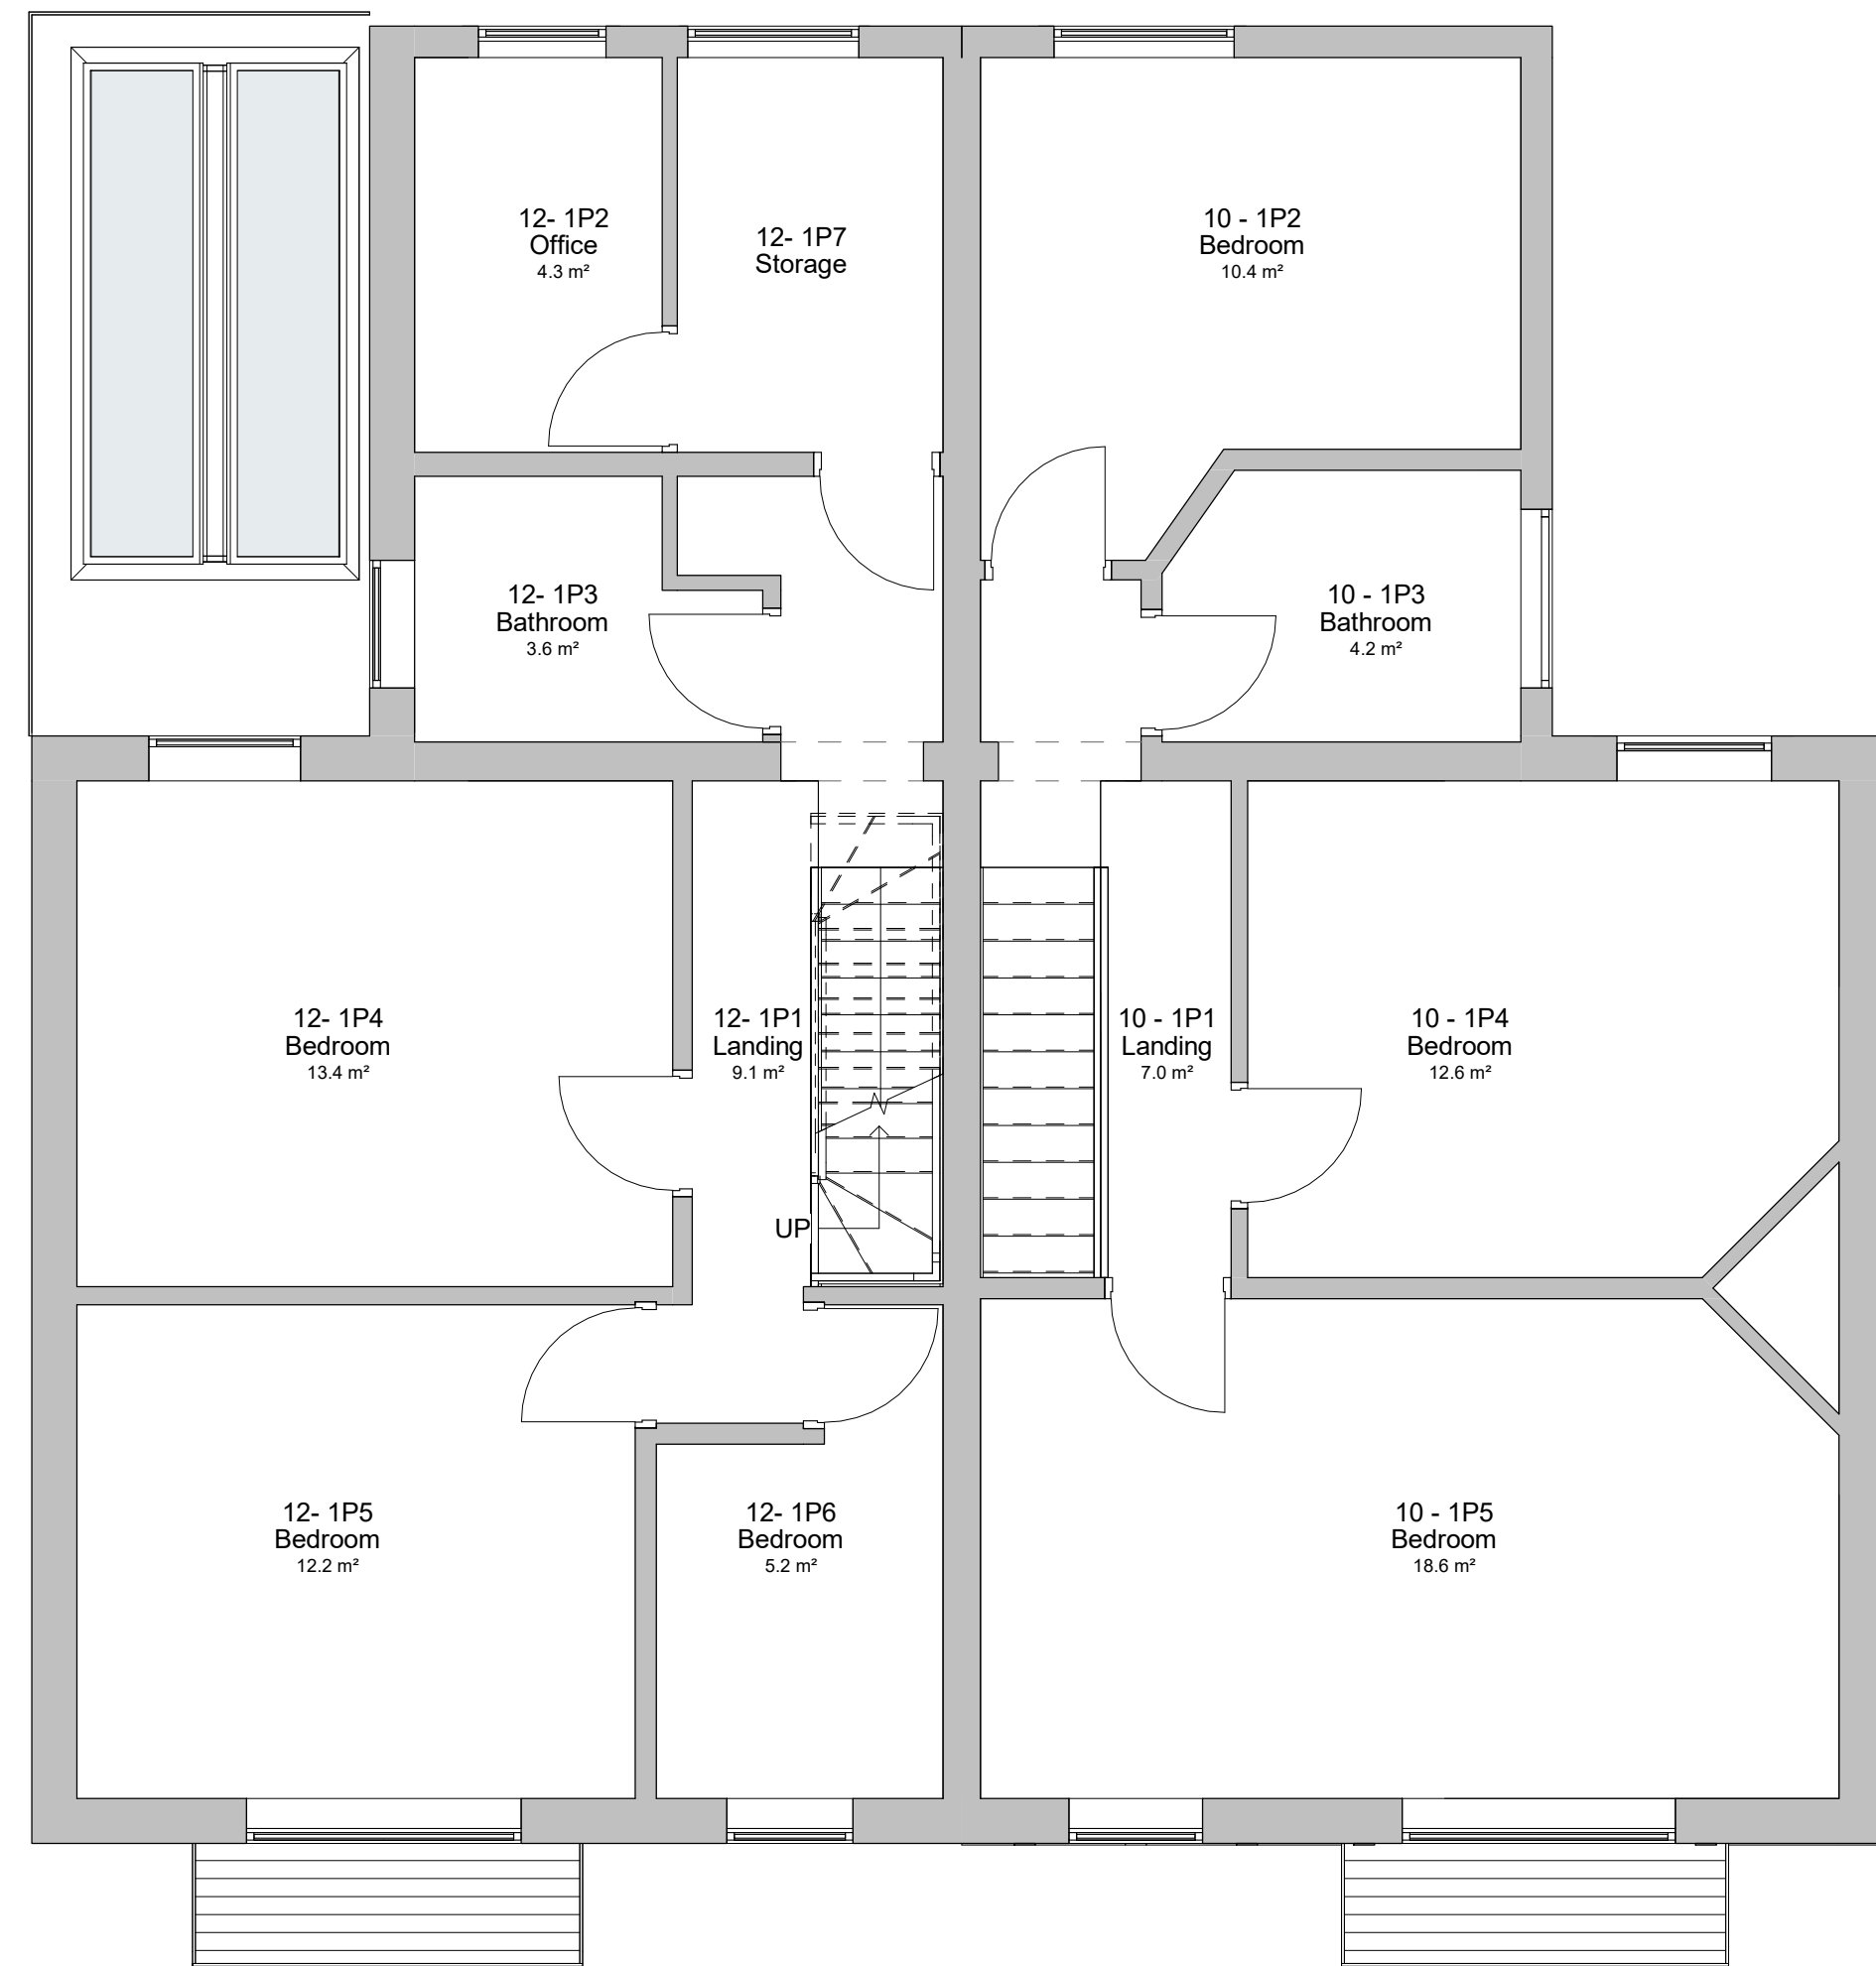


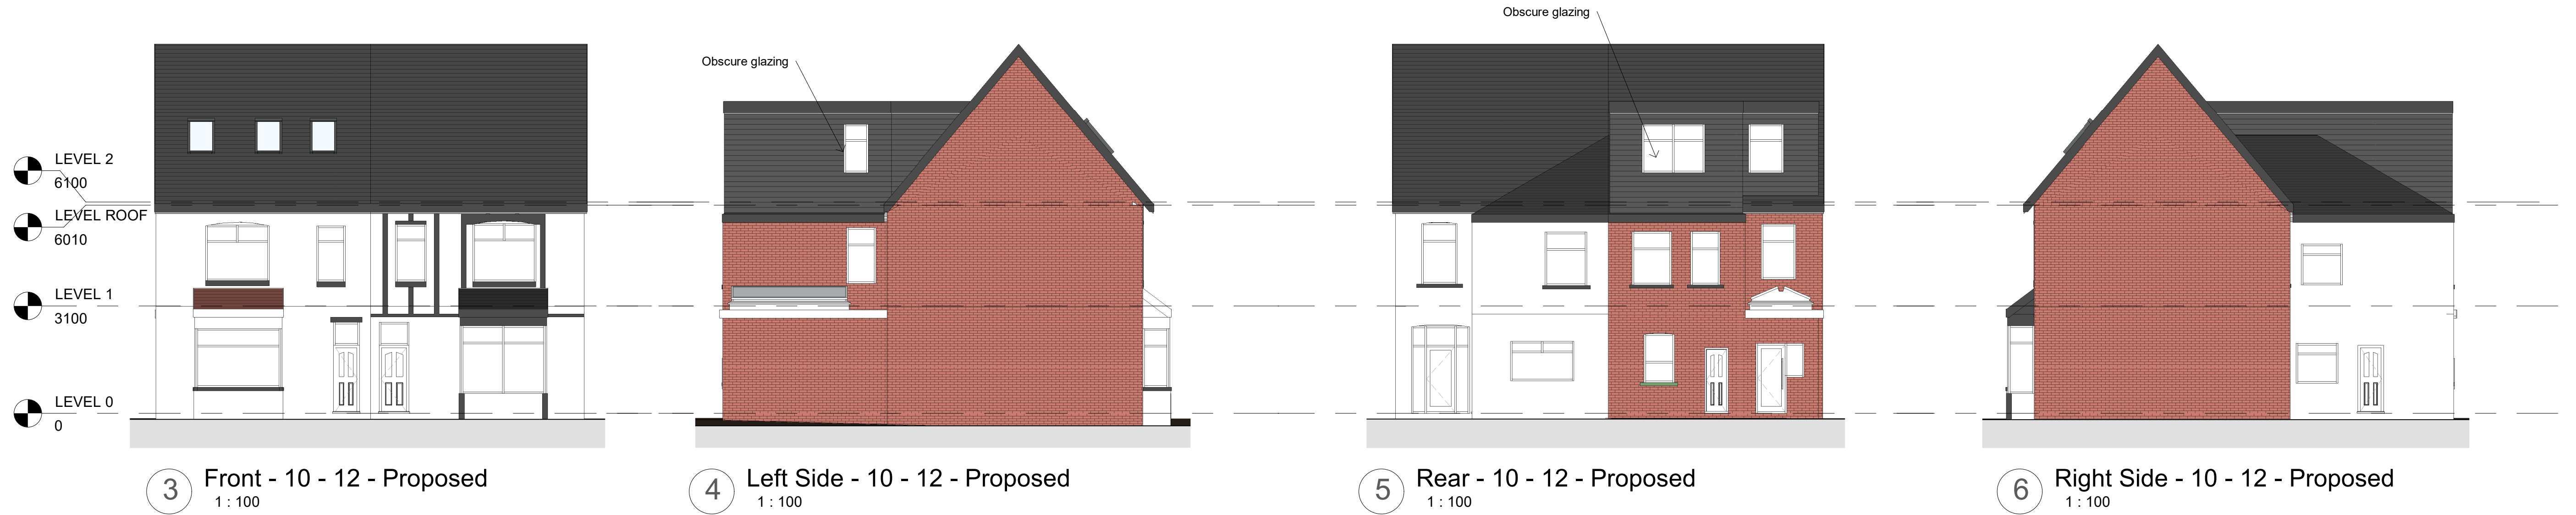

2 Level 1 - 10 - 12 - Proposed
1 : 50

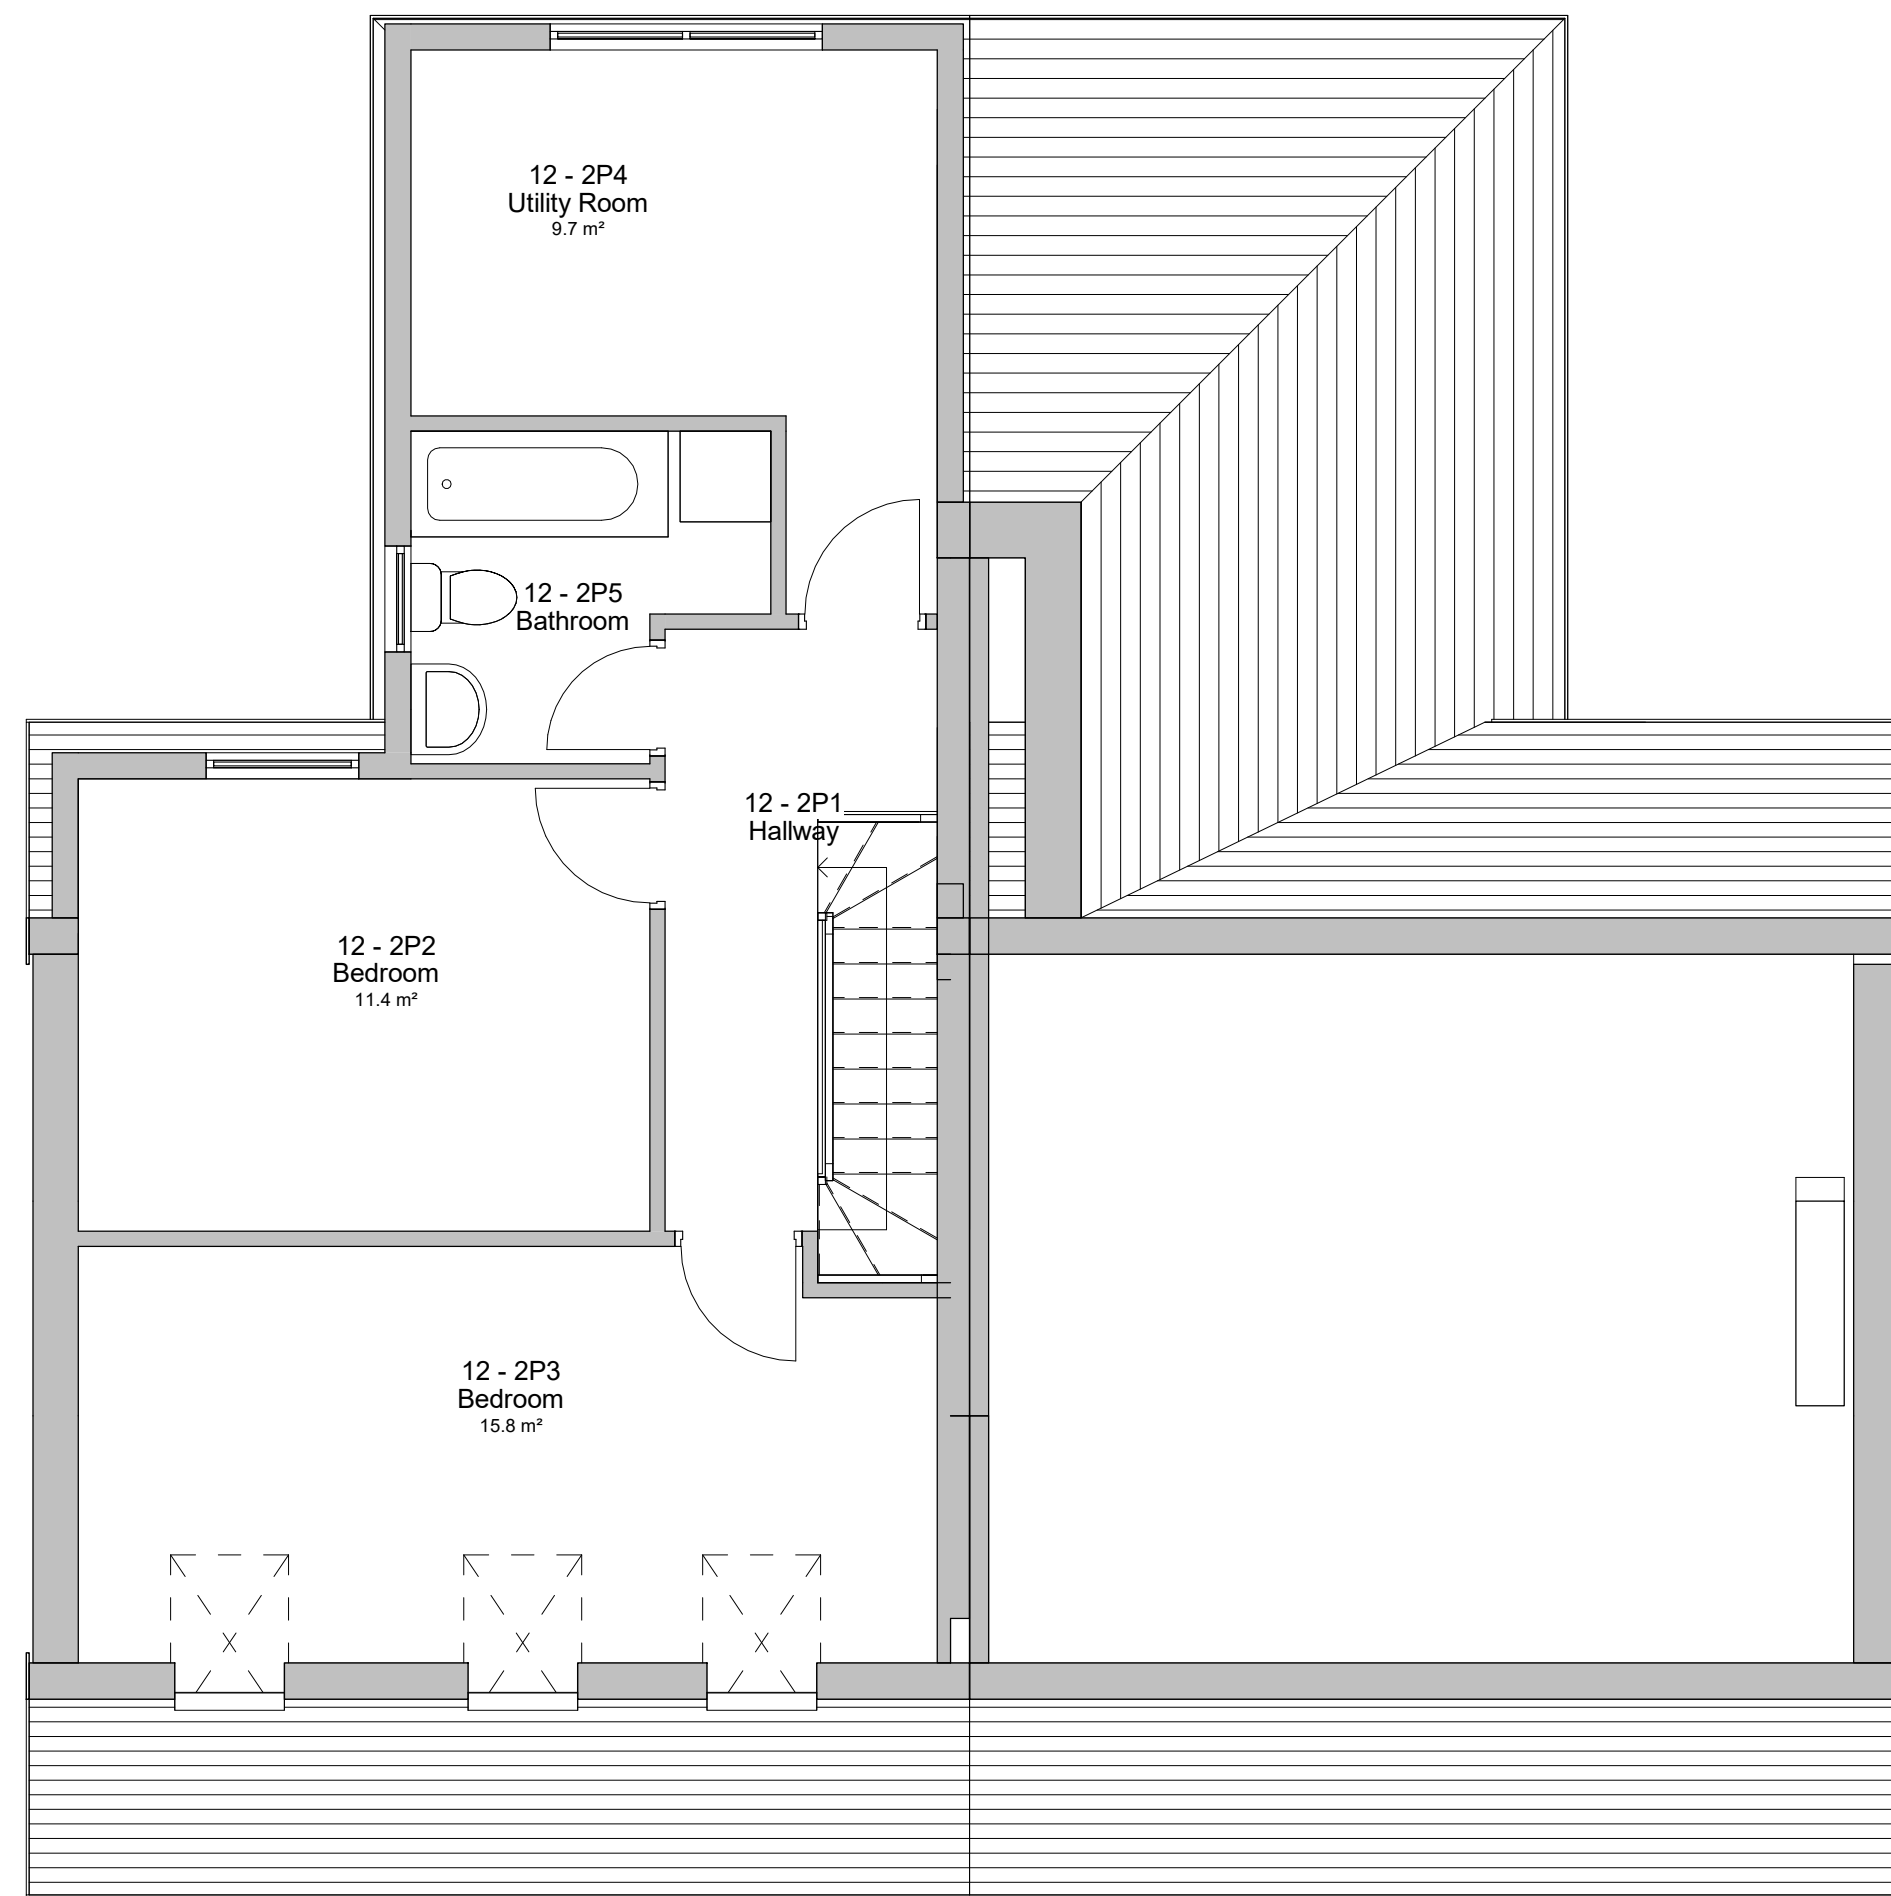

1 Level 2 - 10 - 12 - Proposed
1 : 50

3	Revised Bathroom	01/11/2022
2	Revised Plans	27/10/2022
1	Revised Plans	07/10/2022
No.	Description	Date

PROJECT 10-12 Harrogate Avenue		
TITLE 10 - 12 - Proposed		
CLIENT Solomon		
STATUS DESIGN		
DRAWN BY SG	DATE 22/09/2022	SCALE (@ A1) As indicated
PROJECT NUMBER GSS22077	DRAWING NUMBER 003A	REV 3
GOLD SKETCH S T U D I O S www.goldsketch.co.uk info@goldsketch.co.uk 0161 792 9595		
NOTES © COPYRIGHT ALL RIGHTS RESERVED. NO PART OF THIS DRAWING IS TO BE REPRODUCED WITHOUT WRITTEN CONSENT. DRAWING TO BE USED FOR THE SITE ONLY. NO OTHER USES. ALL DIMENSIONS AND SETTING OUT SHALL BE CHECKED AND CONFIRMED ON SITE. ANY DISCREPANCIES TO BE REPORTED TO THE DESIGNER IMMEDIATELY. THE CONSULTANT SHALL BE RESPONSIBLE FOR THE ACCURACY OF THE INFORMATION PROVIDED. LEGISLATION, REGULATORY CODES OF PRACTICE AND BRITISH STANDARDS. ALL DIMENSIONS ON THIS DRAWING ARE UNLESS OTHERWISE SPECIFIED.		

