


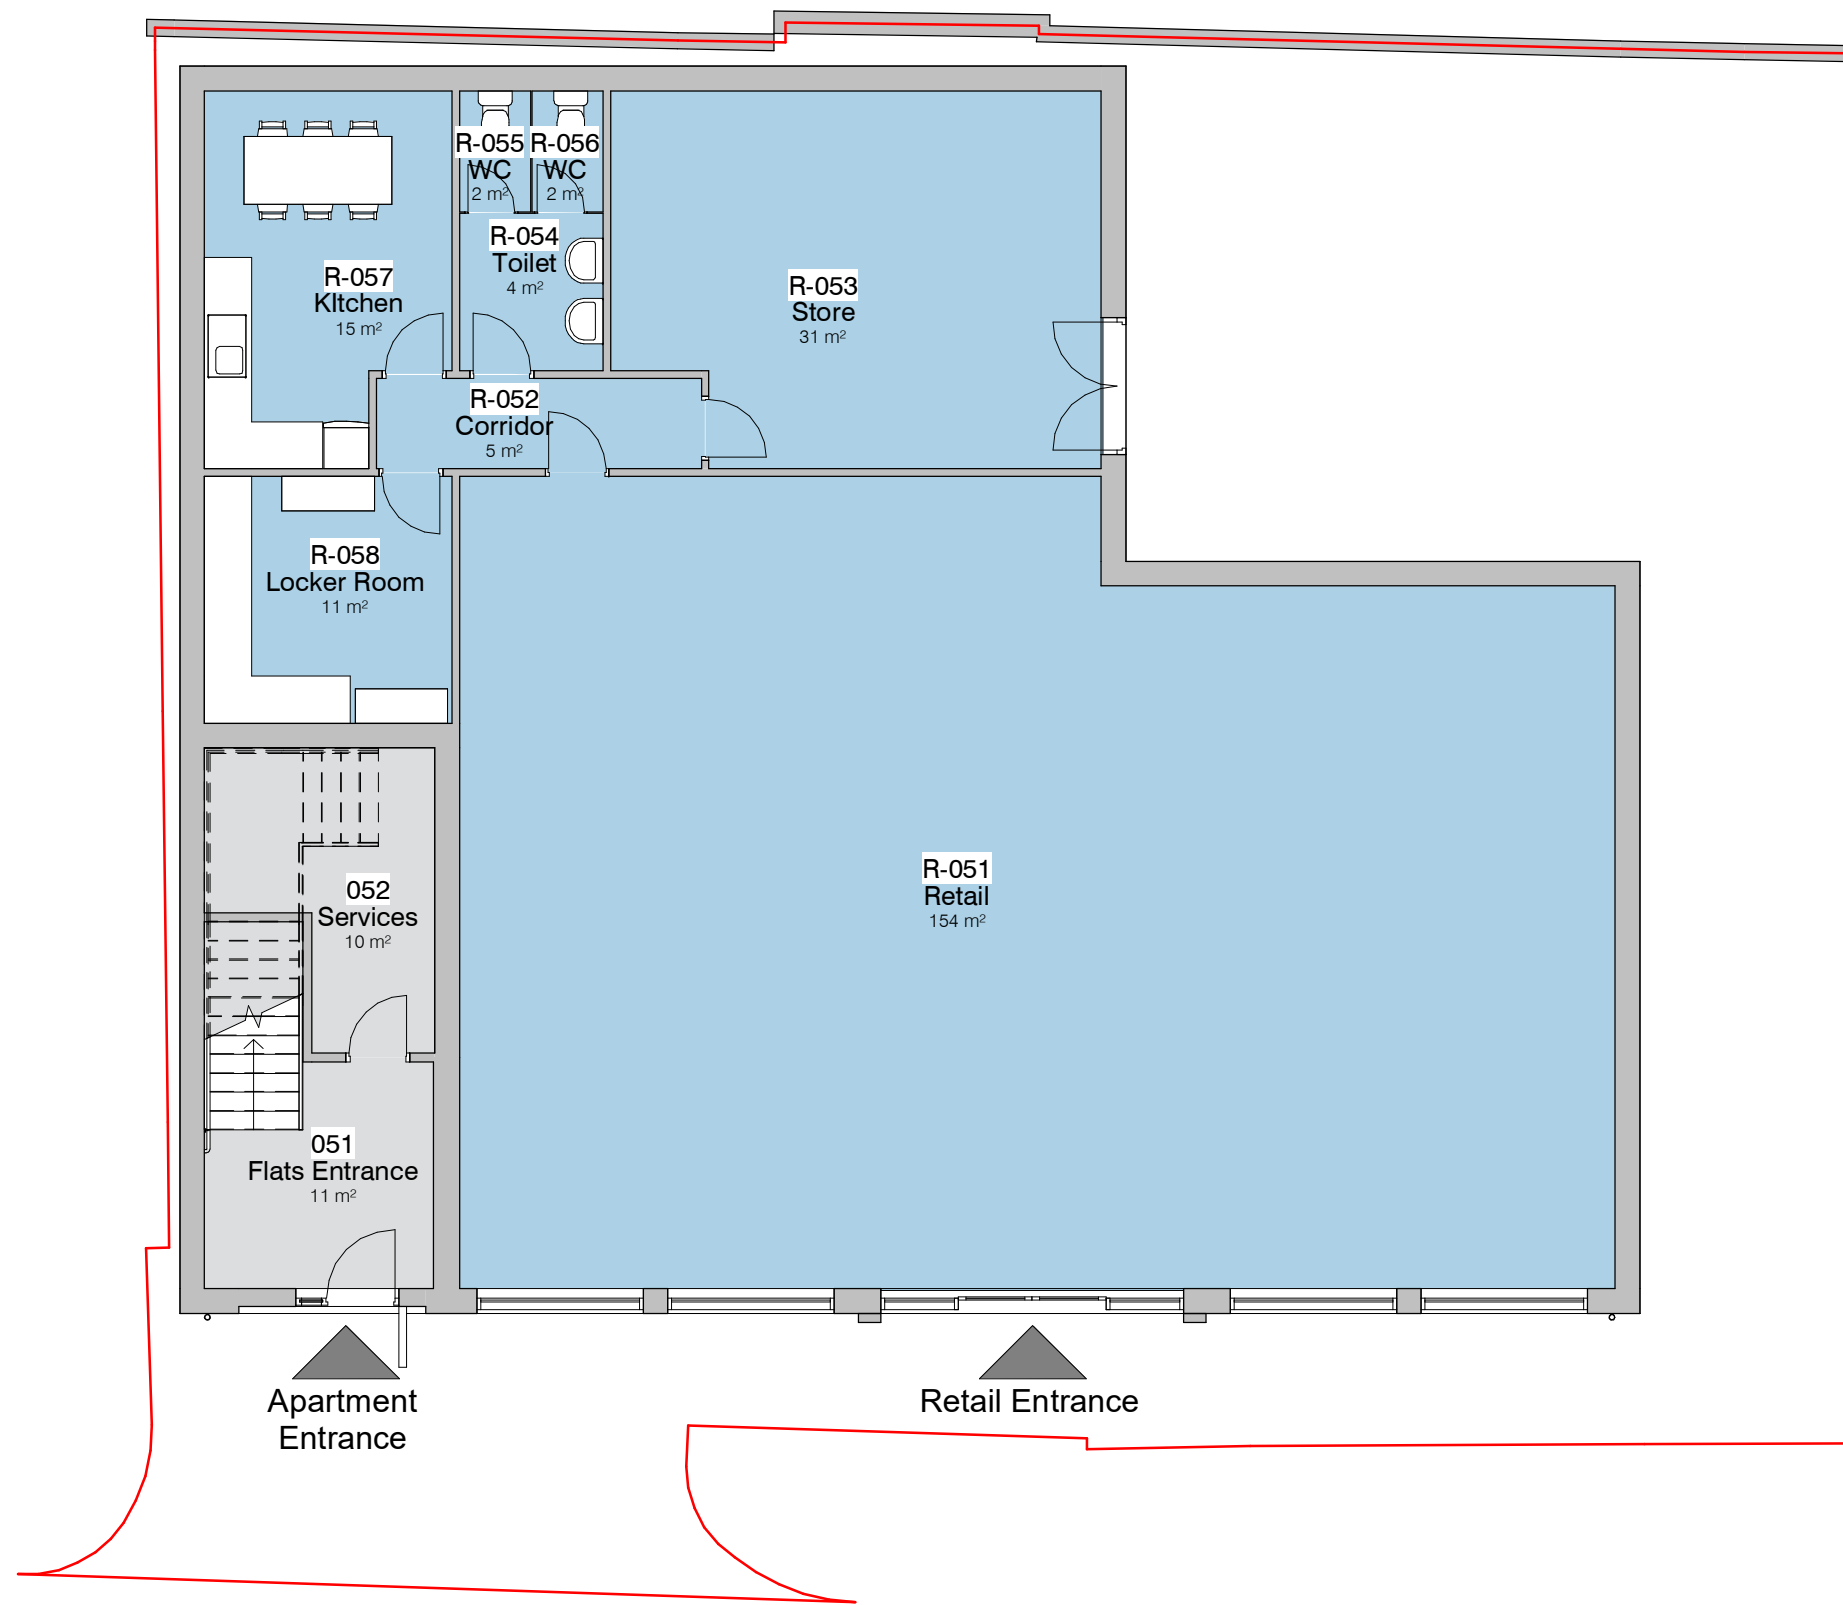


1. Level 0P - GA Proposed
1 : 100



2. Level 1P - GA Proposed
1 : 100

Gross Internal Areas:

Level 0 Shop	- 225.9m ²
Level 1 - Apartment A	- 53.5m ²
Level 1 - Apartment B	- 70.6m ²
Level 1 - Apartment C	- 61.8m ²

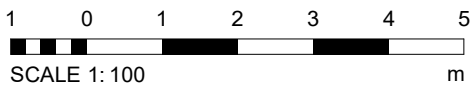

PROJECT	SCALE	DATE	BY
136 Stand Lane	1 : 100	28 Feb 2023	ET
CLIENT	STATUS	PROJECT NO.	DRAWING NO.
Mr. Kajan Thayalan	PLANNING	DA20070.1.	004.
TITLE	NOTES	REVISIONS	DATE
Proposed GA Plans	THIS DRAWING MUST NOT BE REPRODUCED WITHOUT WRITTEN CONSENT OF DEBTAL ARCHITECTURE. ALL DIMENSIONS AND MATERIALS SHALL BE CHECKED AND CONFIRMED BY THE ARCHITECT PRIOR TO CONSTRUCTION. ALL DIMENSIONS SHALL BE IN ACCORDANCE WITH CURRENT STATUTORY LEGISLATION, RELEVANT CODES OF PRACTICE AND PREVIOUS AGREEMENTS. ALL DIMENSIONS ON THIS DRAWING ARE IN MILLIMETRES UNLESS OTHERWISE STATED.		