






1. Front - Proposed
1 : 100

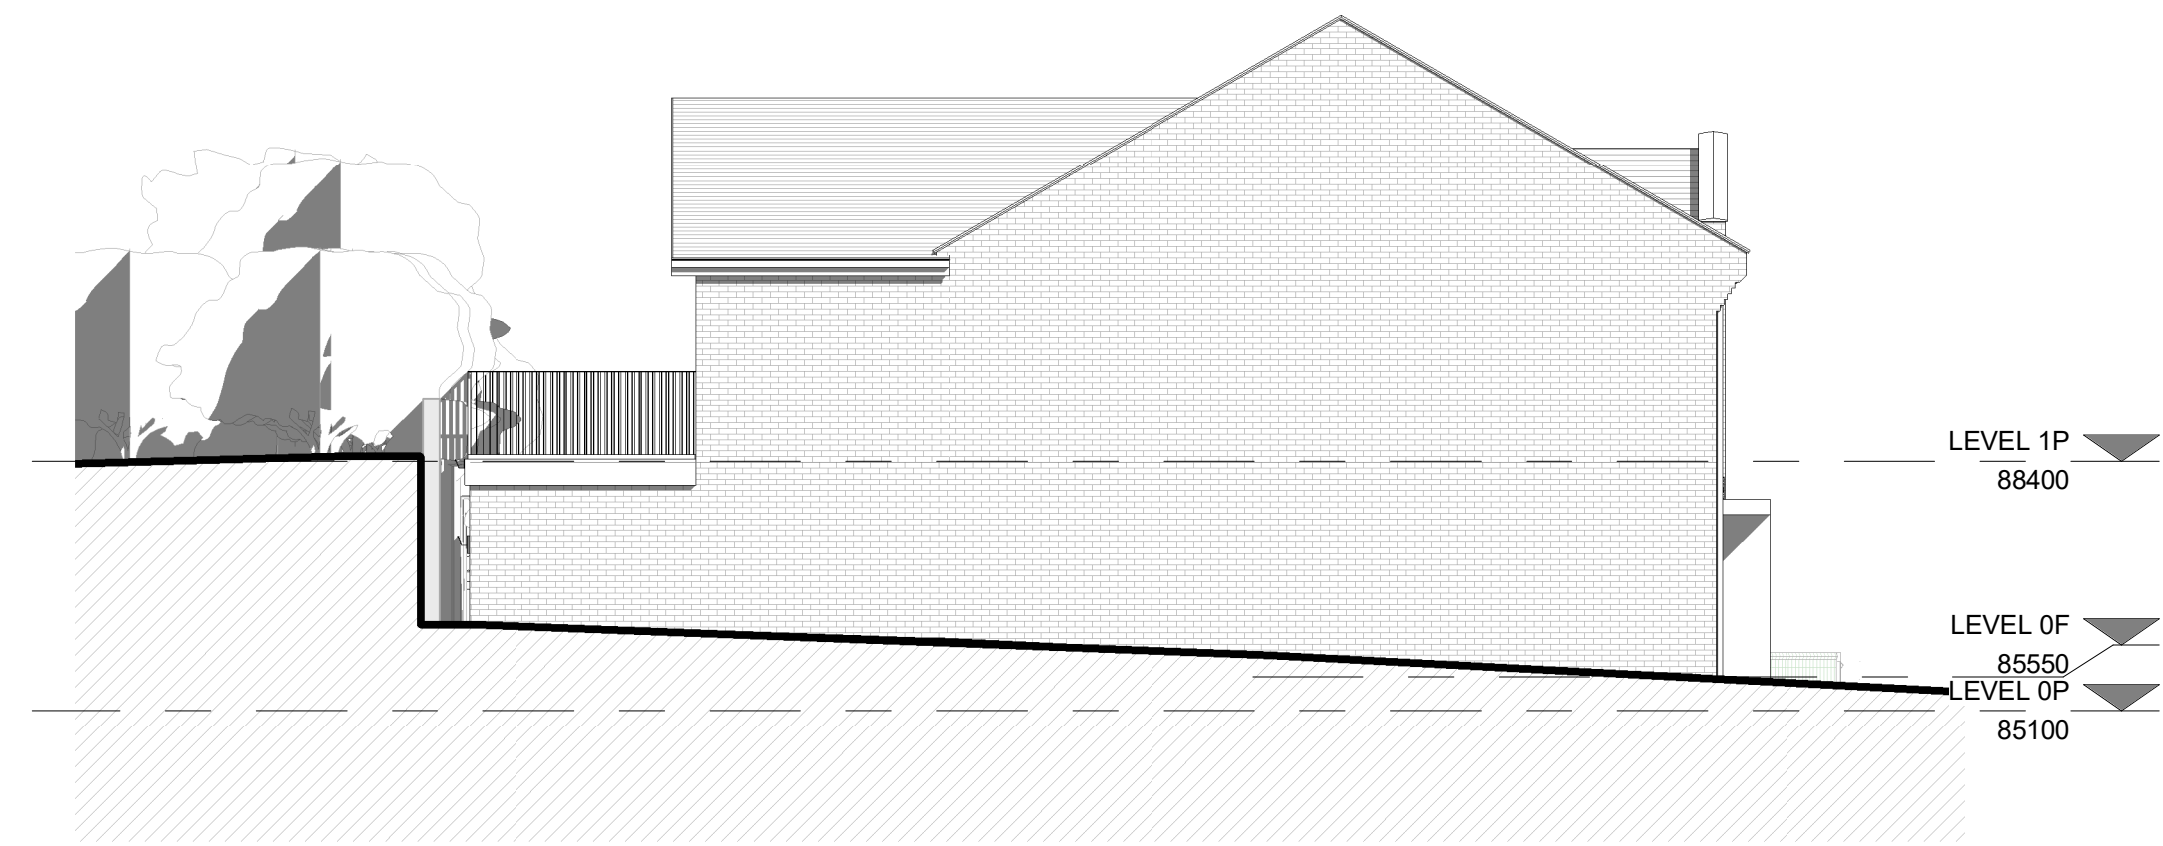


2. Left Side - Proposed
1 : 100

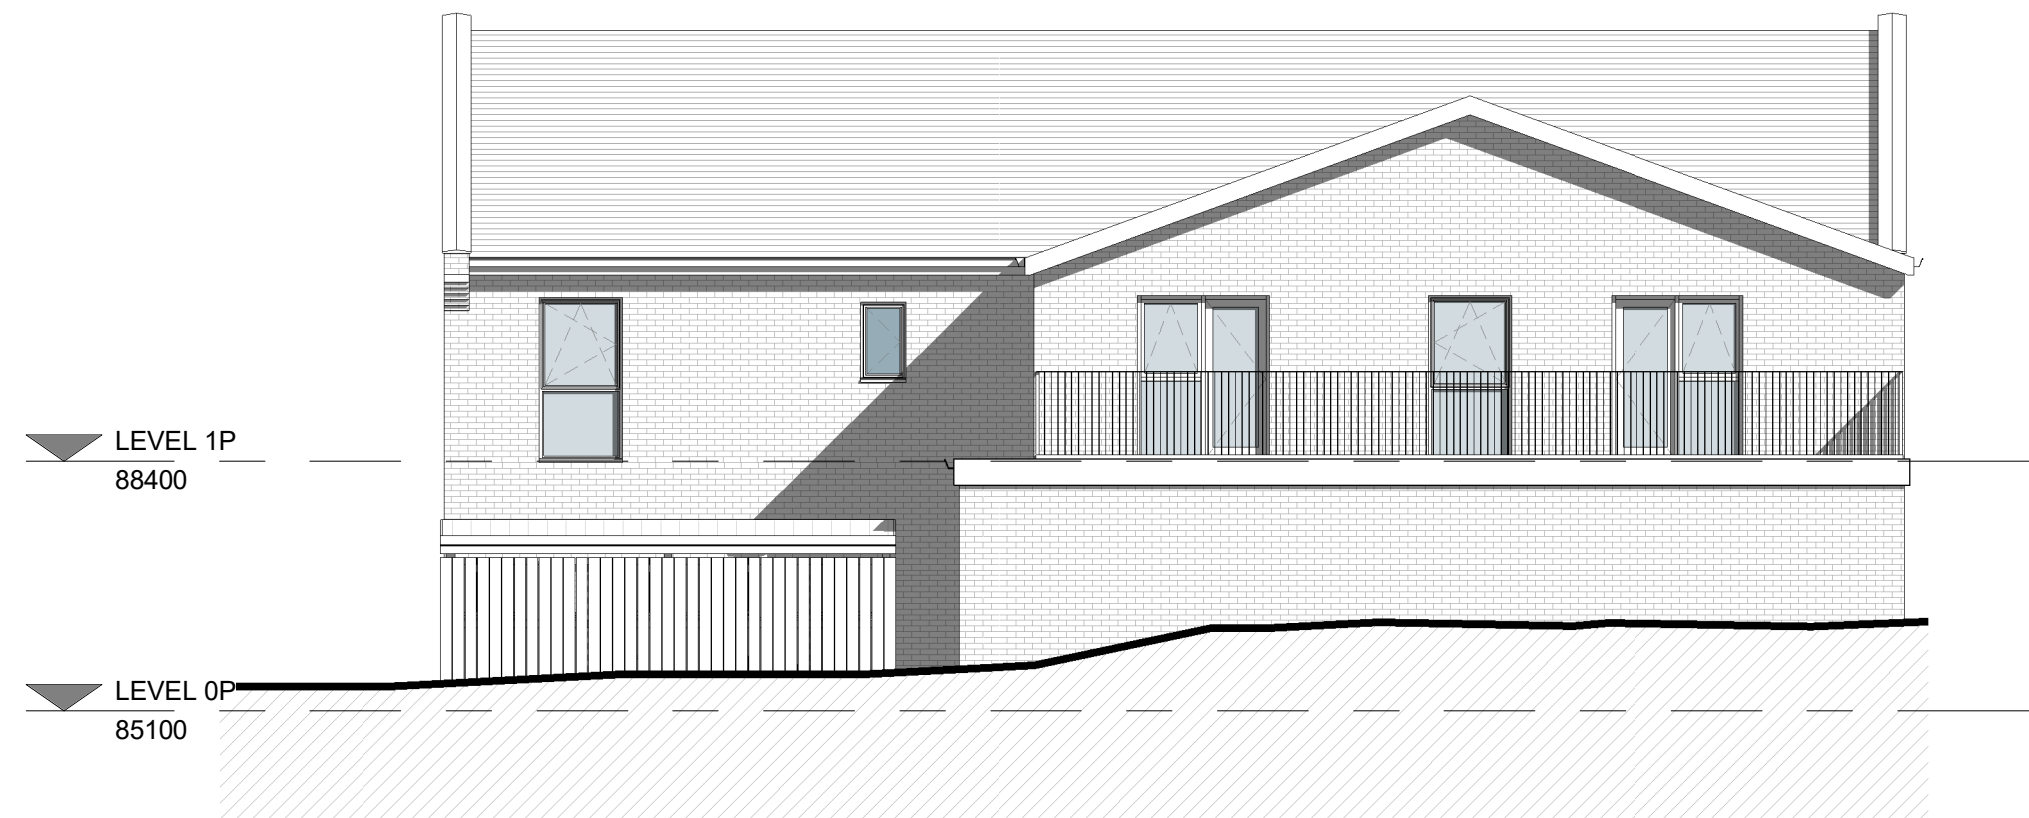


3. Rear - Proposed
1 : 100

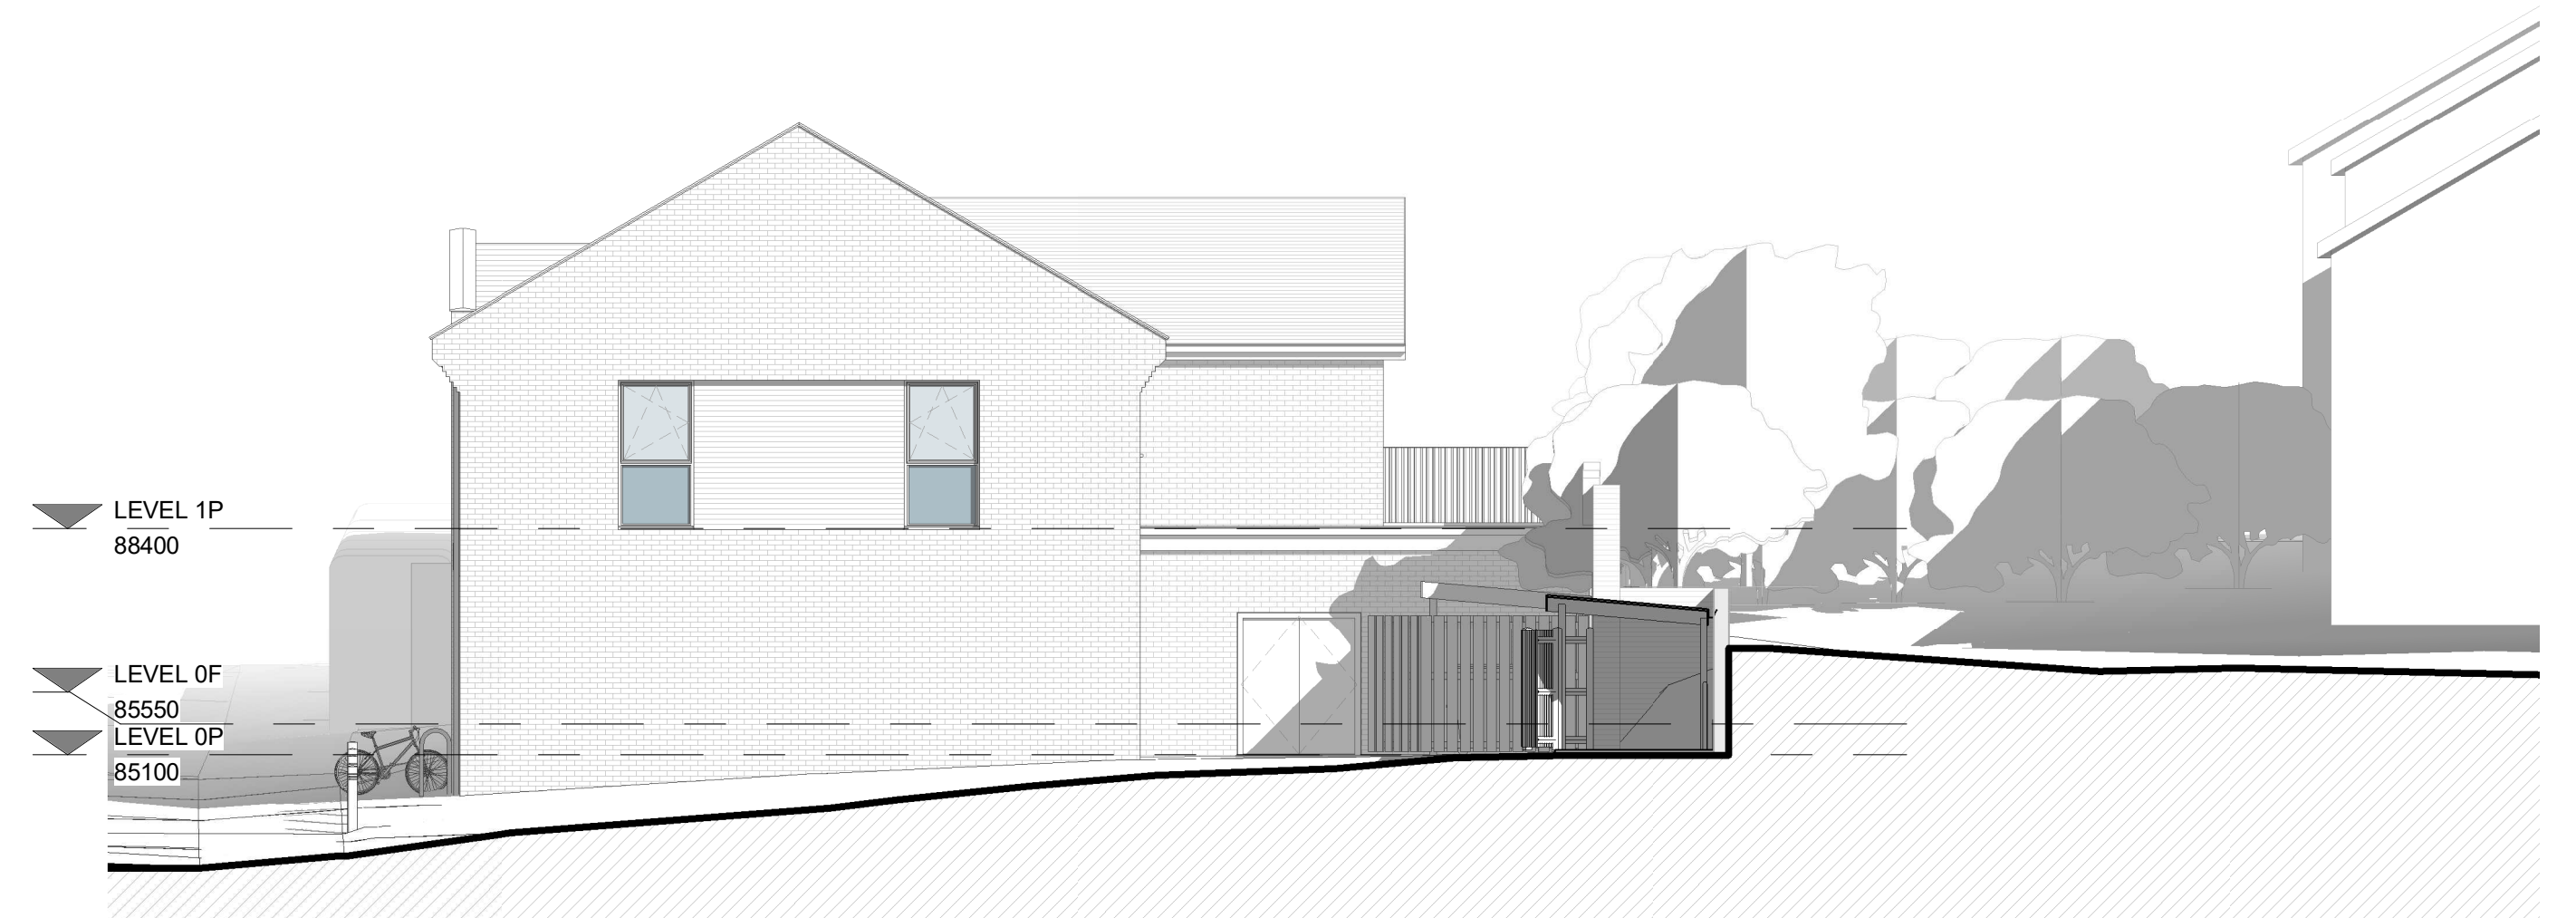

4. Right Side - Proposed
1 : 100

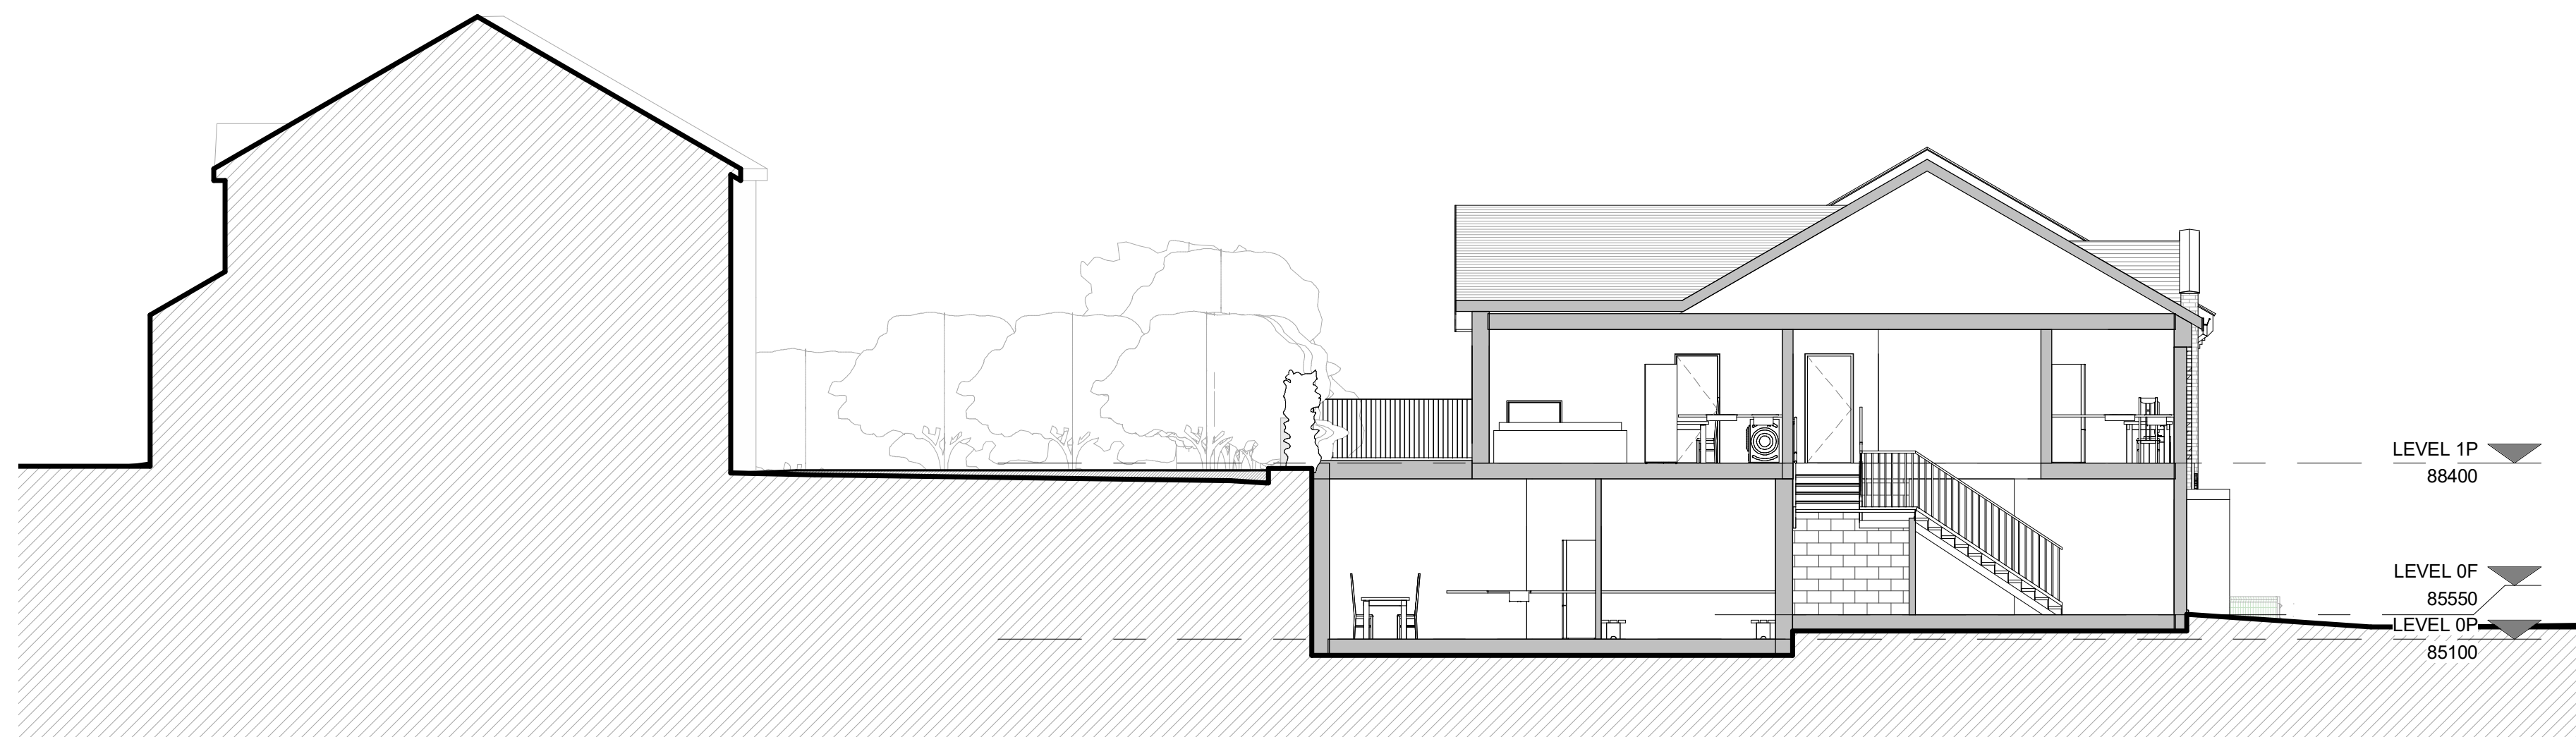

5. Section AA - Proposed
1 : 100

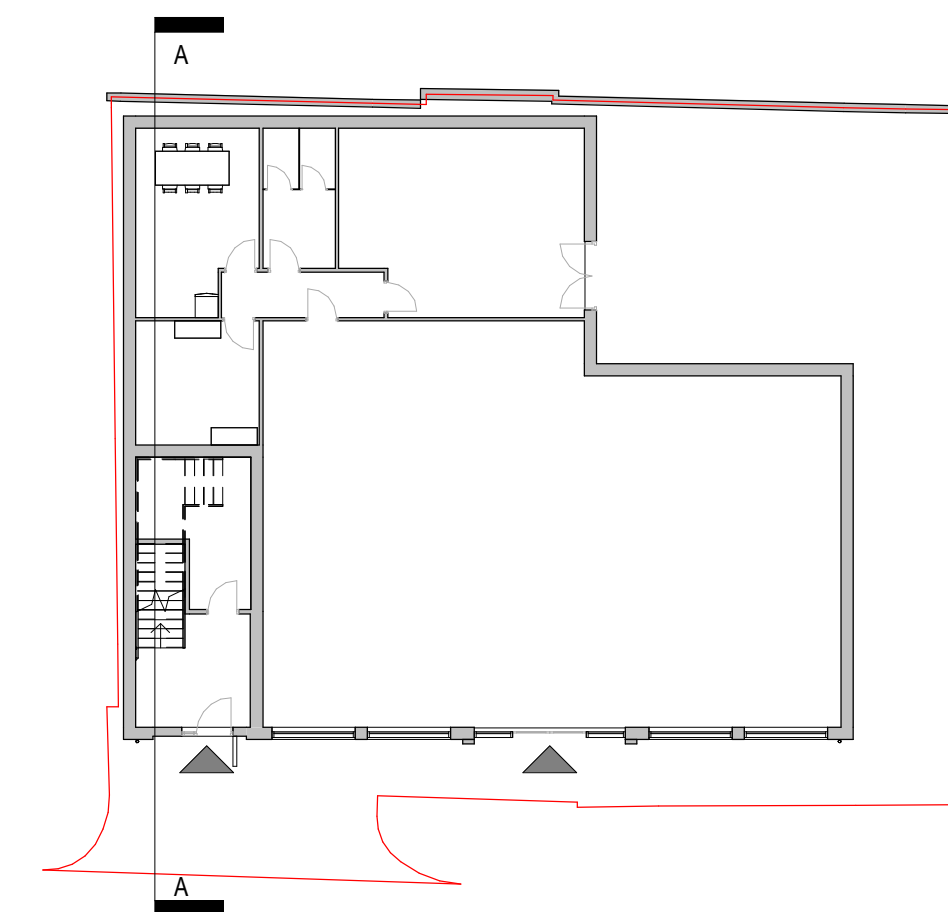

Note Block - Elevations - GA

- 1 Natural slate roofing tiles.
- 2 Natural grey stone capping.
- 3 Black UPVC gutters and downpipes.
- 4 Brick facing wall.
- 5 Double glazed white uPVC framed windows.
- 6 Entrance canopy painted in grey.
- 7 Retail signage.

1 0 1 2 3 4 5
SCALE 1: 100 m

PROJECT	SCALE & A1	DATE	DRAWN BY
136 Stand Lane	As indicated	28 Feb 2023	ET
CLIENT	STATUS	PROJECT NO.	DRAWING NO.
Mr. Kajan Thayalan	PLANNING	DA20070.1.	005.
TITLE	NOTES	REVISIONS	DATE
Proposed Elevations & Section	THIS DRAWING MUST NOT BE REPRODUCED WITHOUT WRITTEN CONSENT OF DEBTAL ARCHITECTURE. ALL RIGHTS RESERVED. ALL DIMENSIONS AND MATERIALS TO BE USED FOR THE CONSTRUCTION OF THE BUILDING SHALL BE CHECKED AND CONFIRMED BY THE ARCHITECT BEFORE ANY WORK BEGINS. THE ARCHITECT SHALL BE RESPONSIBLE FOR THE ACCURACY OF THE DIMENSIONS AND MATERIALS. ALL DIMENSIONS AND MATERIALS TO BE USED FOR THE CONSTRUCTION OF THE BUILDING SHALL BE CHECKED AND CONFIRMED BY THE ARCHITECT BEFORE ANY WORK BEGINS. THE ARCHITECT SHALL BE RESPONSIBLE FOR THE ACCURACY OF THE DIMENSIONS AND MATERIALS.		

DEBTAL
ARCHITECTURE
www.debtal.co.uk