


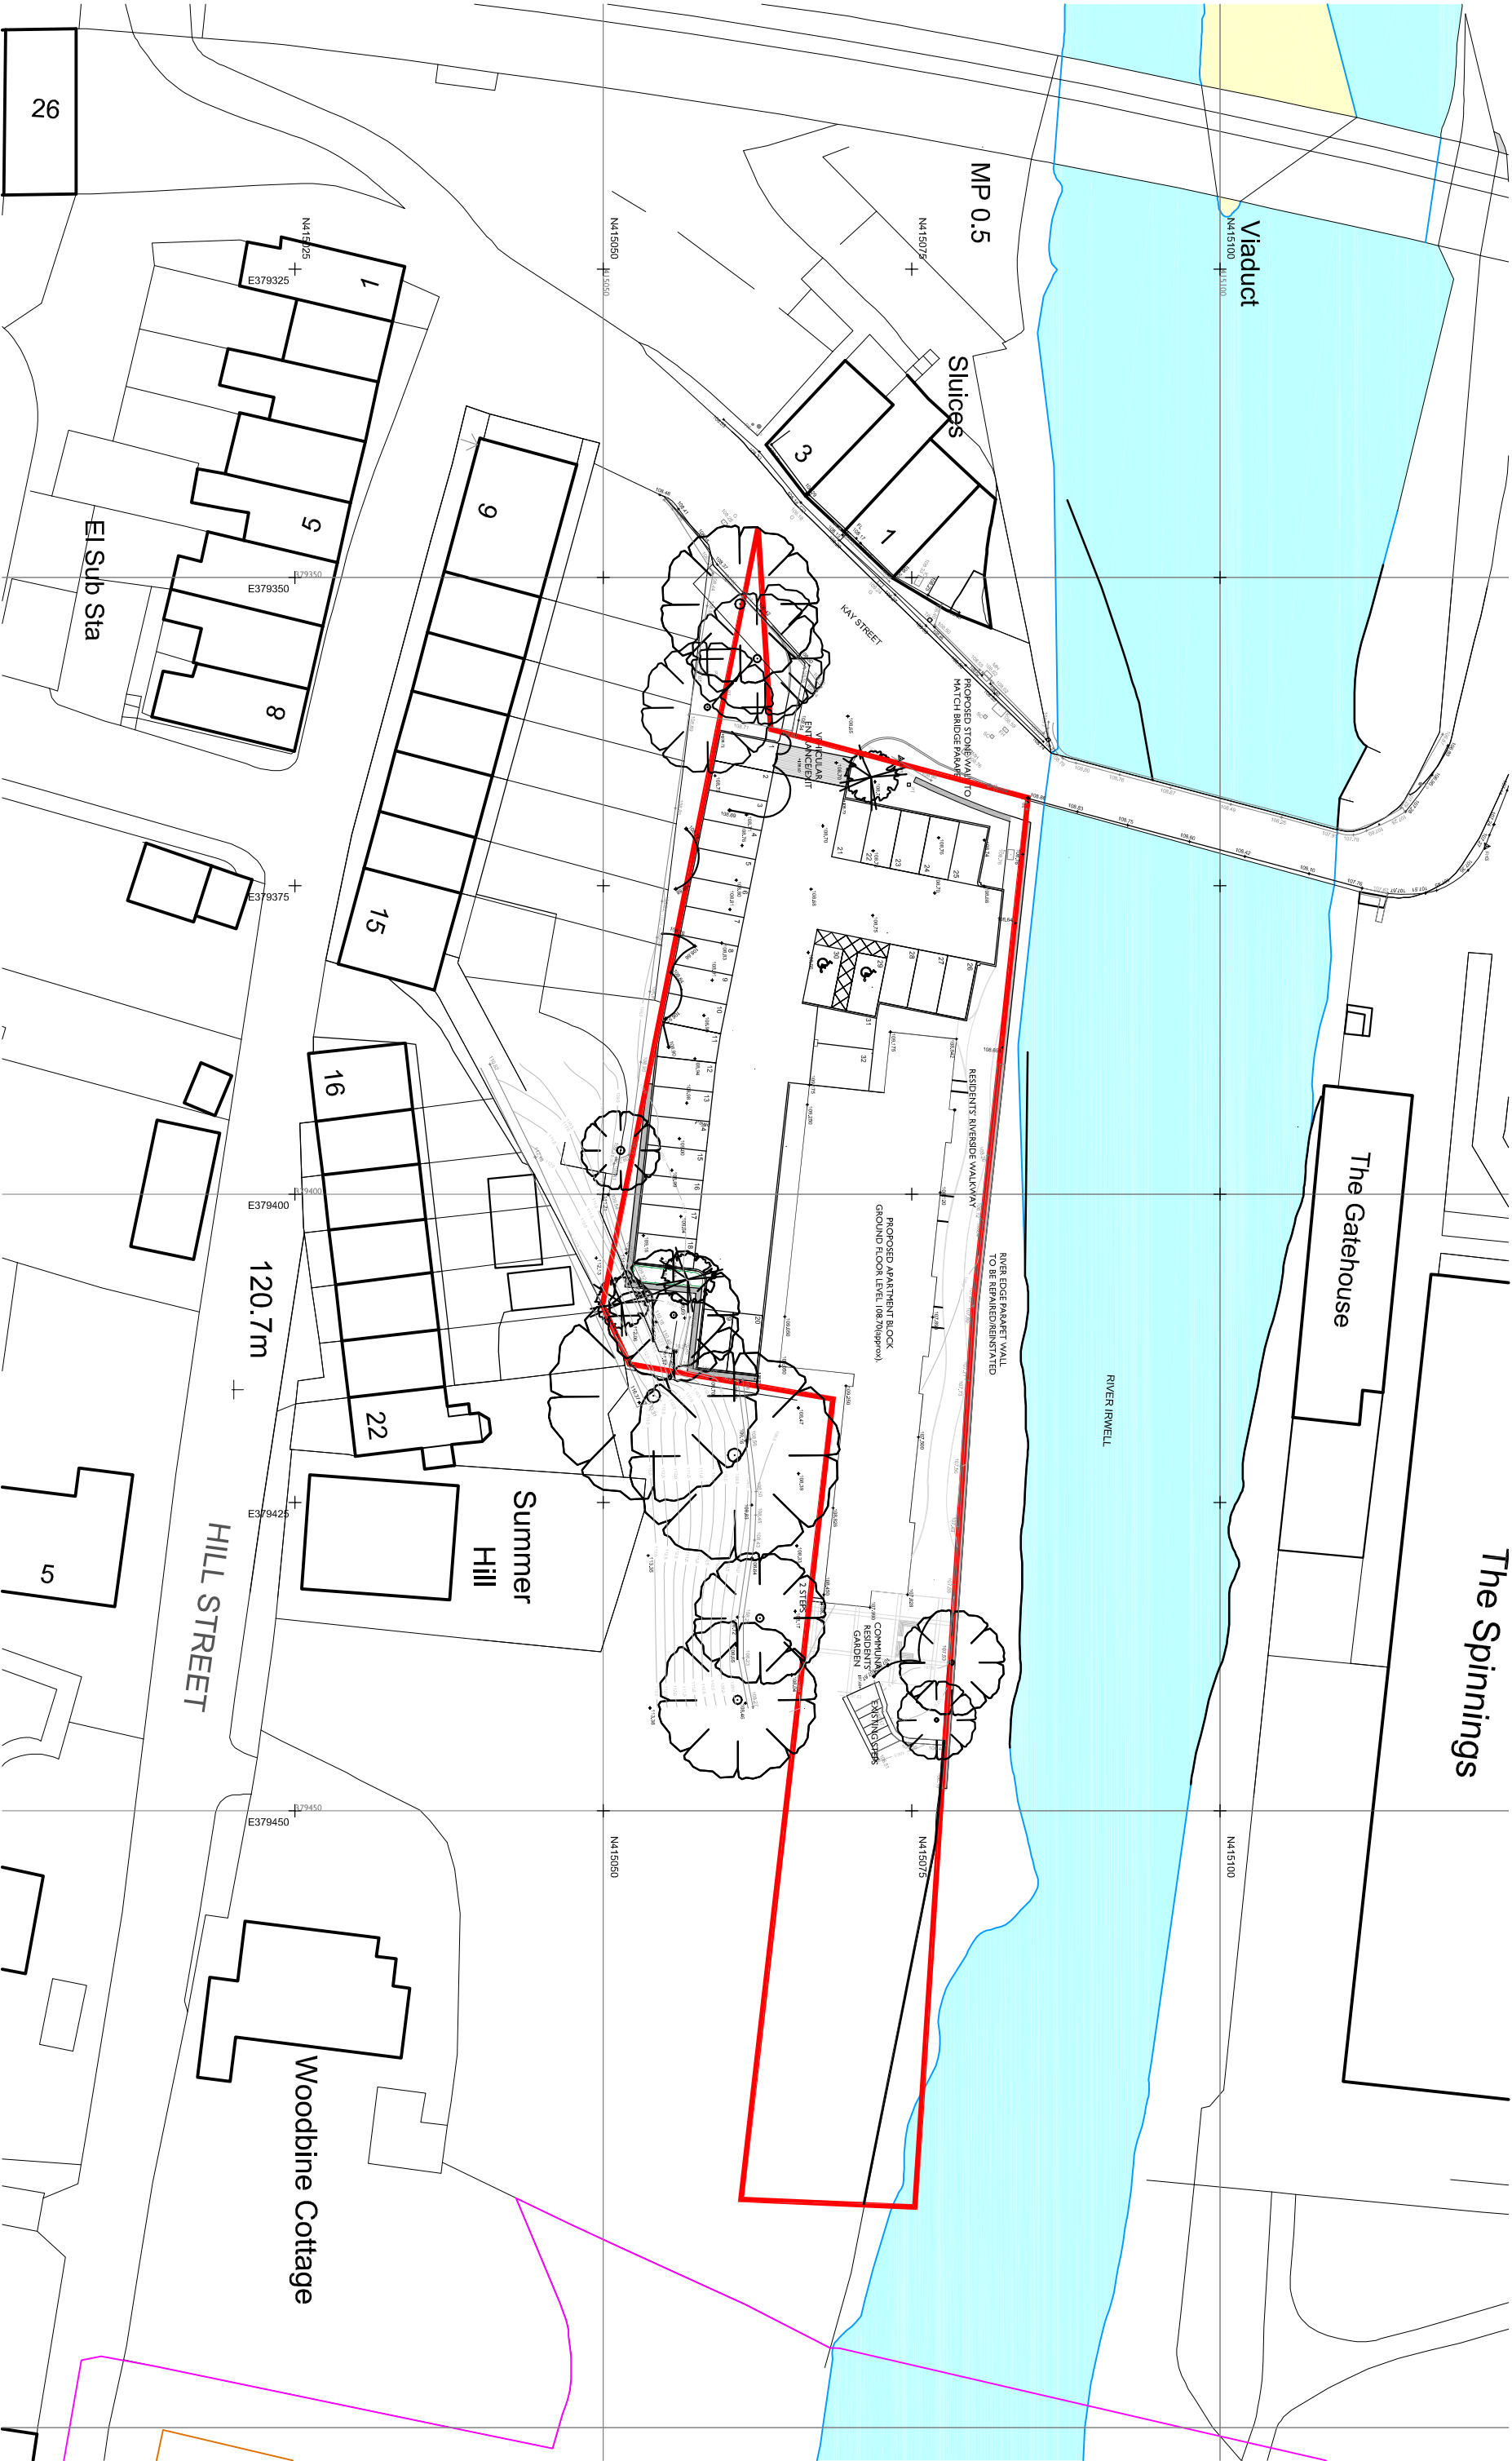

2492.2.03

Proposed Site Plan

REVISION	AMENDMENTS	DATE	CHKD

1:500 @ A3

Opulwood Developments

Waterside Apartment, Kay St, Summerseat