






1:1250 Location Plan

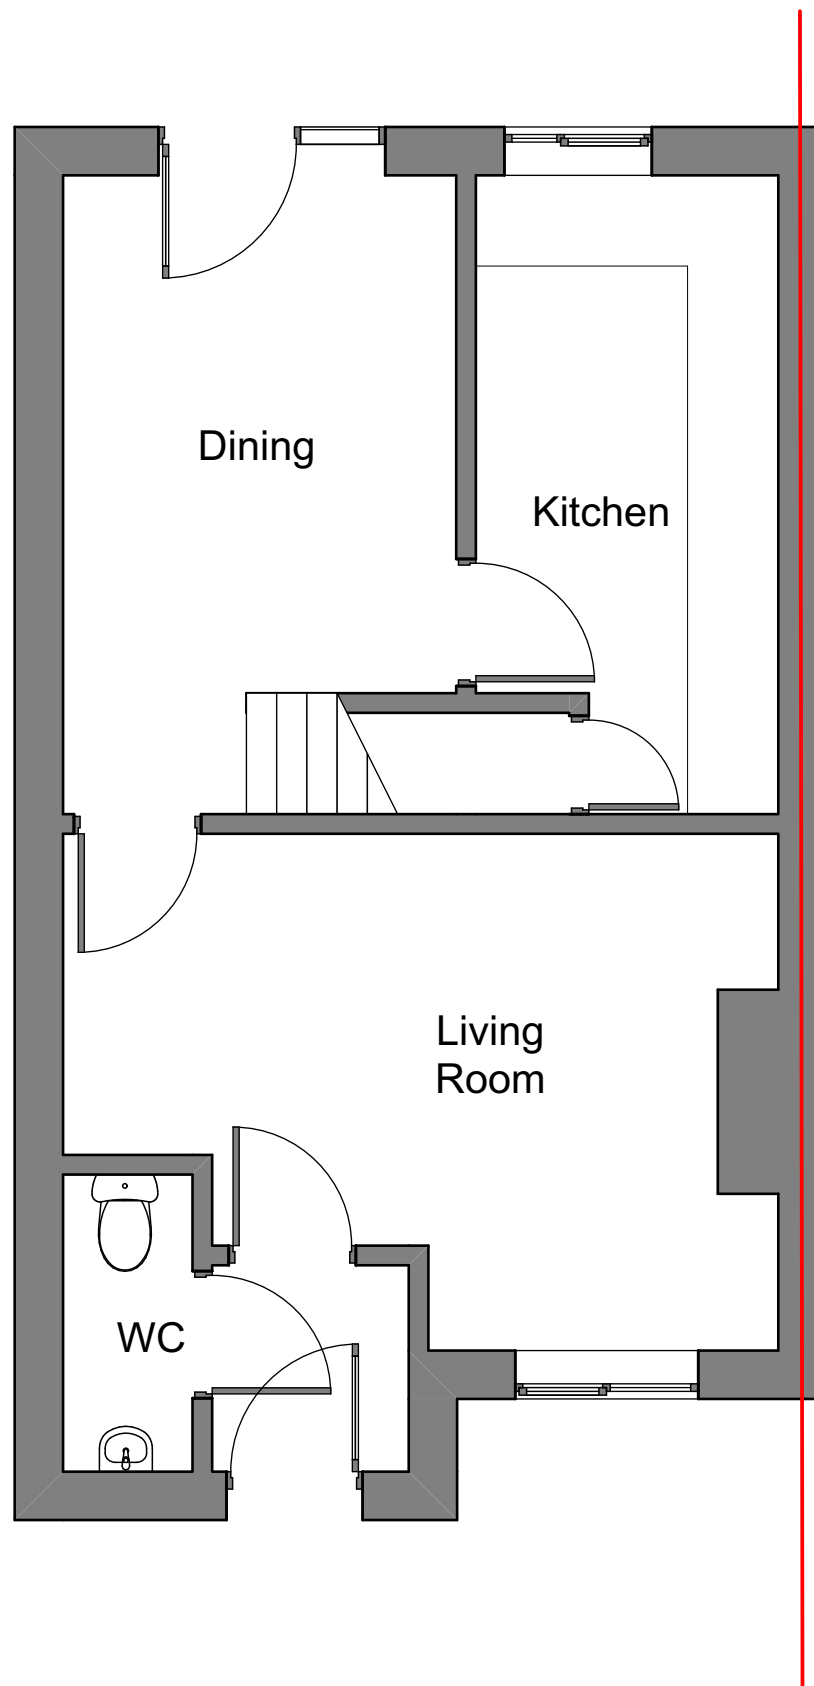

1:50 Ground Floor

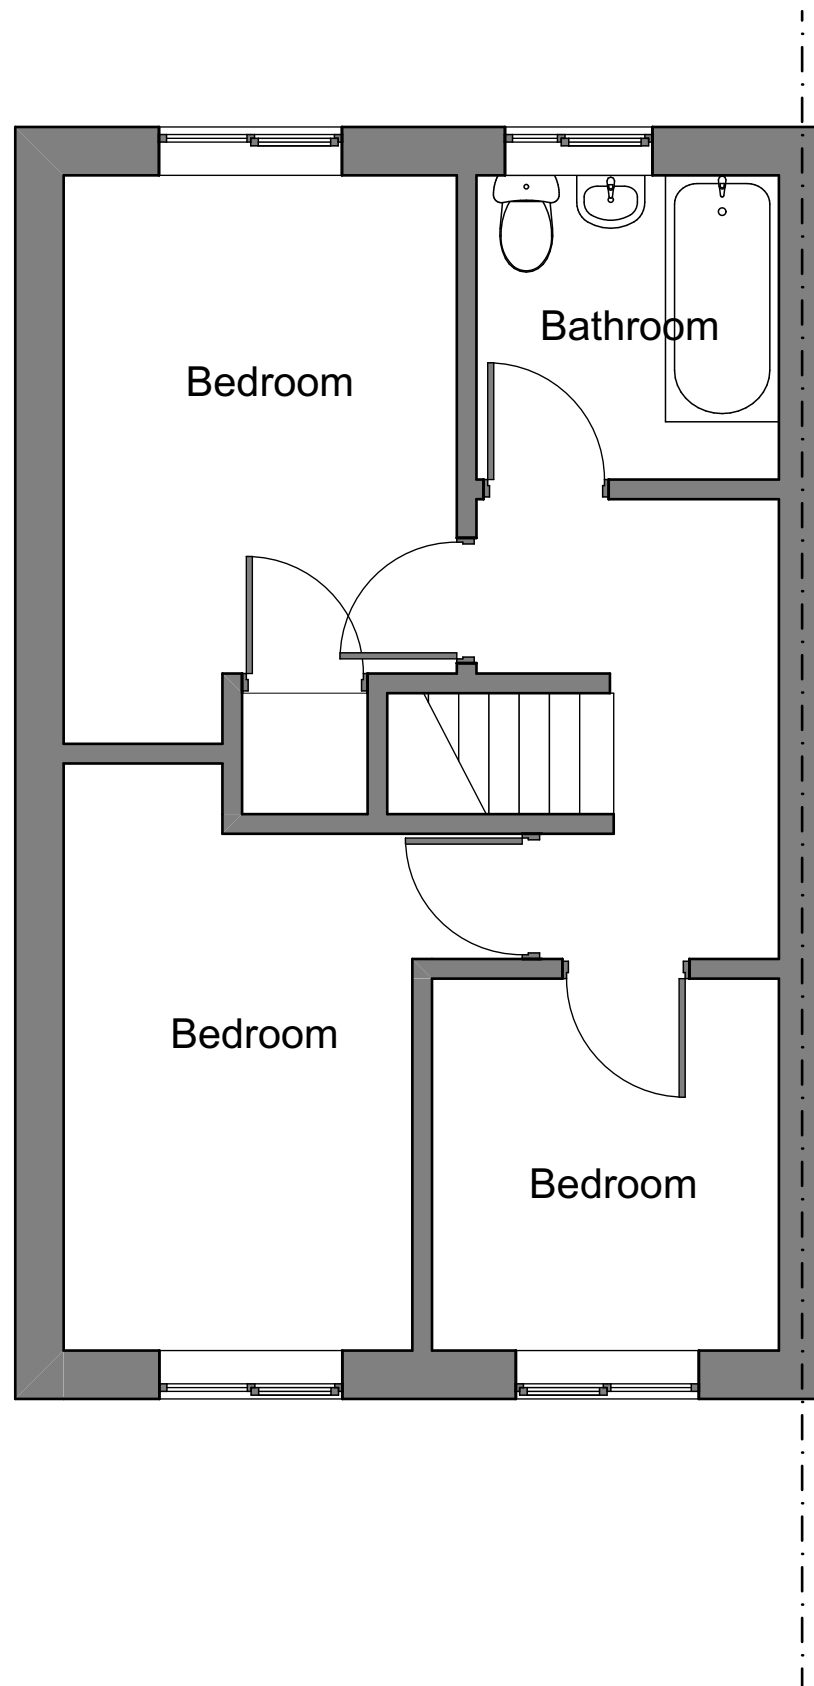

1:50 First Floor

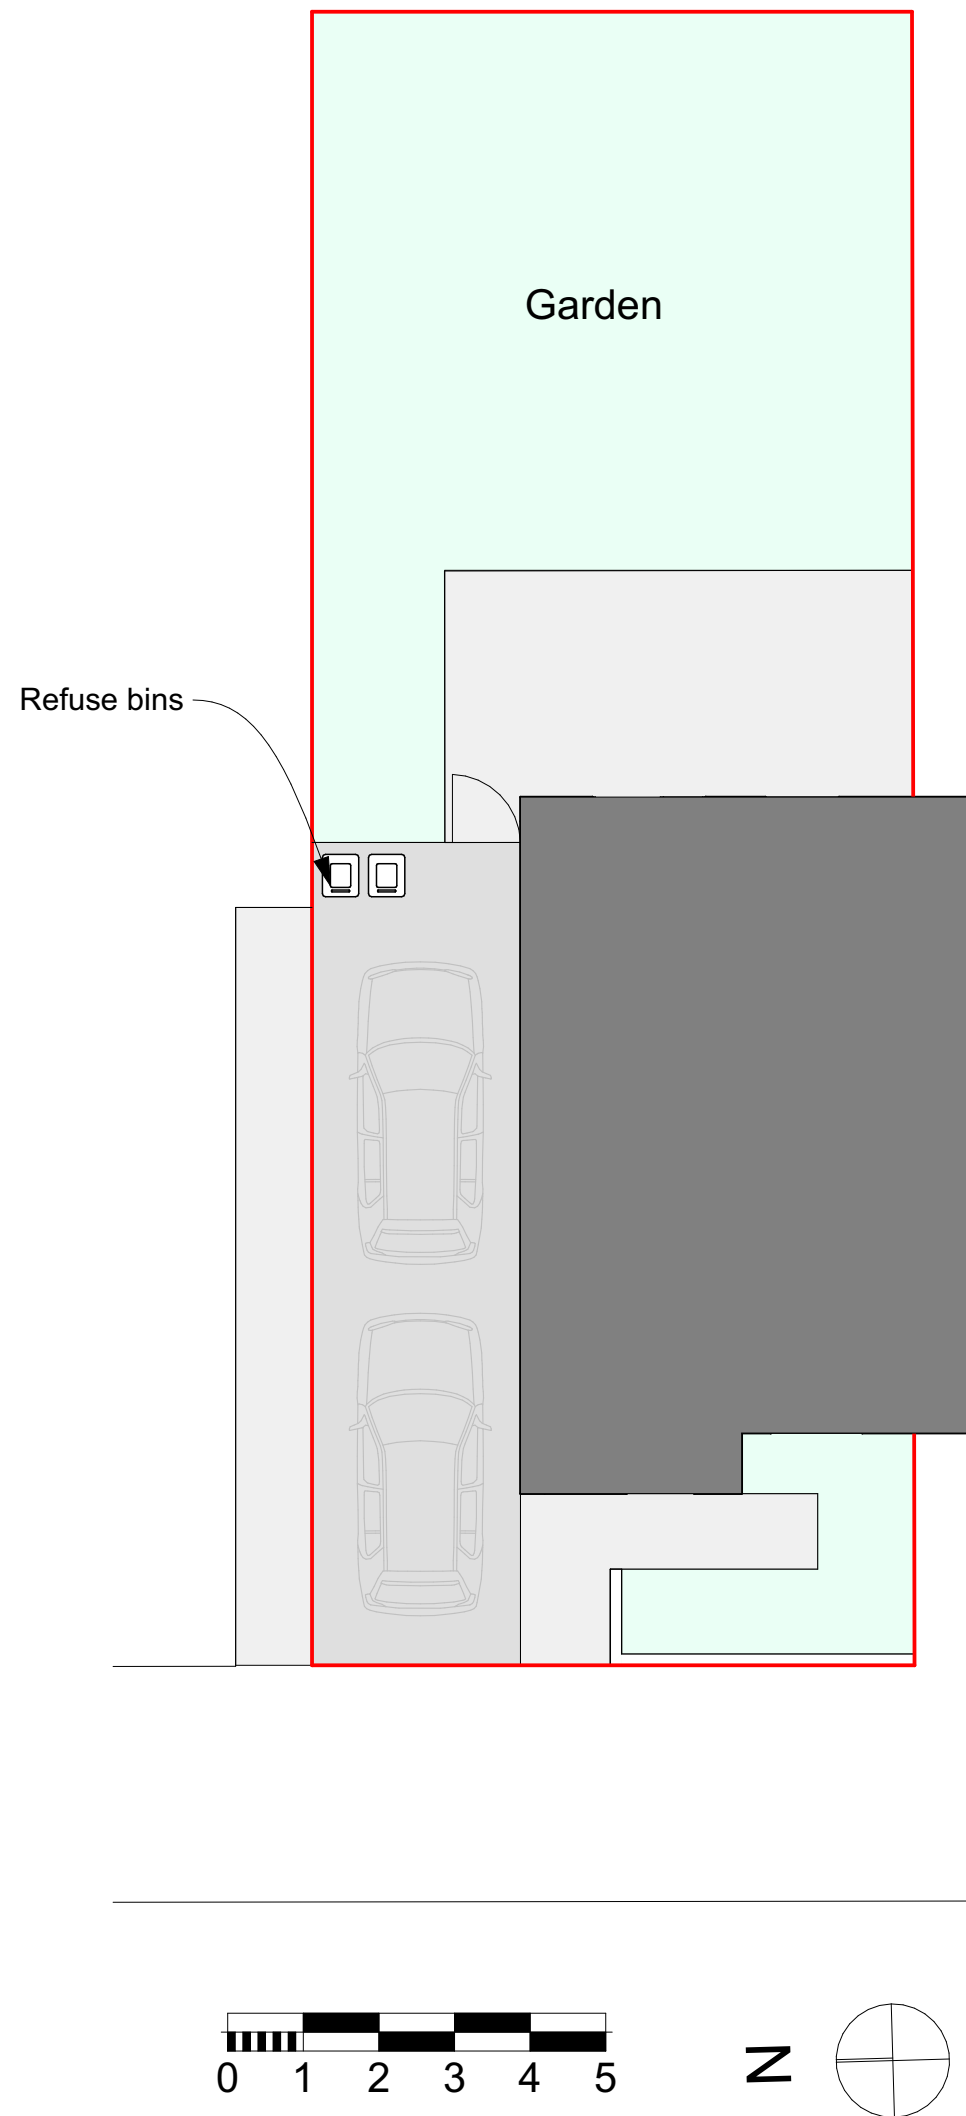

1:100 Block Plan

CRUCIFORM

ARCHITECTS + HERITAGE CONSULTANTS

Project

95 Rutland Drive, Bury

Change of Use to C2 Childrens' Home

Scale

1:50, 1:100, 1:1250 @ A1

Issue Date

09/01/2024

Title

Existing

Drawing Number

119-01-01A

(Revision)

Revision ID

A

Liability cannot be accepted for the accuracy of third party data (OS mappings, topographical survey information, etc) used in the production of this document which we have relied upon in good faith. Key dimensions are noted for reference and any further specific dimensional information can be provided upon request.