
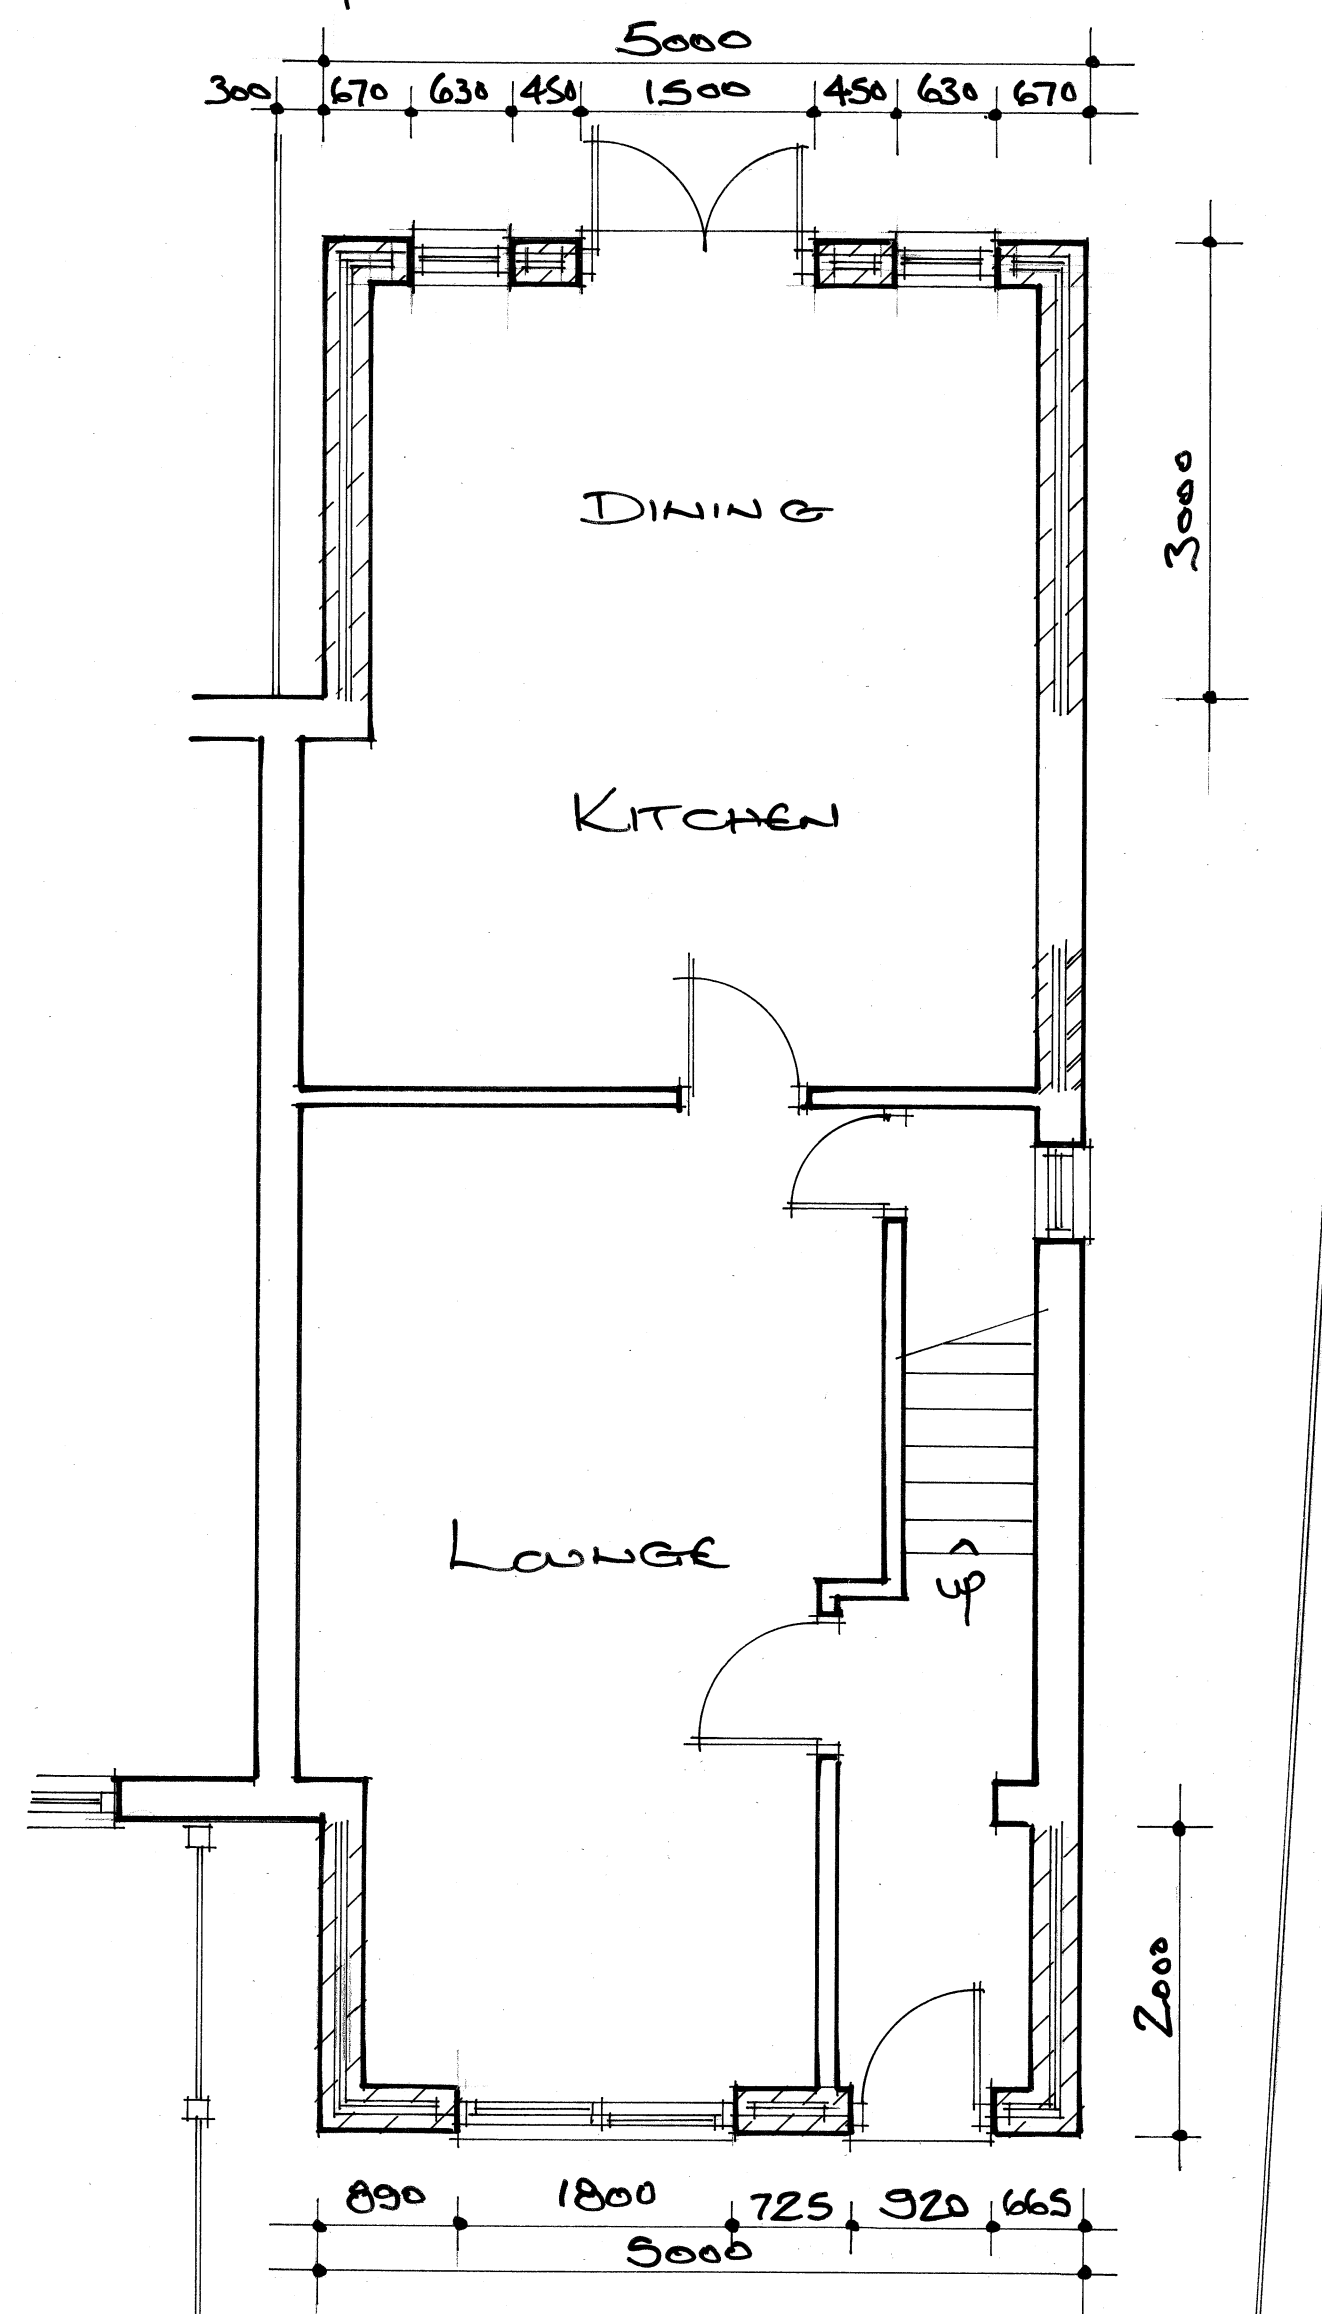
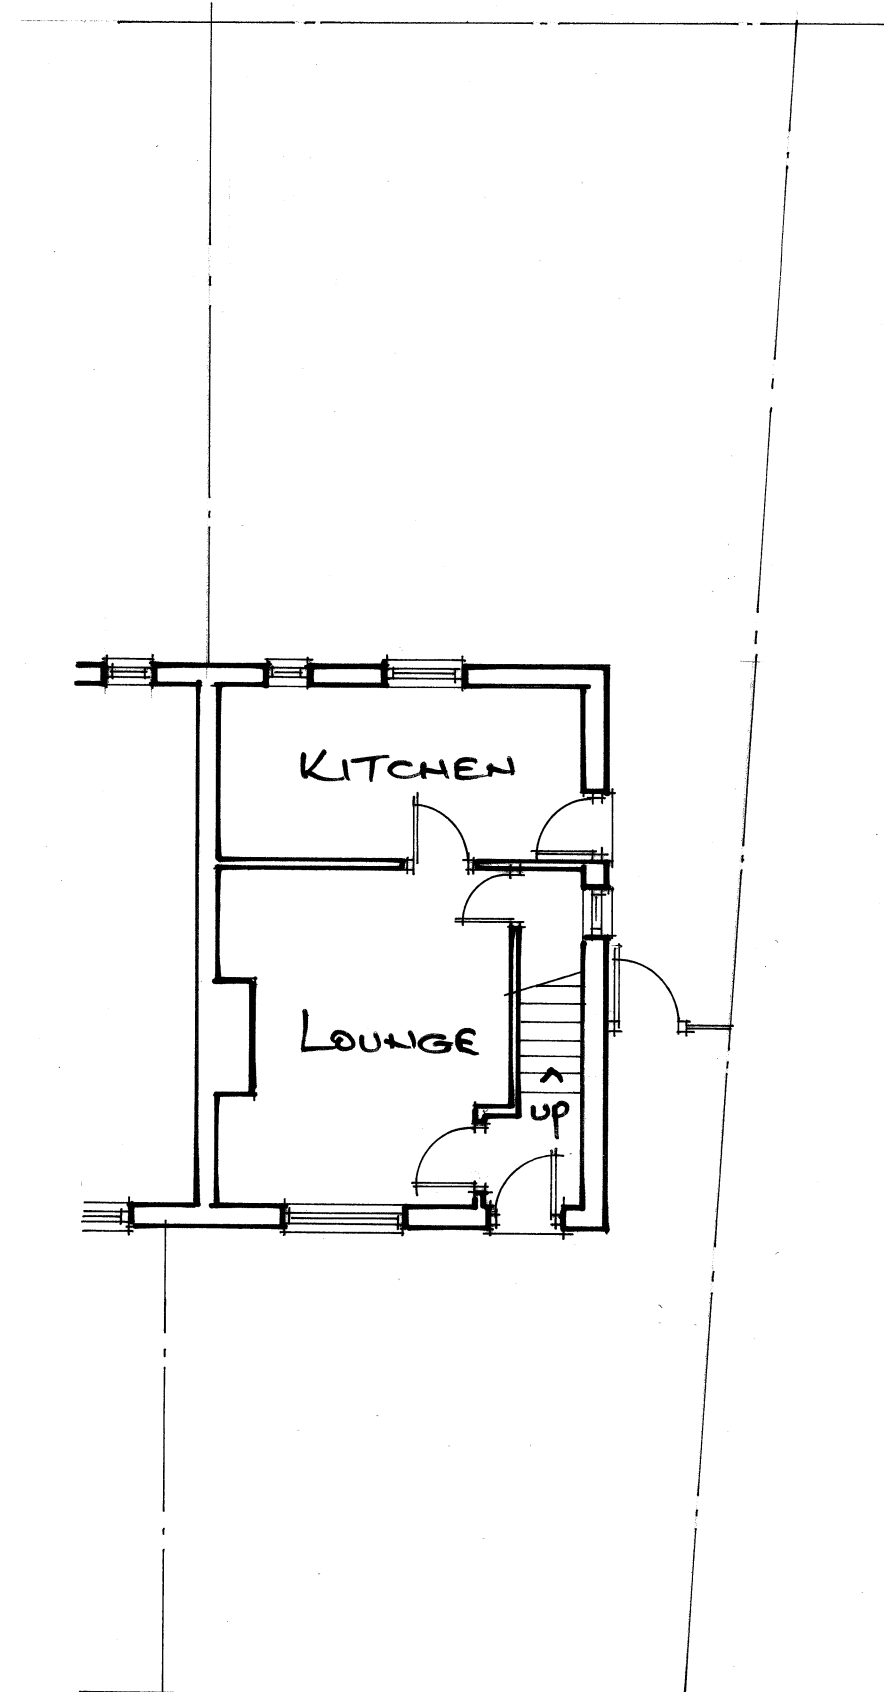
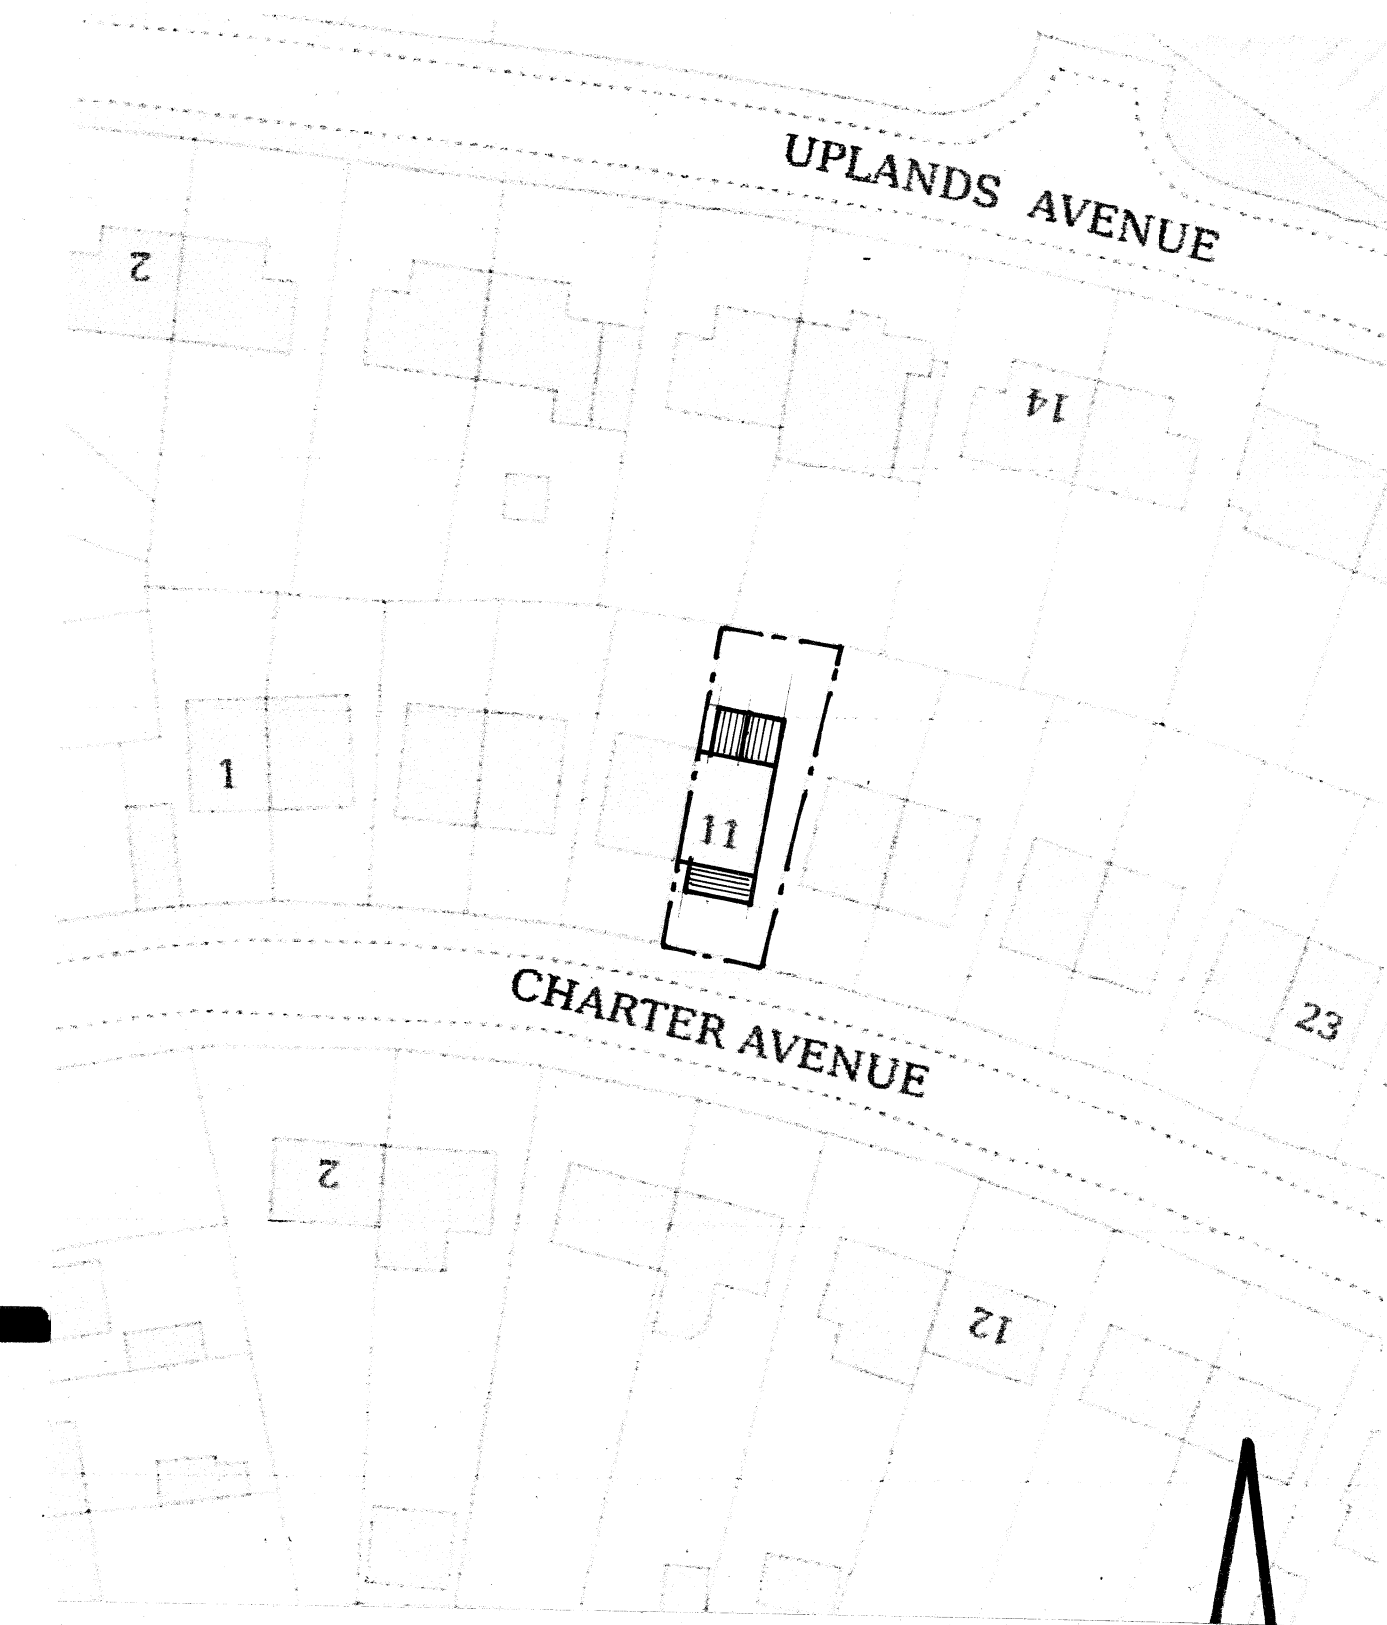
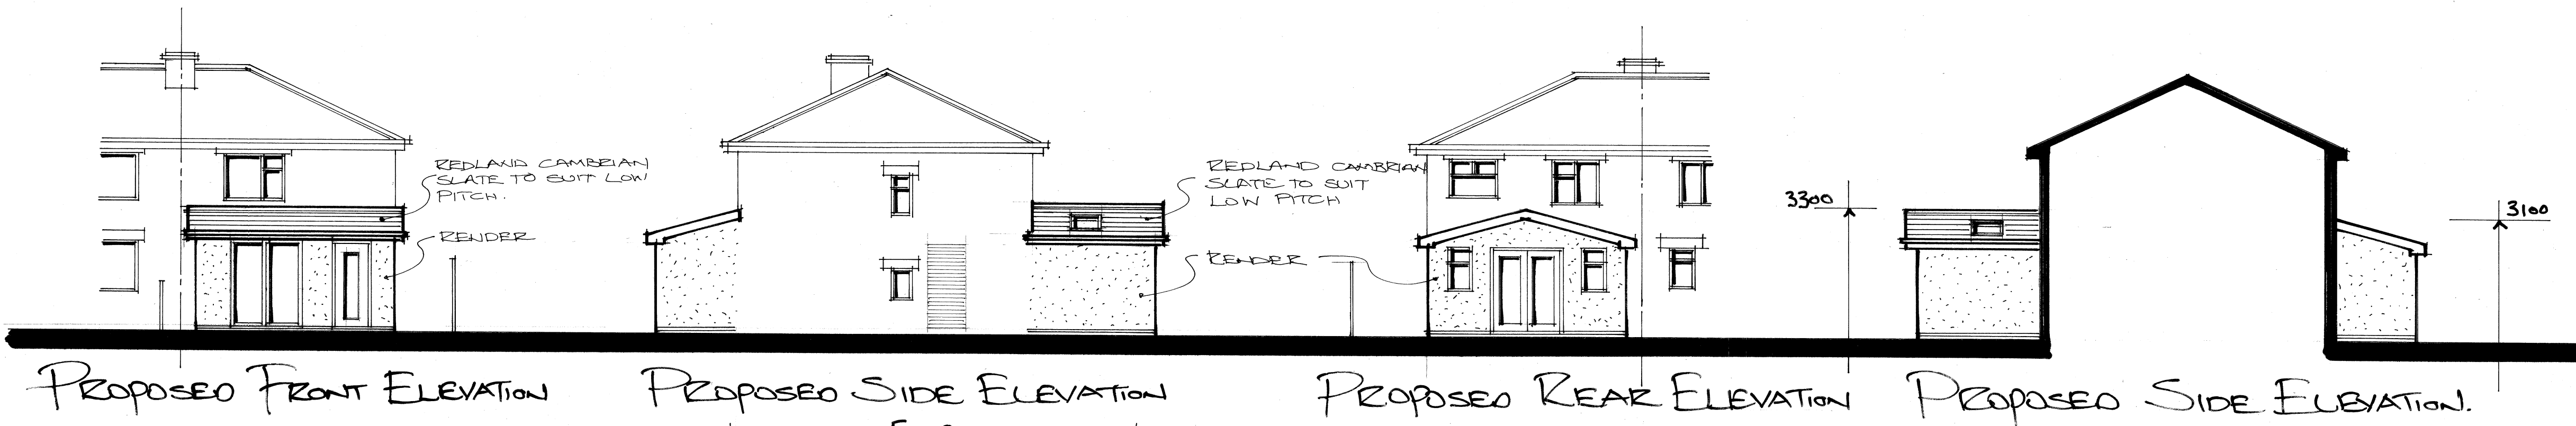


SITE 11 CHARTER AVENUE, RADCLIFFE, M26 1LU.			
PROJECT PROPOSED FRONT AND REAR SINGLE STOREY EXTENSIONS			
TITLE EXISTING AND PROPOSED PLANS AND ELEVATIONS			
SCALE 1:50 1:100 @A1	DATE JAN 2023	DRAWN AJL	DRAWING NO CA/PL/23/001

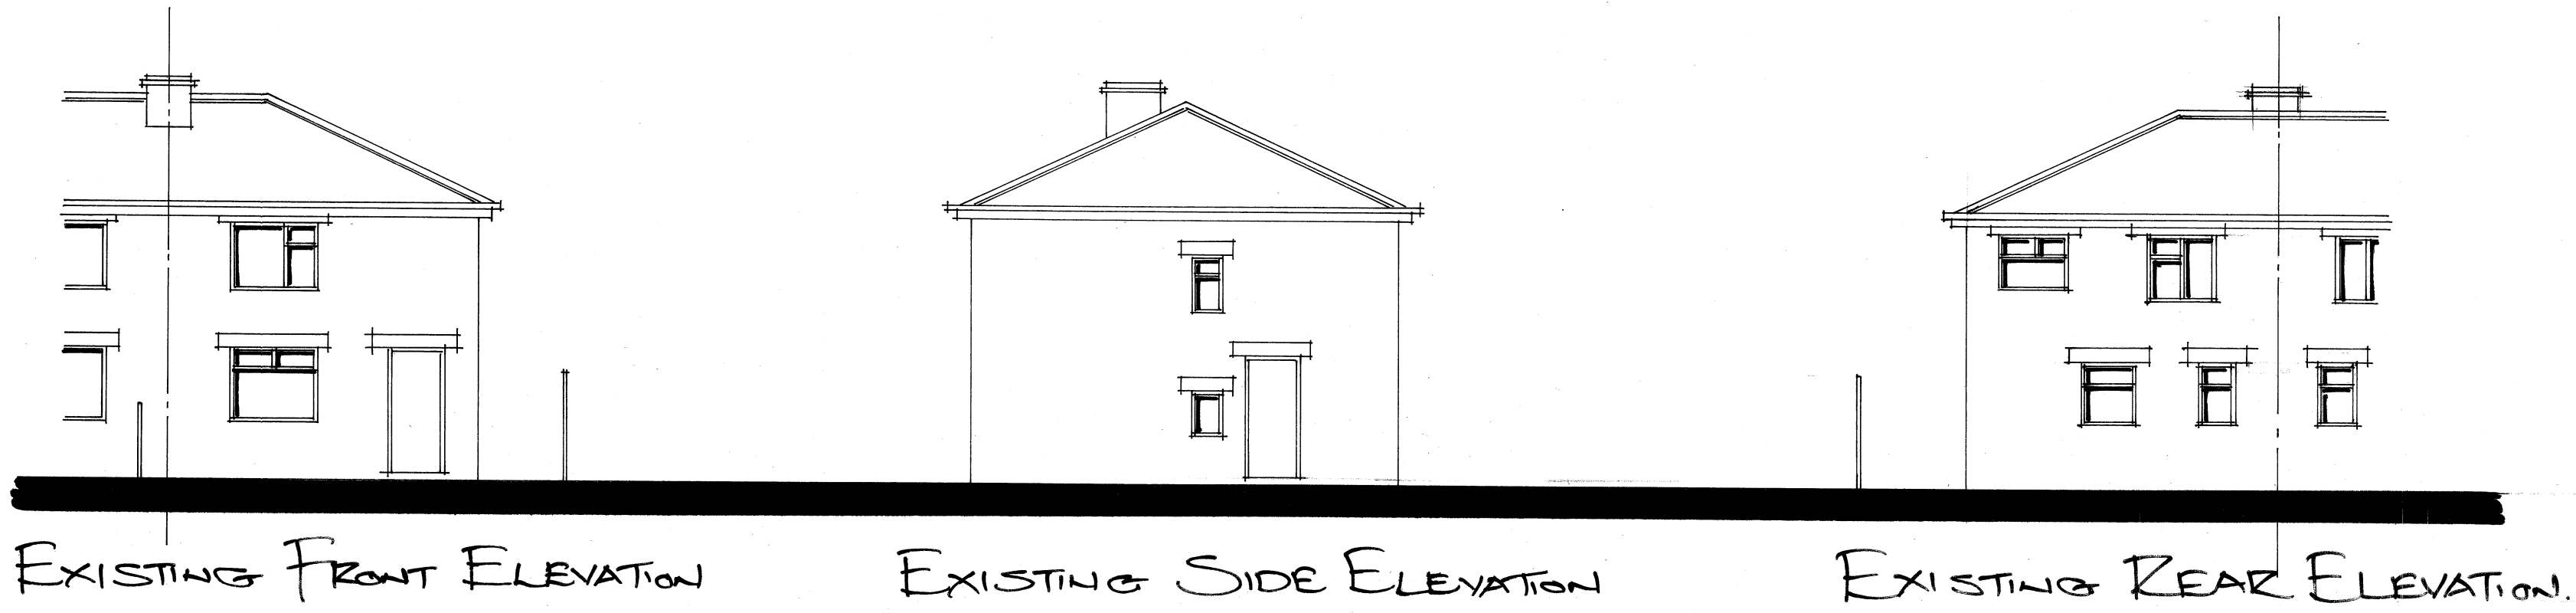