


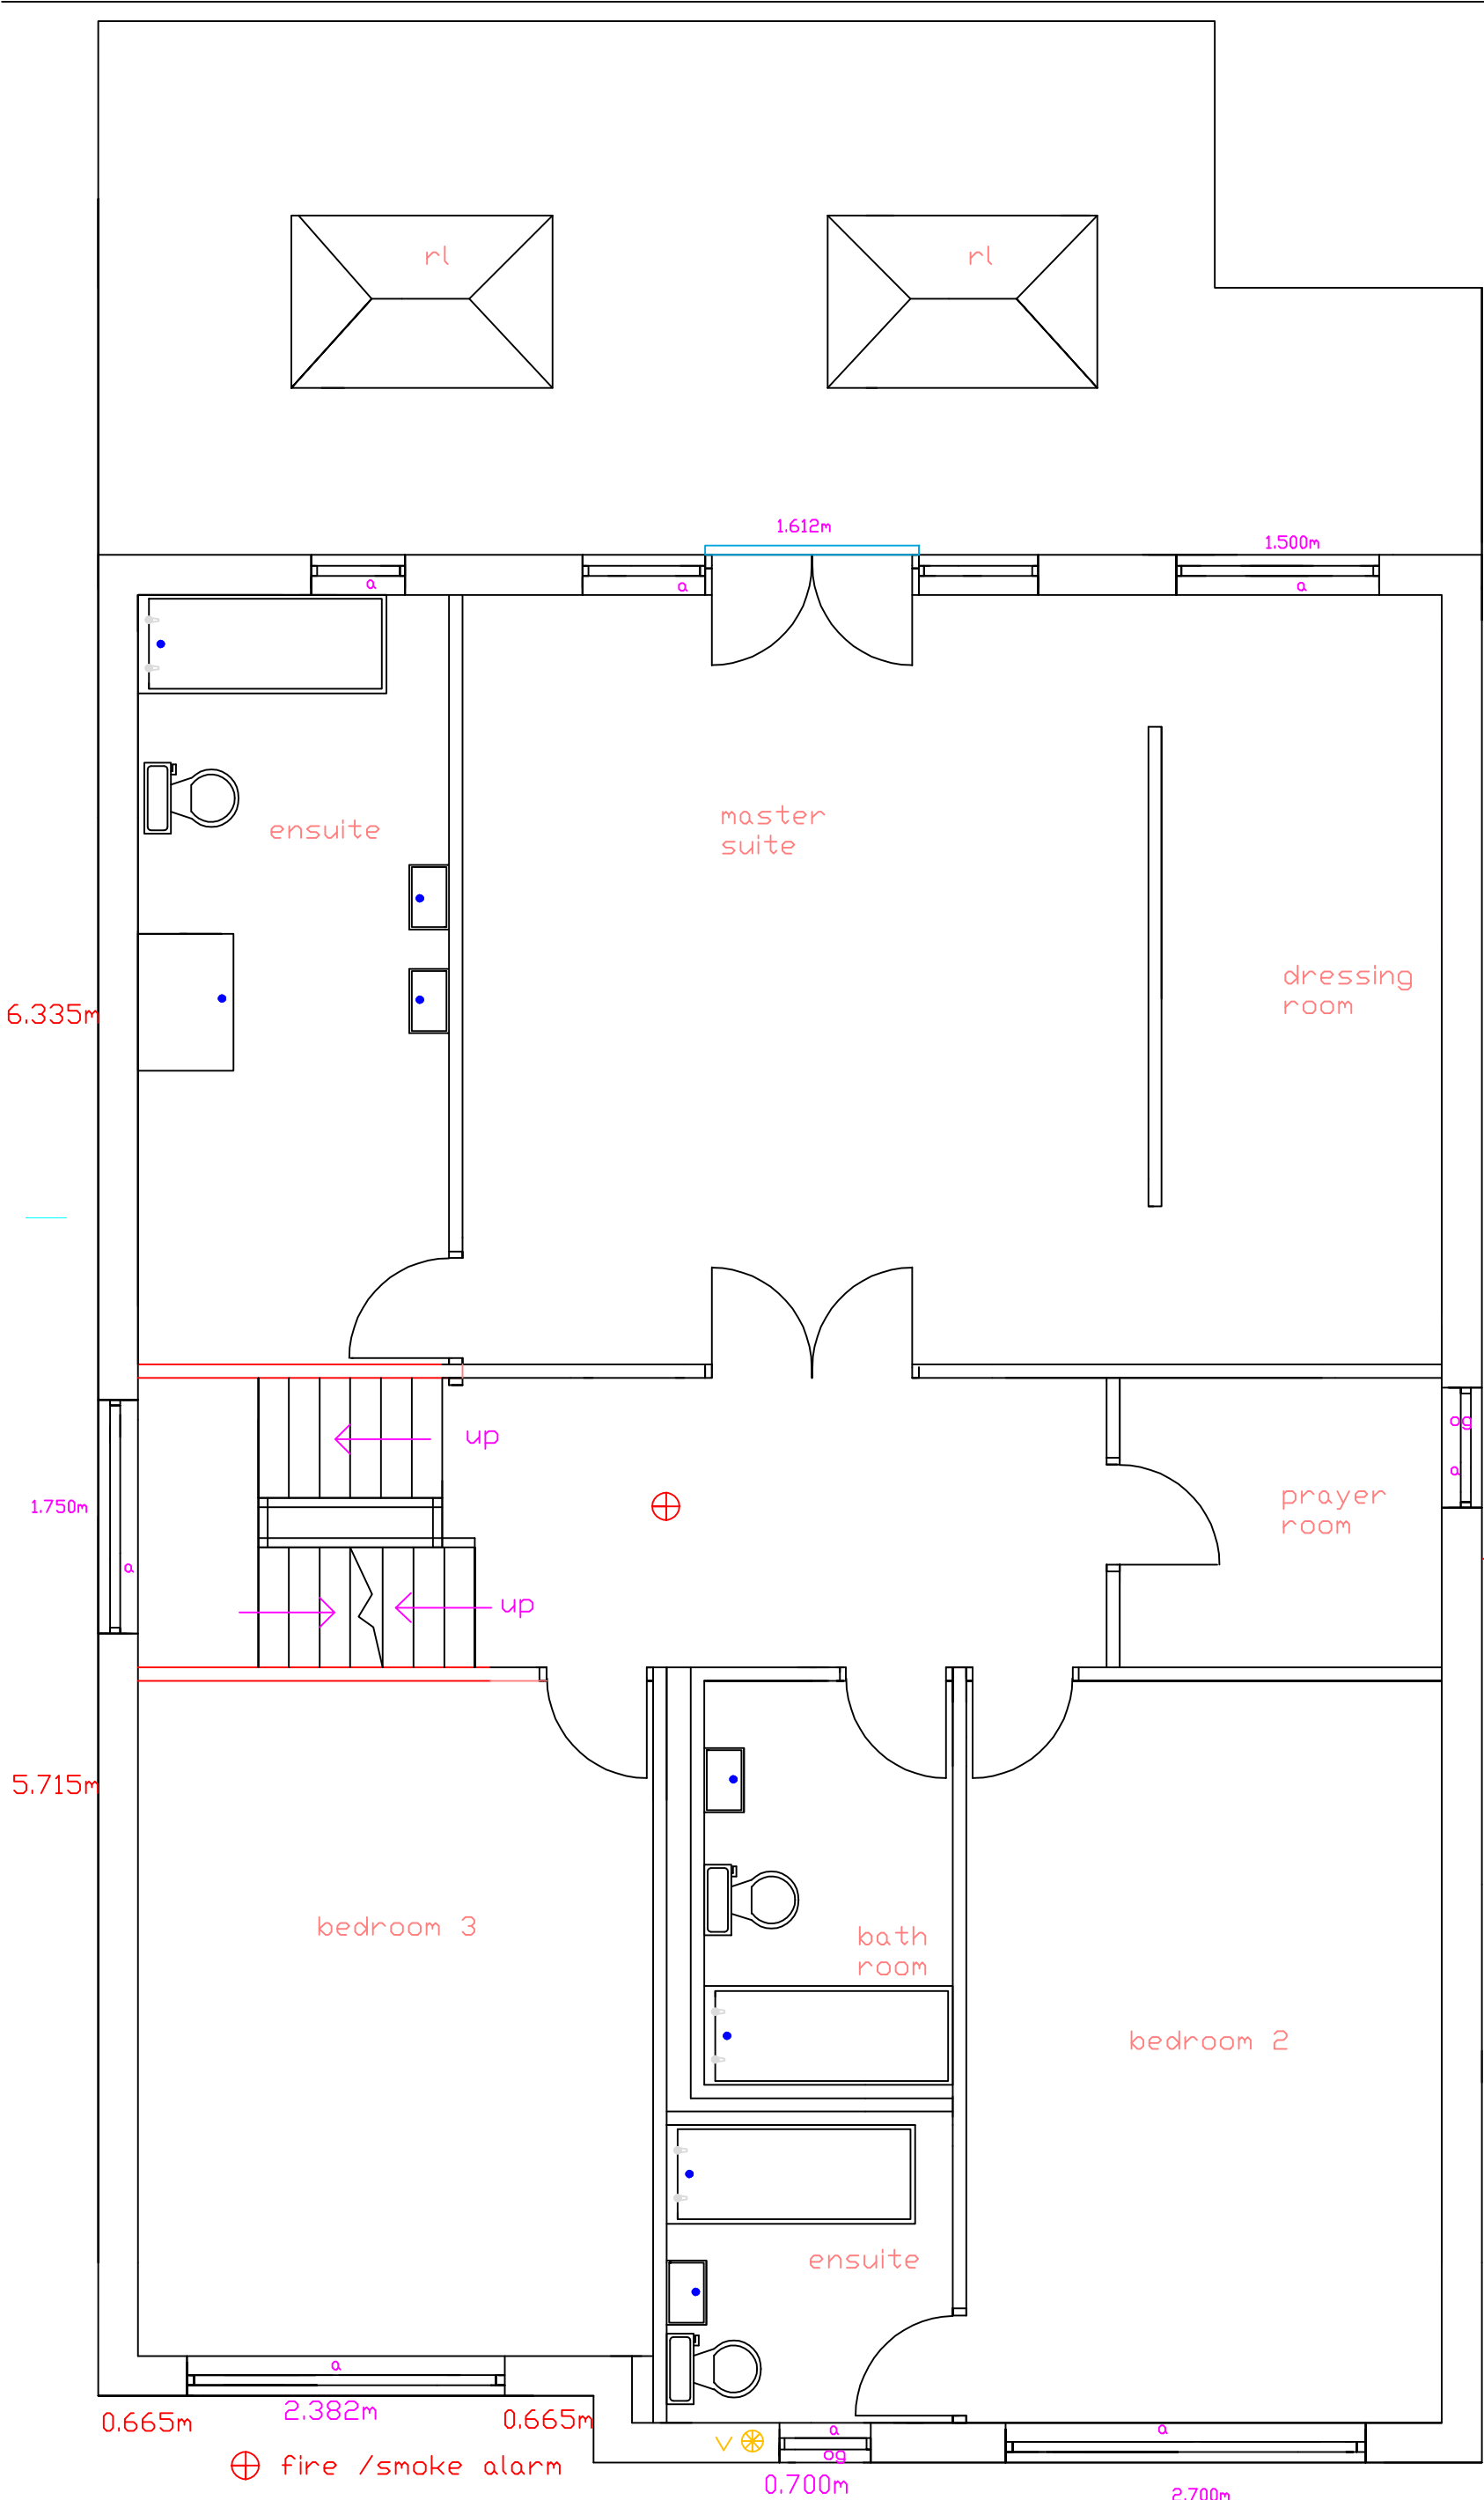

6.240m

0.90m

7.160m

PLEASE DO NOT SCALE OF THIS
DRAWING TAKE ALL DIMENSIONS ON
SITE
(builders Note)
Do not start any works untill
all the approvals have been
obtained.
Any discrepancy to be reported
to Plans Drawn as soon as
possible.

client:
**DANIEL KHAN ,
26,HILLINGDON ROAD ,
WHITEFIELD,
M45 7QQ,**

scheme
**NEW BUILD HOUSE WITH OFF
ROAD PARKING
DETACHED SUMMER HOUSE
FRONT DROP KERB
NEW BOUNDARY FENCING
STRUCTURAL DETAILS**

project:
**BURY M.B .COUNCIL
PLANNING &
BUILDING CONTROL
APPLICATION**

date:
JAN . 2023

drawn:
DRW

PLANS DRAWN
tel.no
07952934281
07856609593
email
Bawinterbottom
@aol.com
www.plansdrawn.org
www.plansforproperty.com

project no.
HR26

drg. no.
101

A3 paper

ventilation
fan

**PROPOSED FIRST
FLOOR LAYOUT
1:50**