

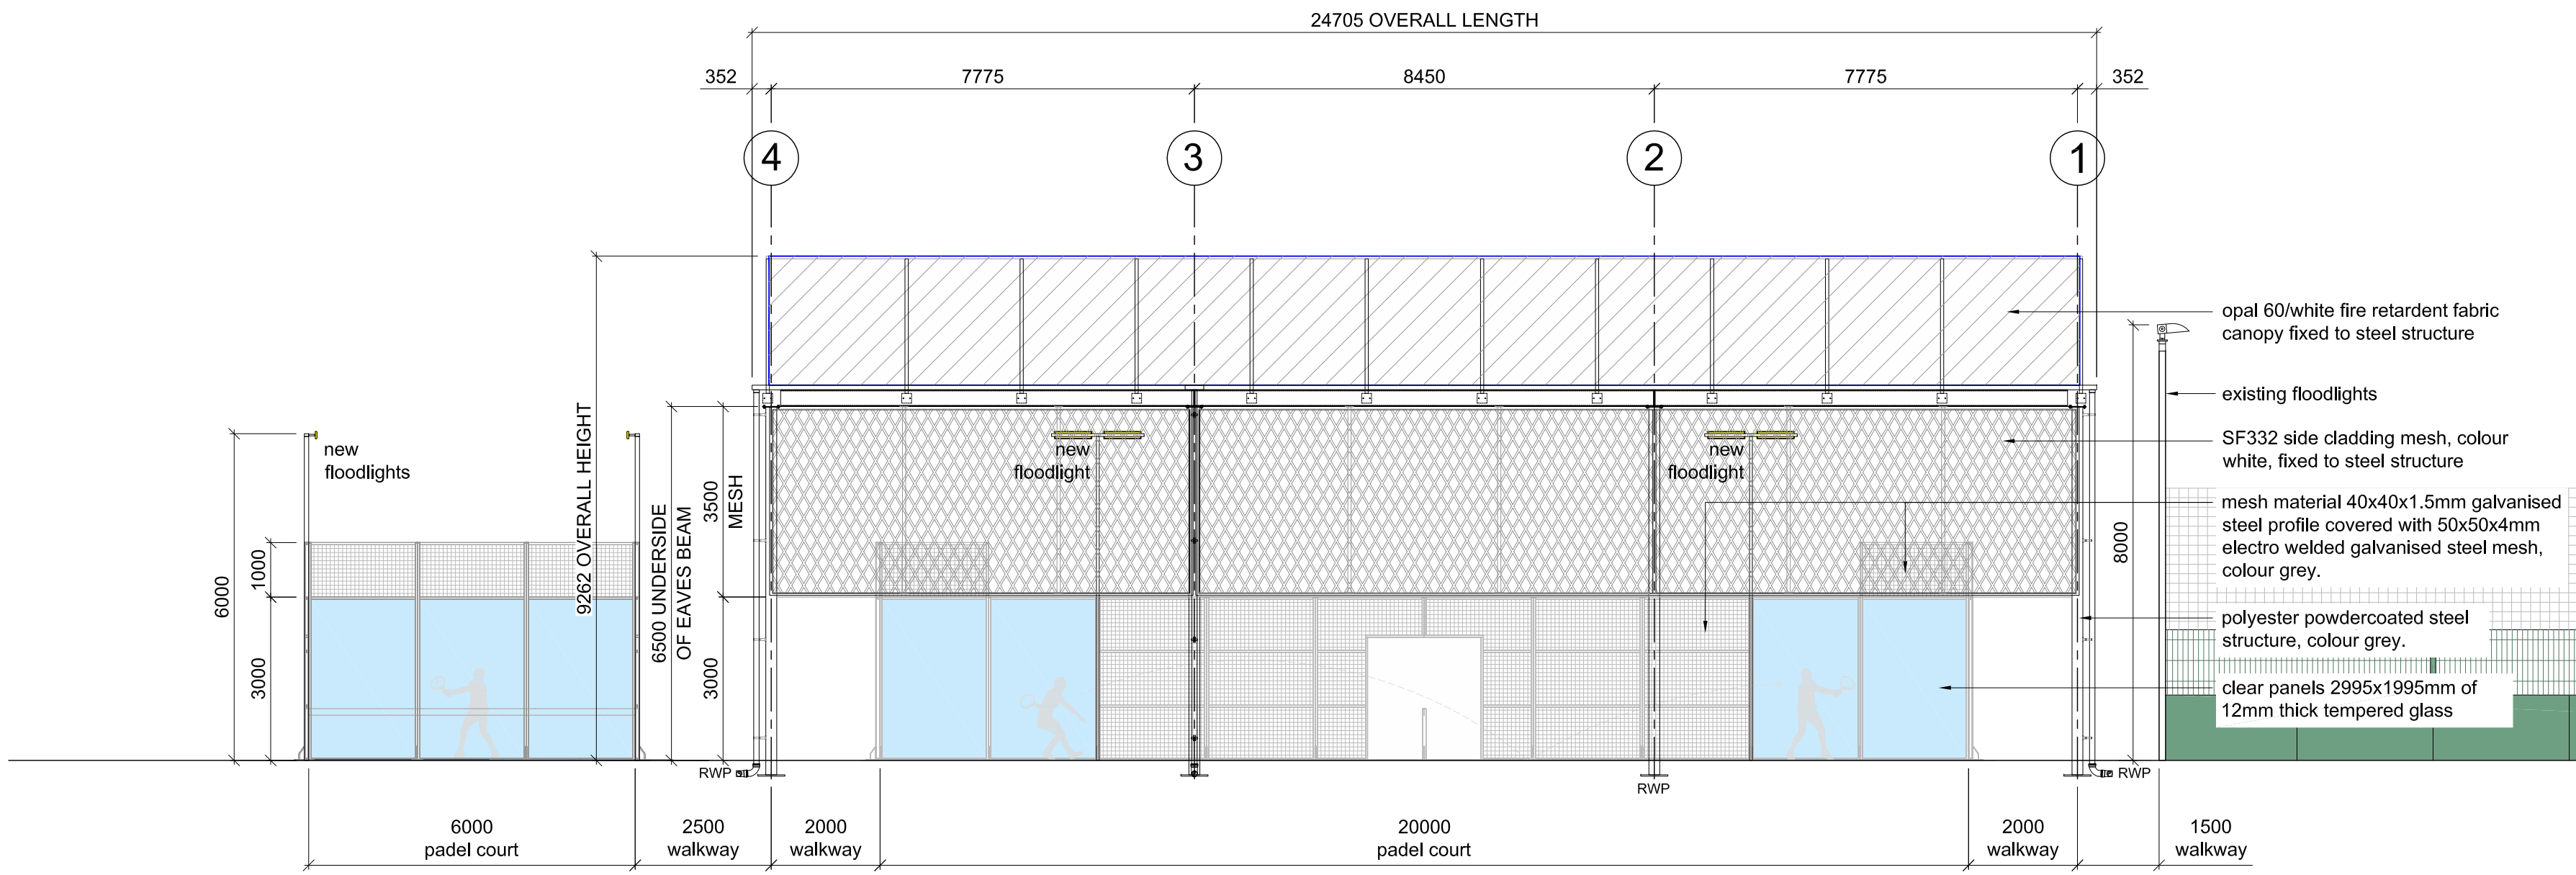



NORTH ELEVATION (B) AS EXISTING
1:100 @ A0

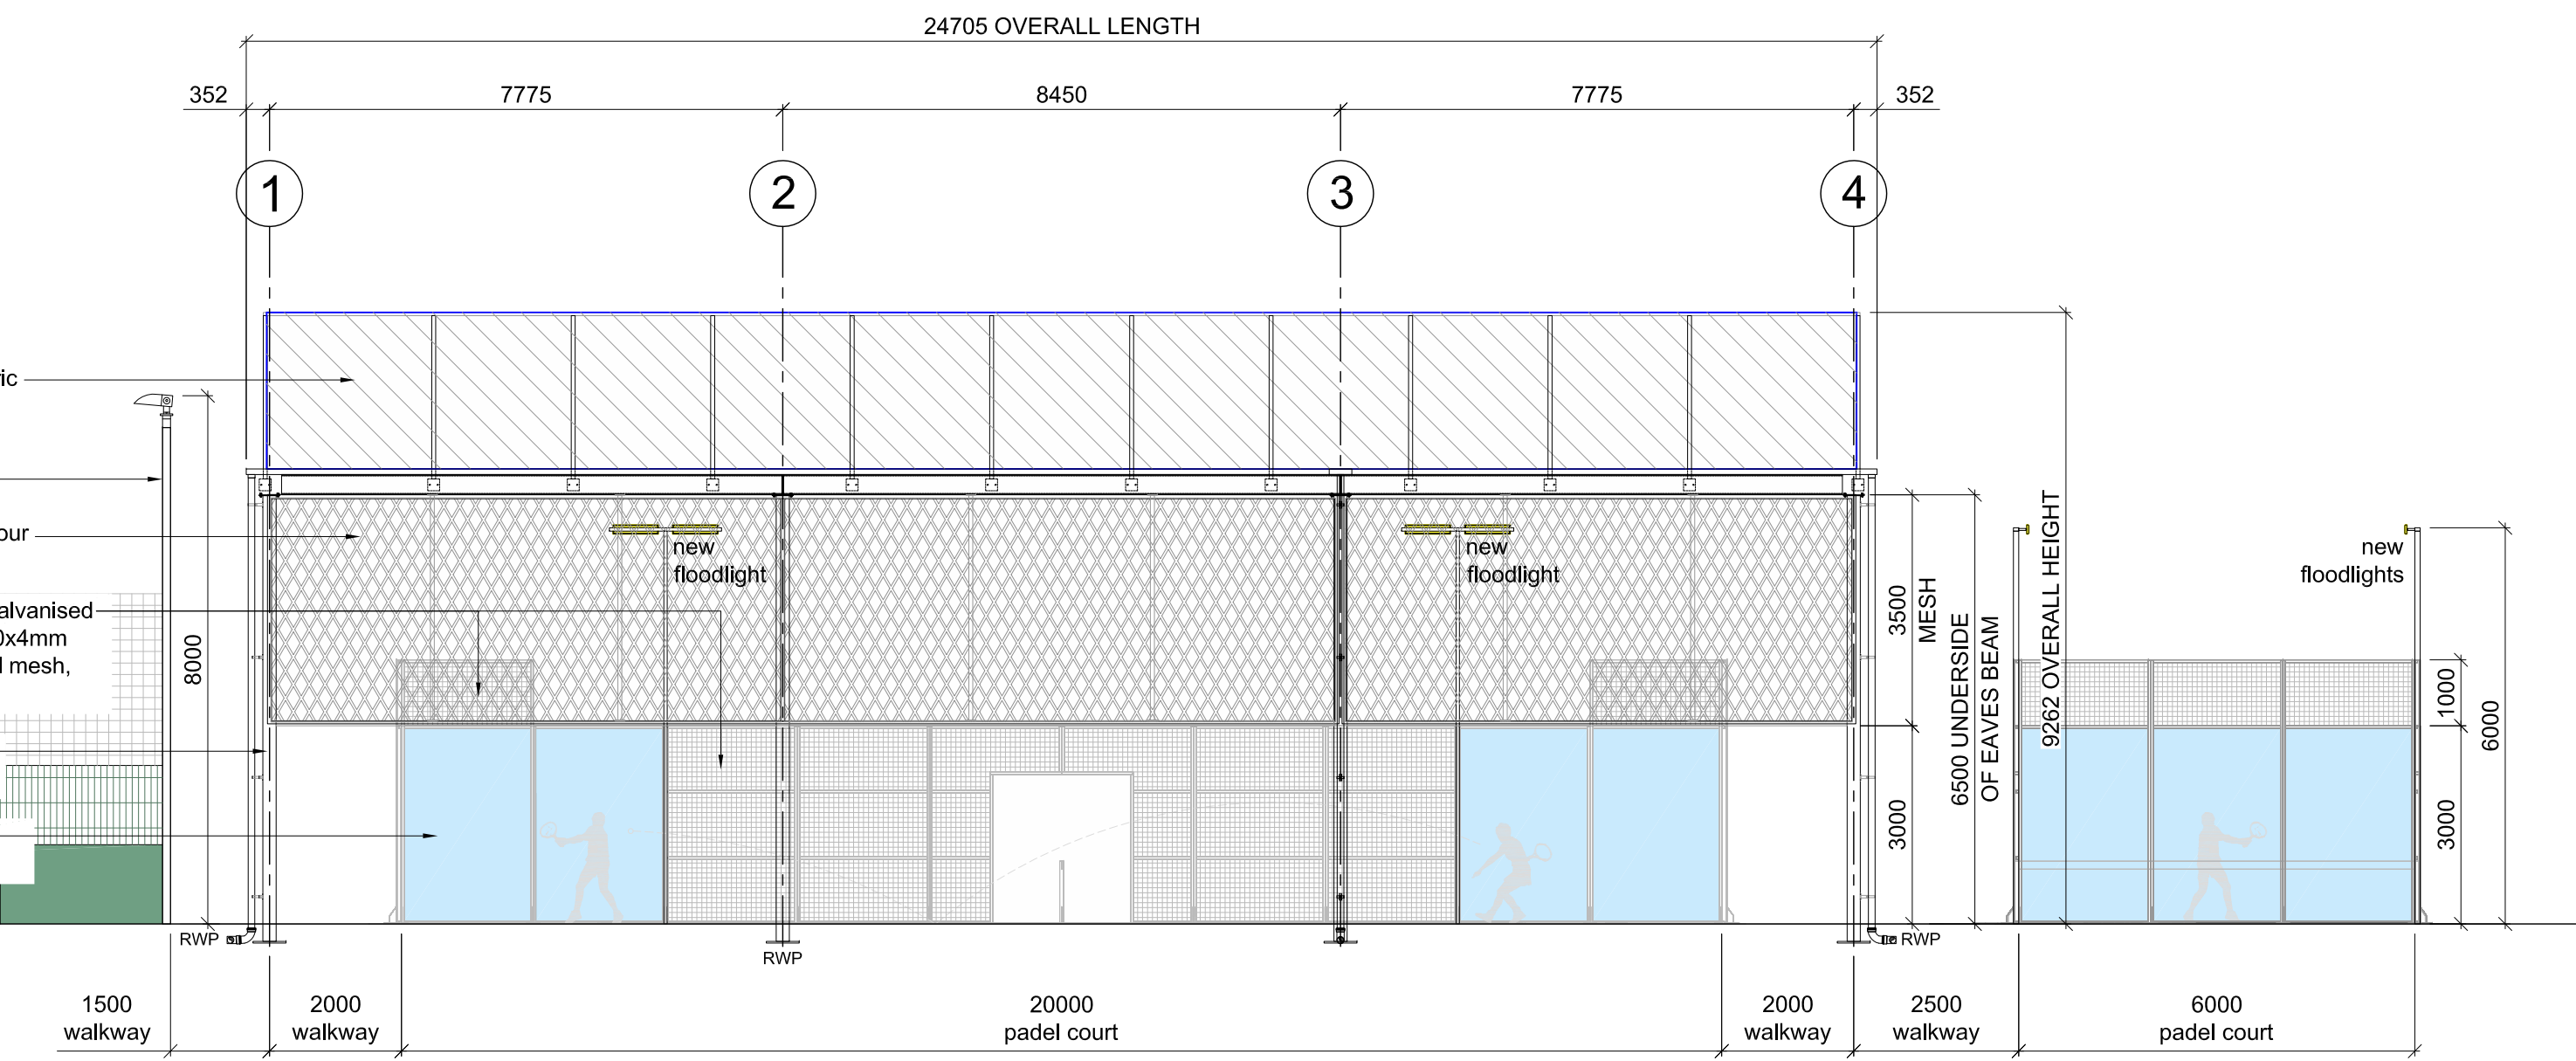

SOUTH ELEVATION (D) AS PROPOSED
1:100 @ A0

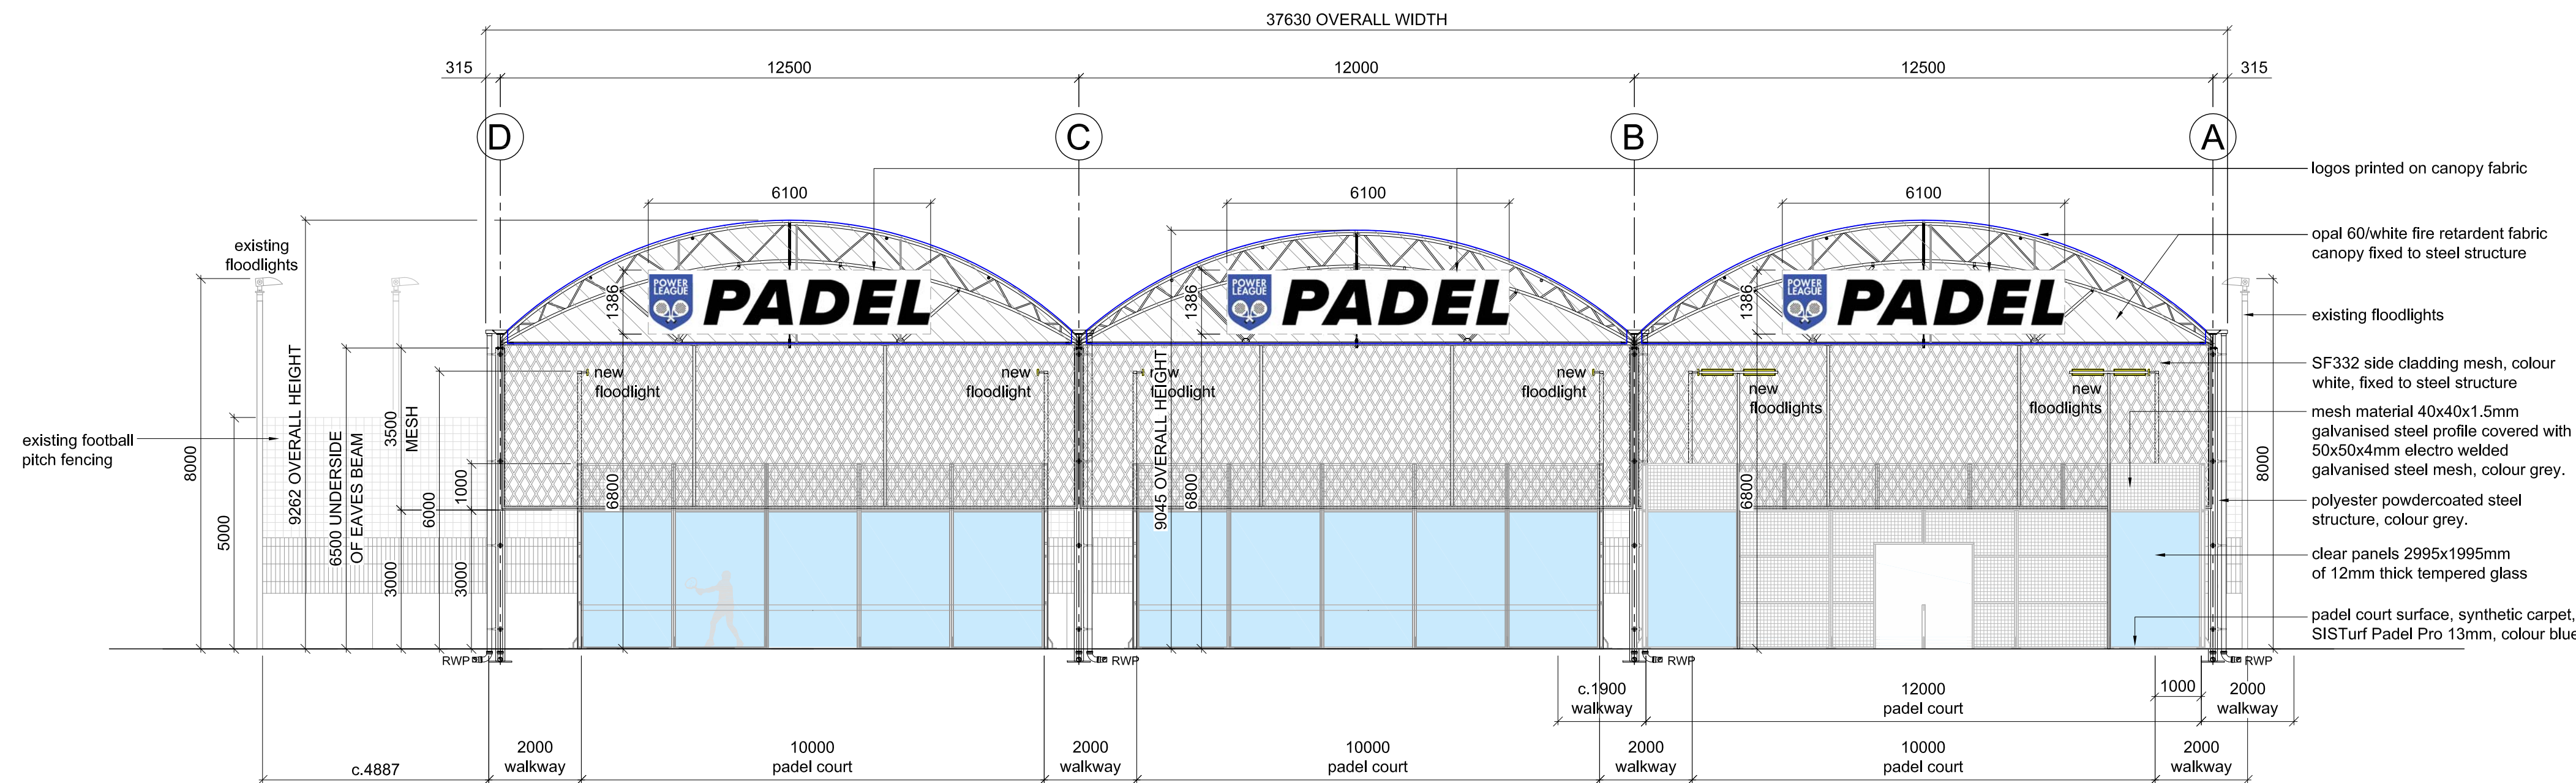

WEST ELEVATION (A) AS PROPOSED
1:100 @ A0

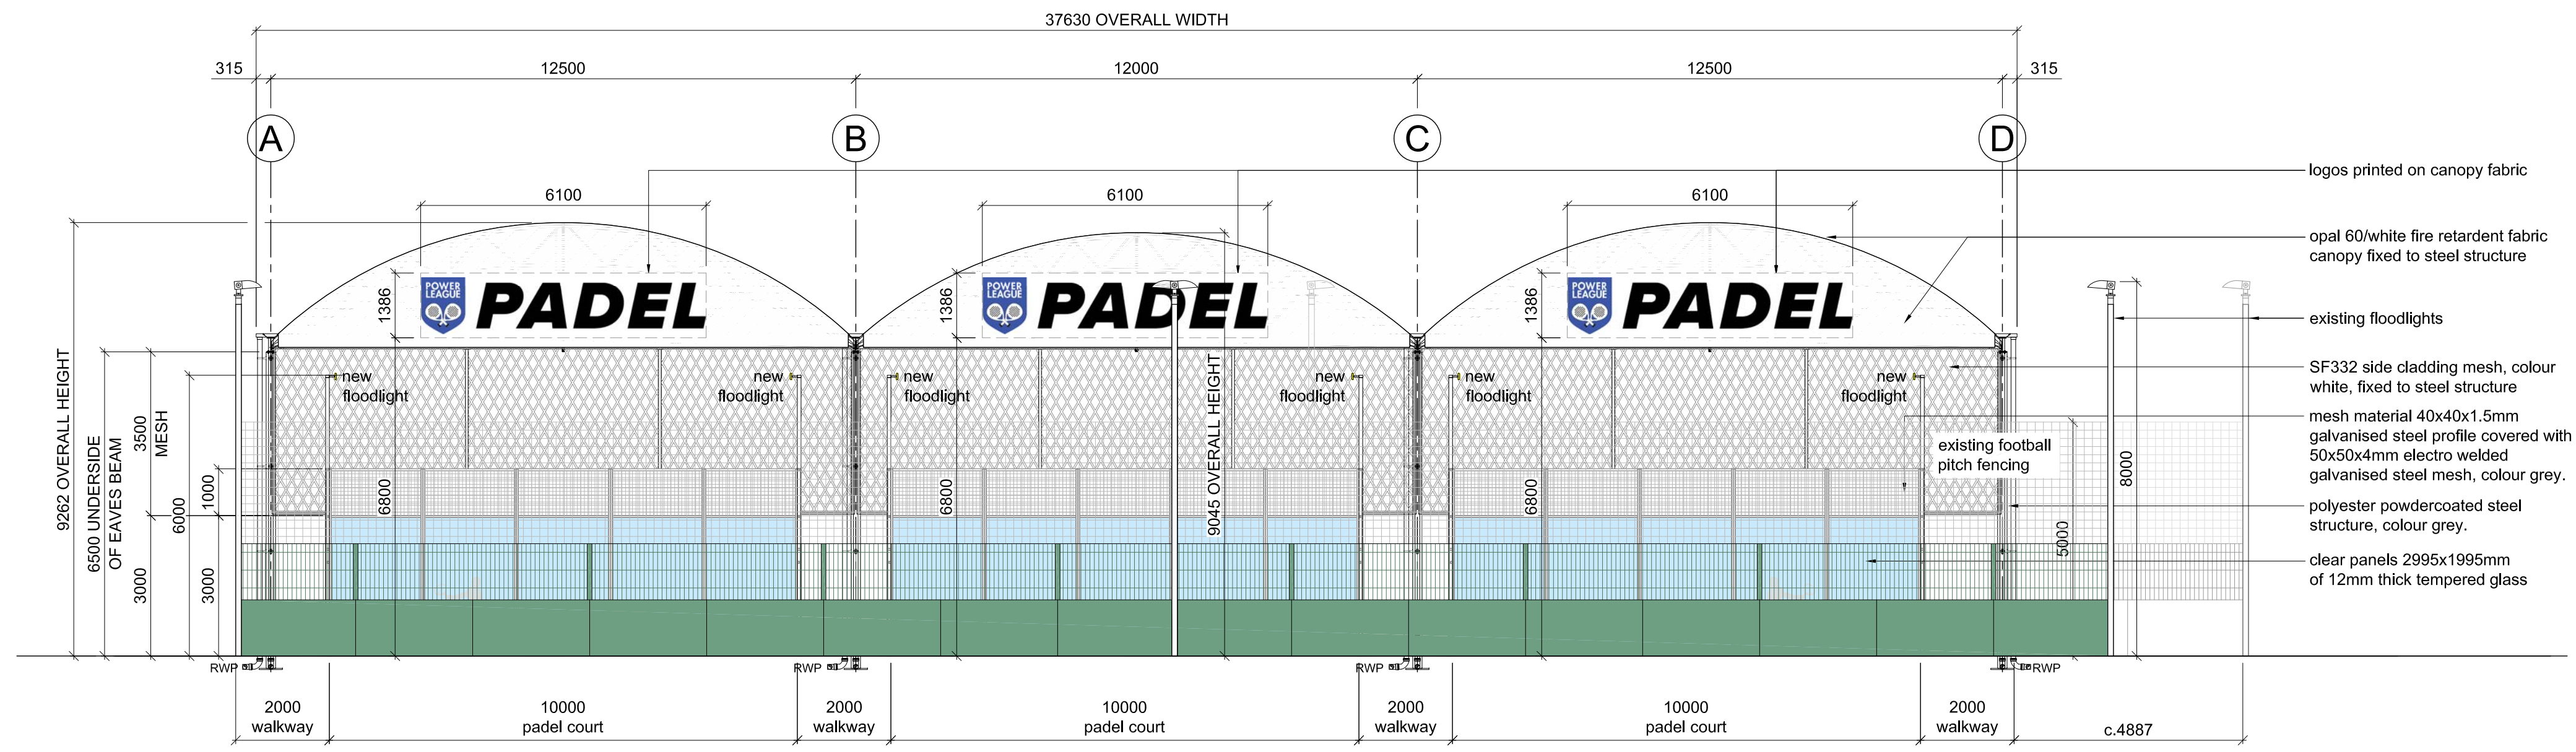

EAST ELEVATION (C) AS PROPOSED
1:100 @ A0

