




NORTH ELEVATION (1) AS EXISTING
1:100 @ A0

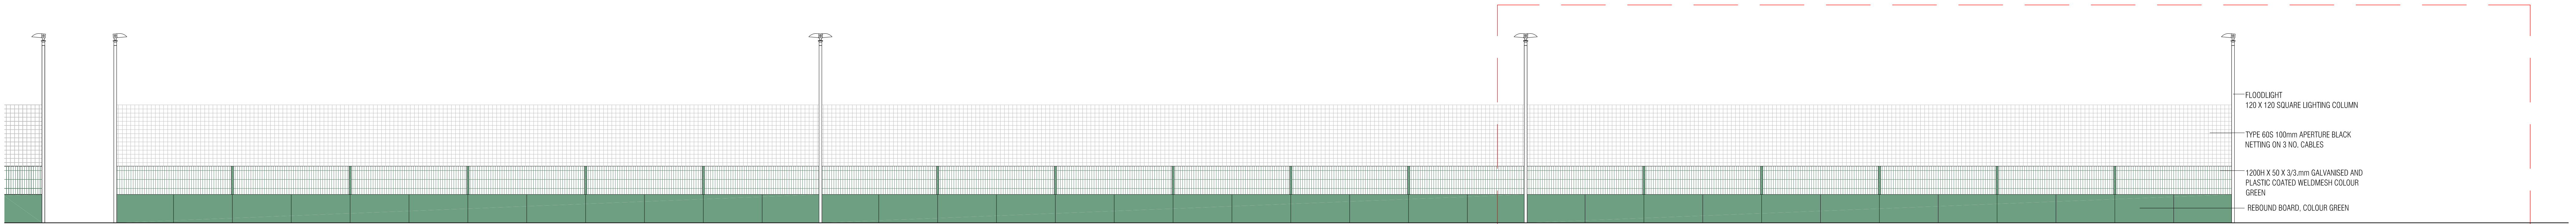


NORTH ELEVATION (2) AS EXISTING
1:100 @ A0

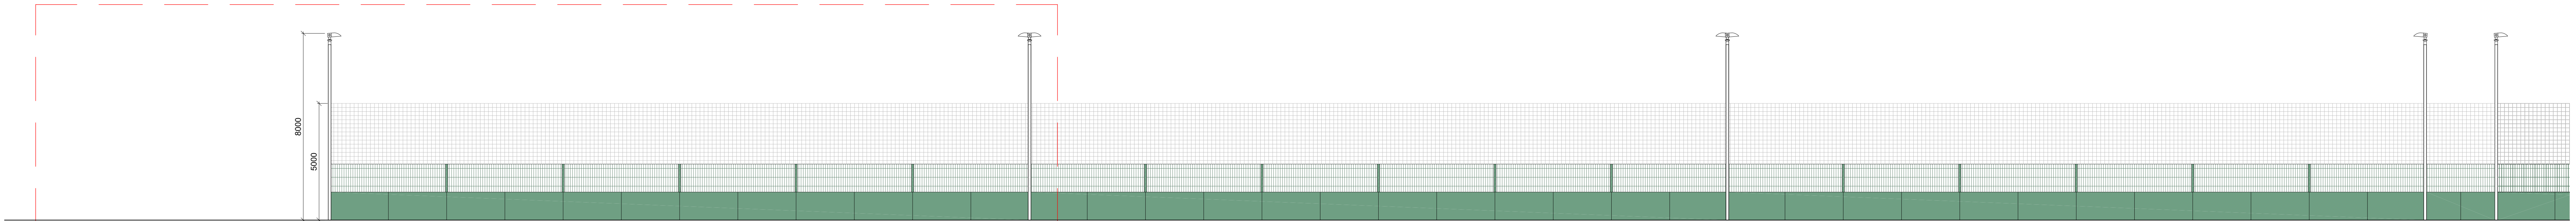


SOUTH ELEVATION (1) AS EXISTING
1:100 @ A0

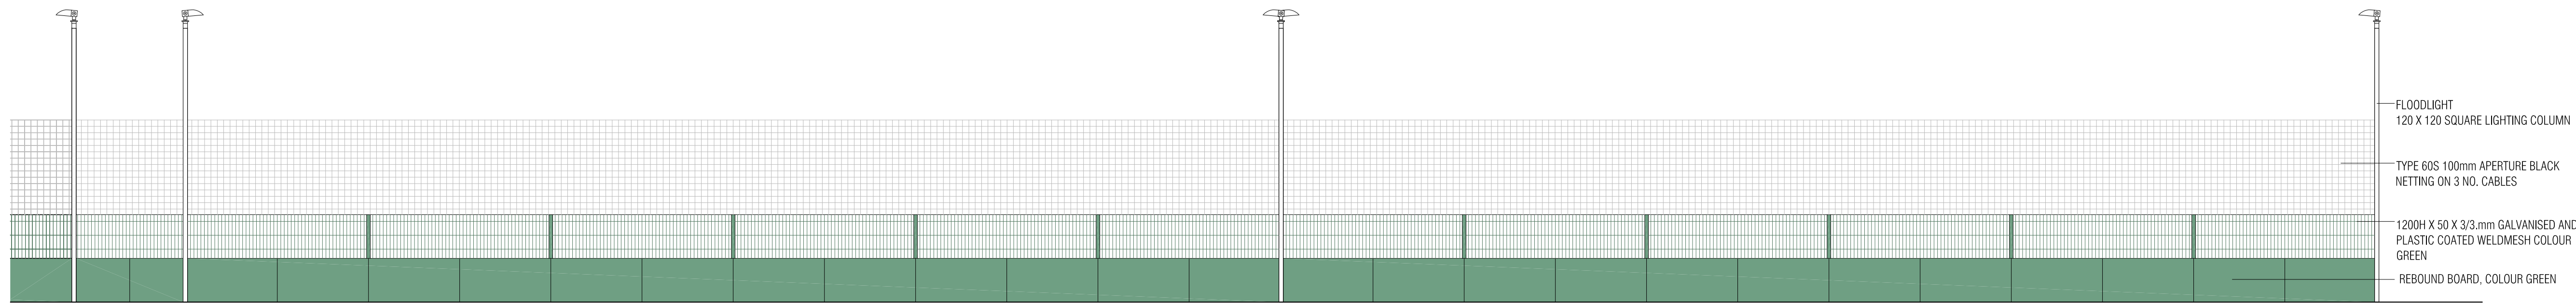

SOUTH ELEVATION (2) AS EXISTING
1:100 @ A0

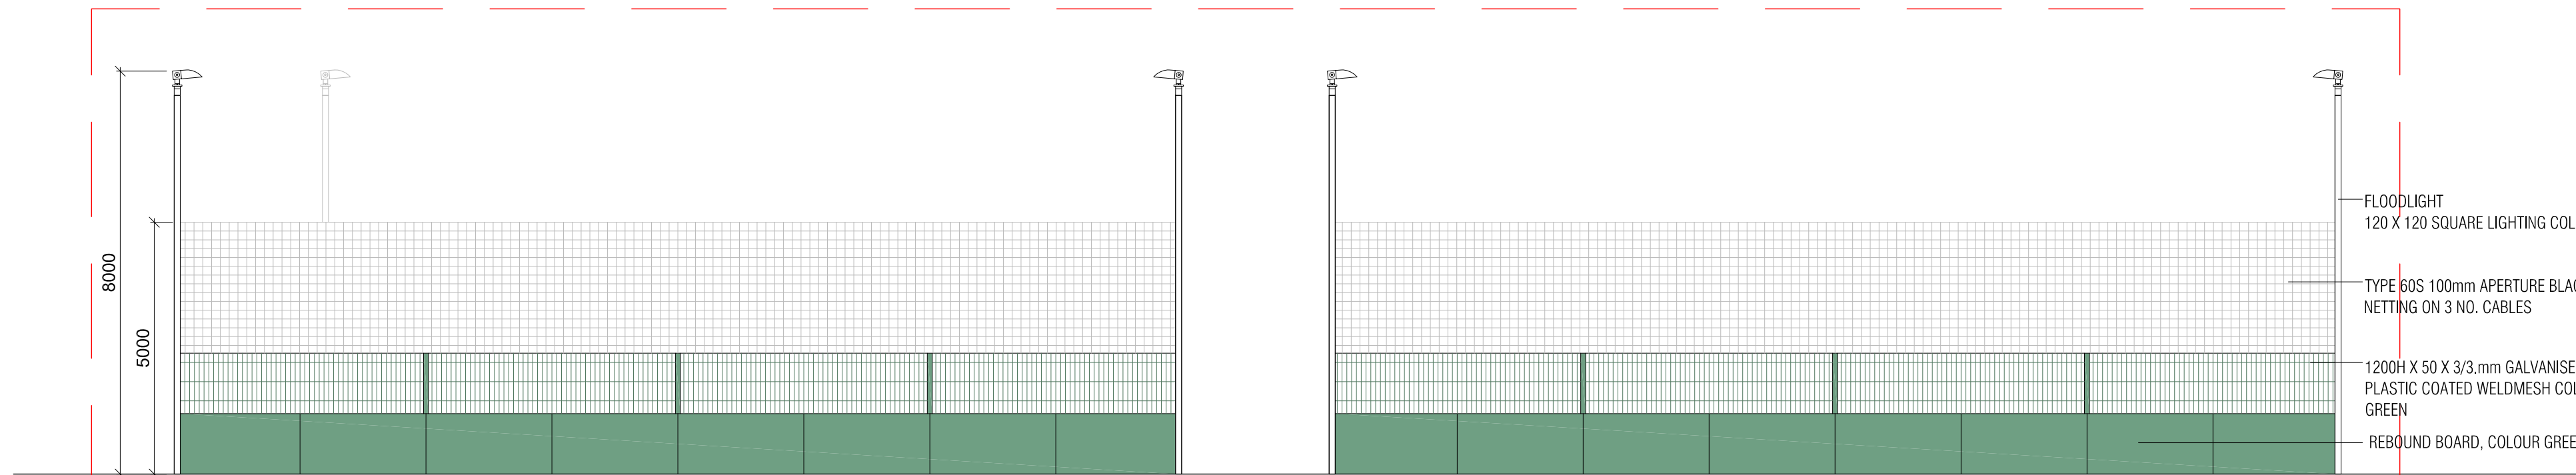

EAST ELEVATION AS EXISTING
1:100 @ A0

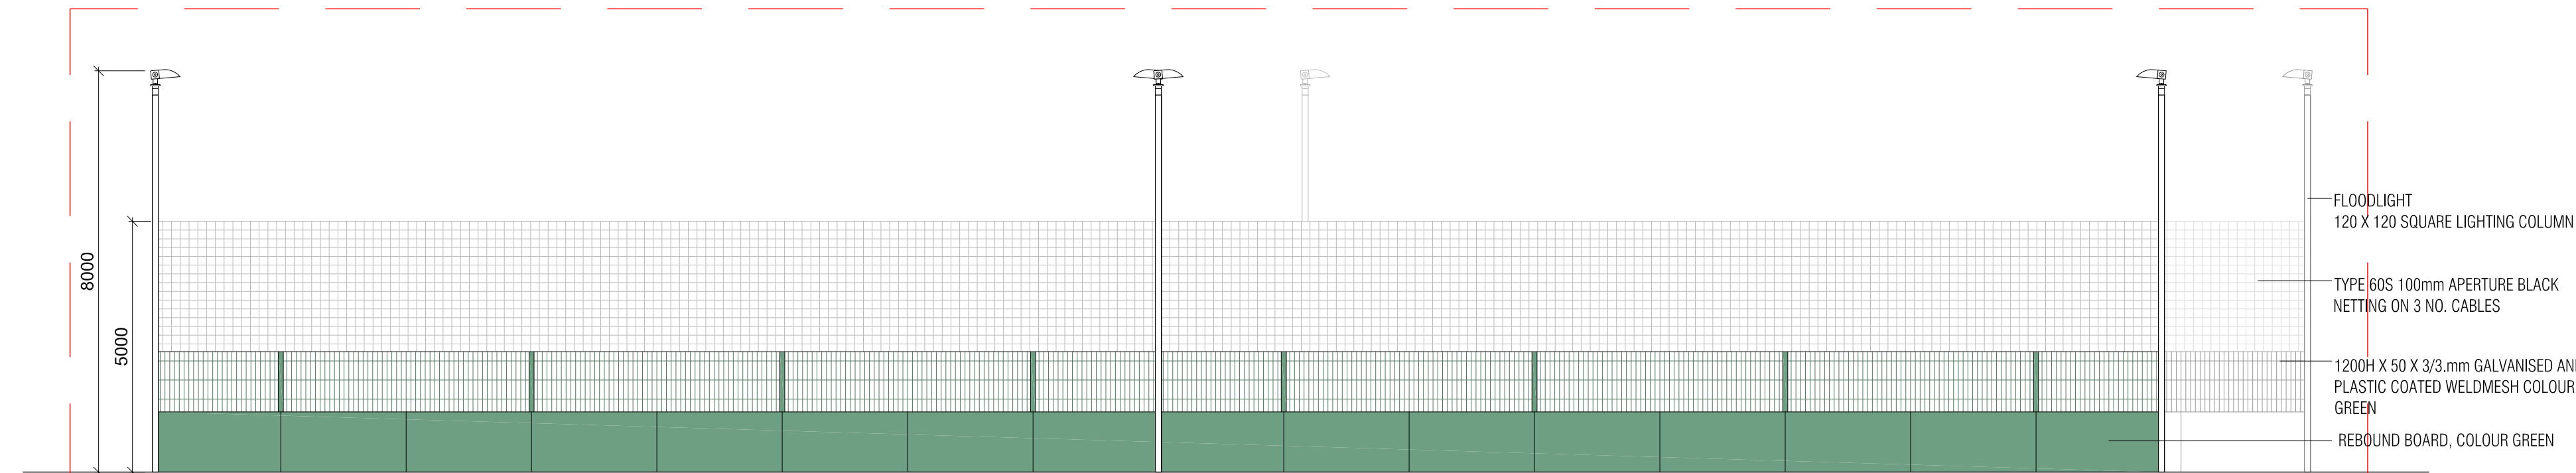

WEST ELEVATION AS EXISTING
1:100 @ A0