


Please ensure that you view this plan in conjunction with the building register sections within the report for full details of asbestos containing materials.

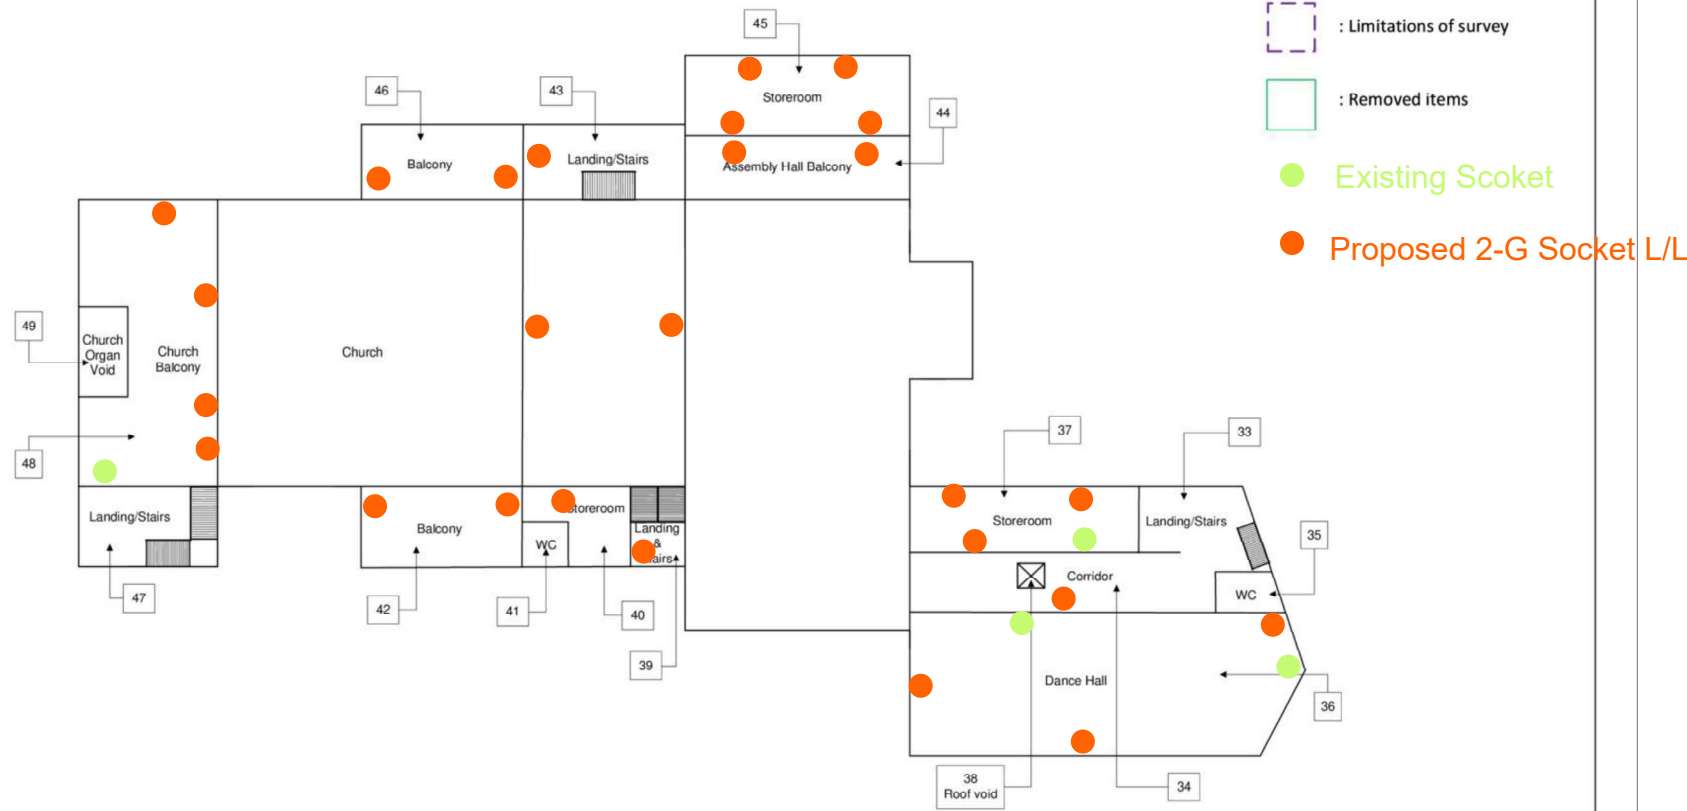

Please note the layout is not to scale

Figure	6	Building	Beses O'th Barn Church	Client	Manchester Chinese Christian Church	Floor	First	Project Ref	N-312302
--------	---	----------	------------------------	--------	-------------------------------------	-------	-------	-------------	----------