



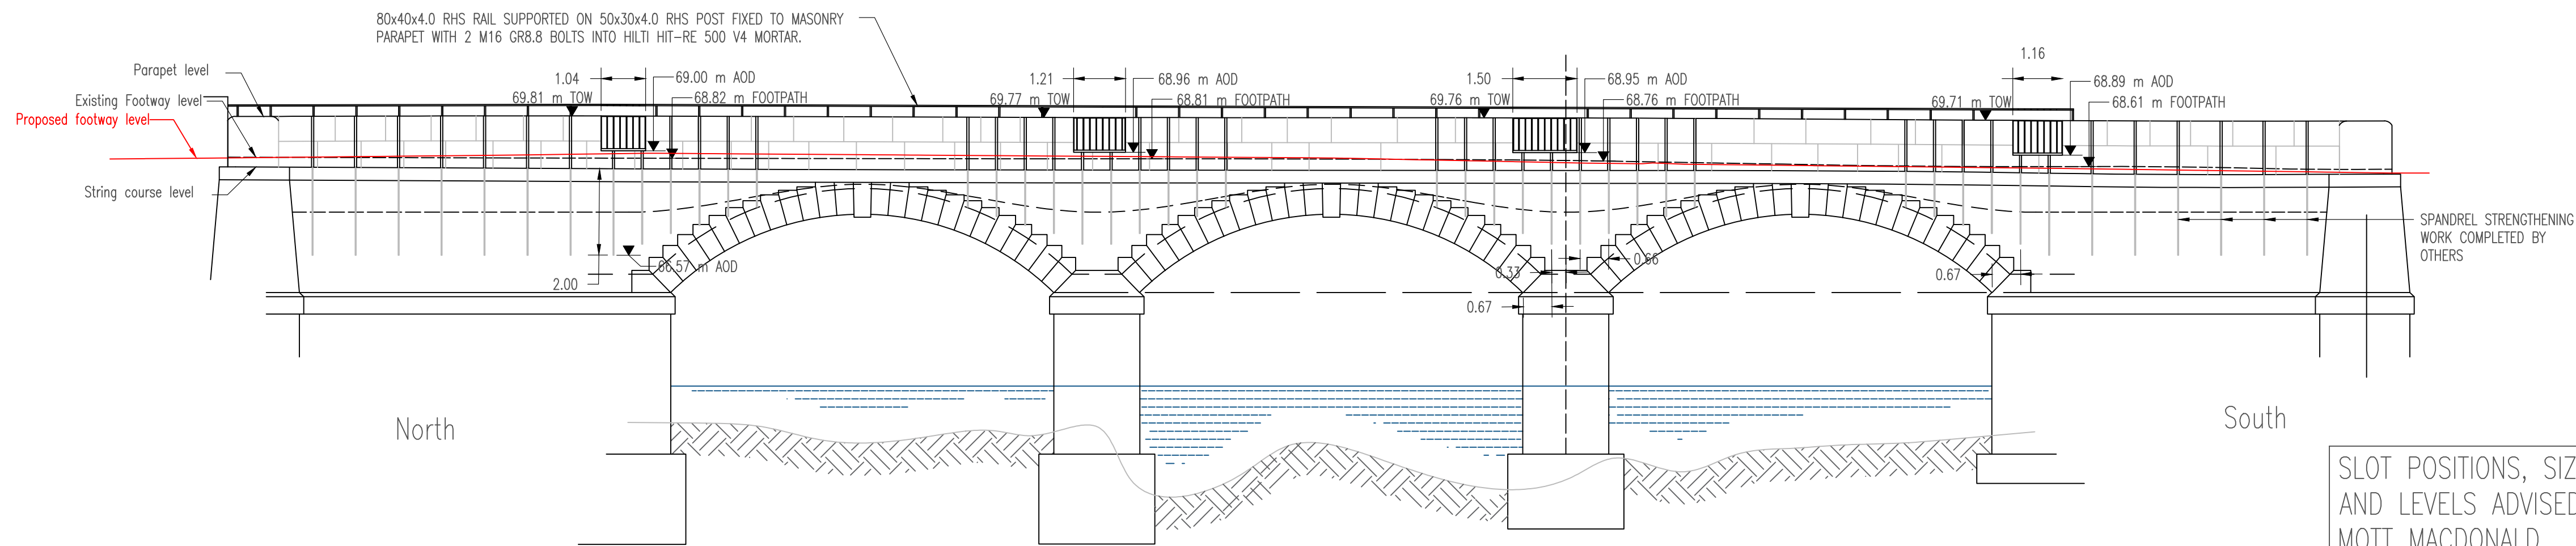


Elevation - Upstream - Proposed

Scale 1:100

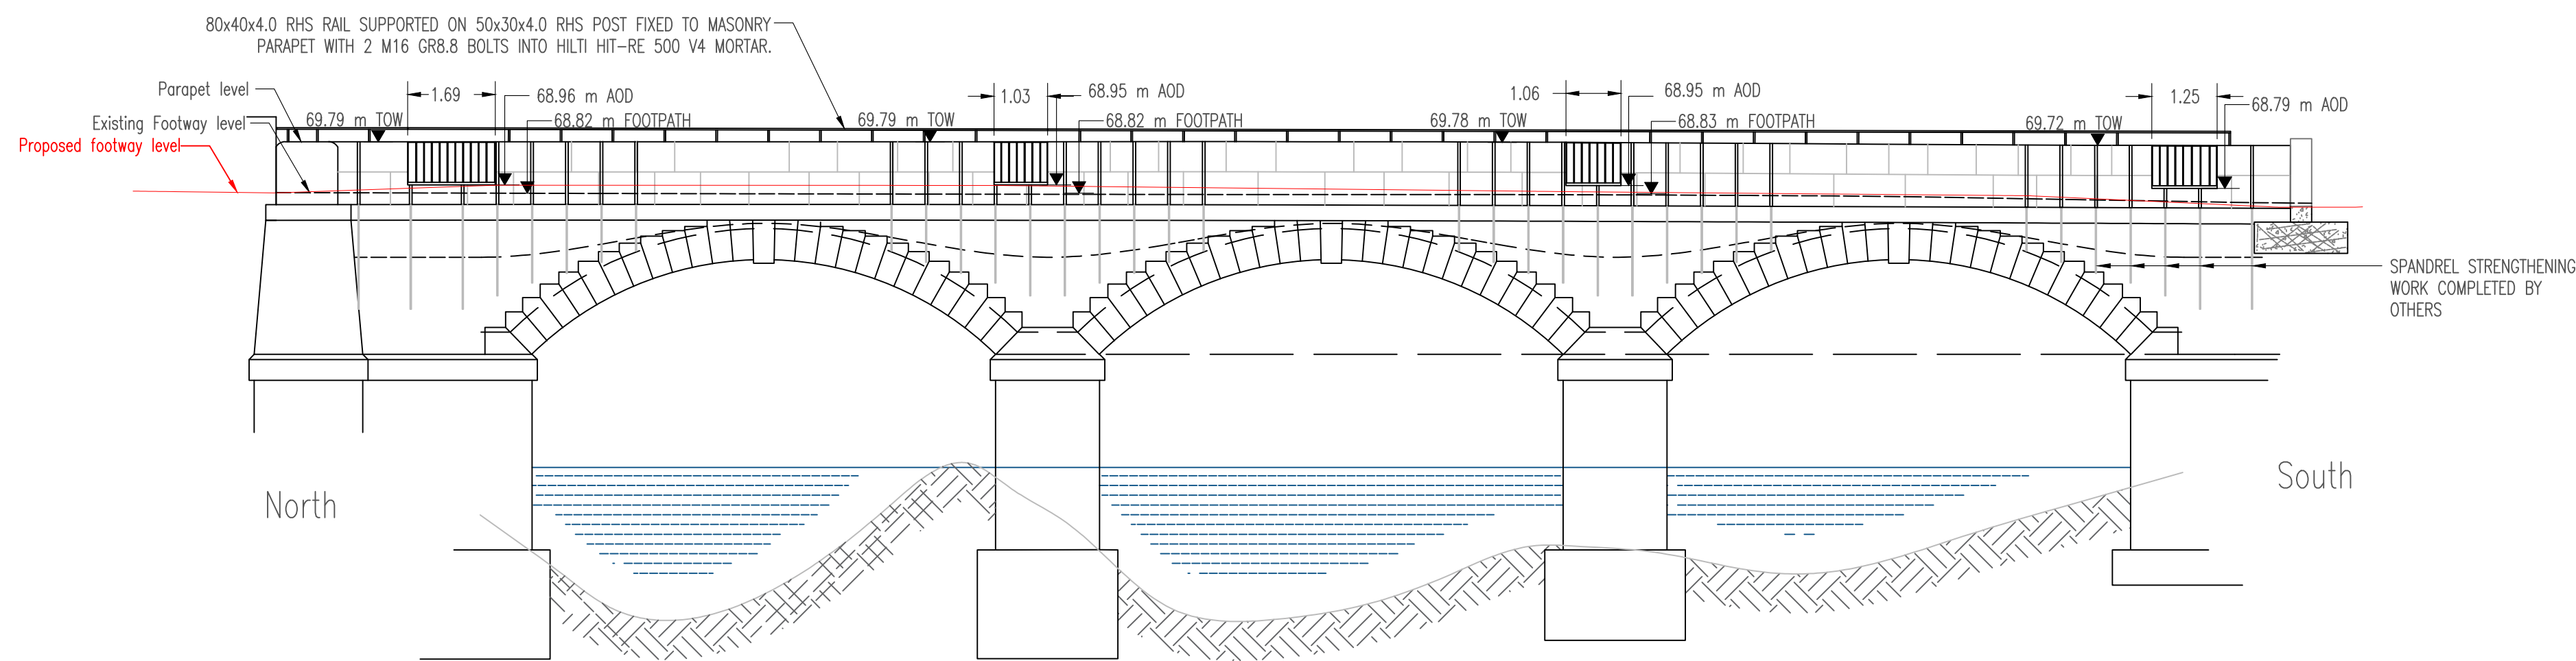


Handed elevation - Downstream - Proposed

Scale 1:100

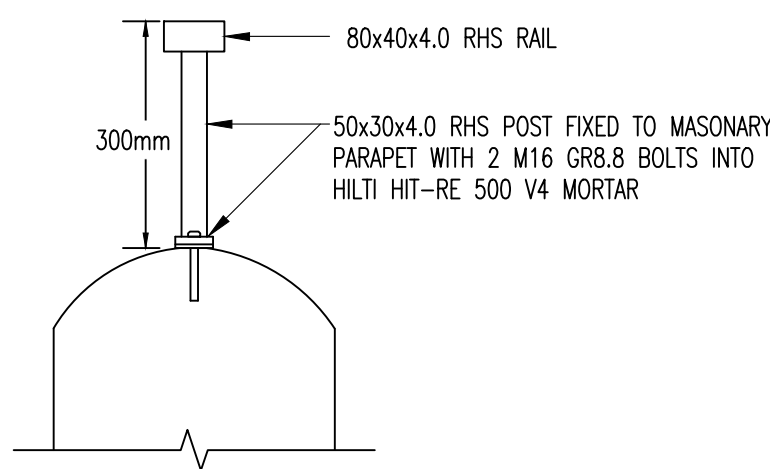


DETAIL 3 - RAILING TO PARAPET CONNECTION

Scale 1:10

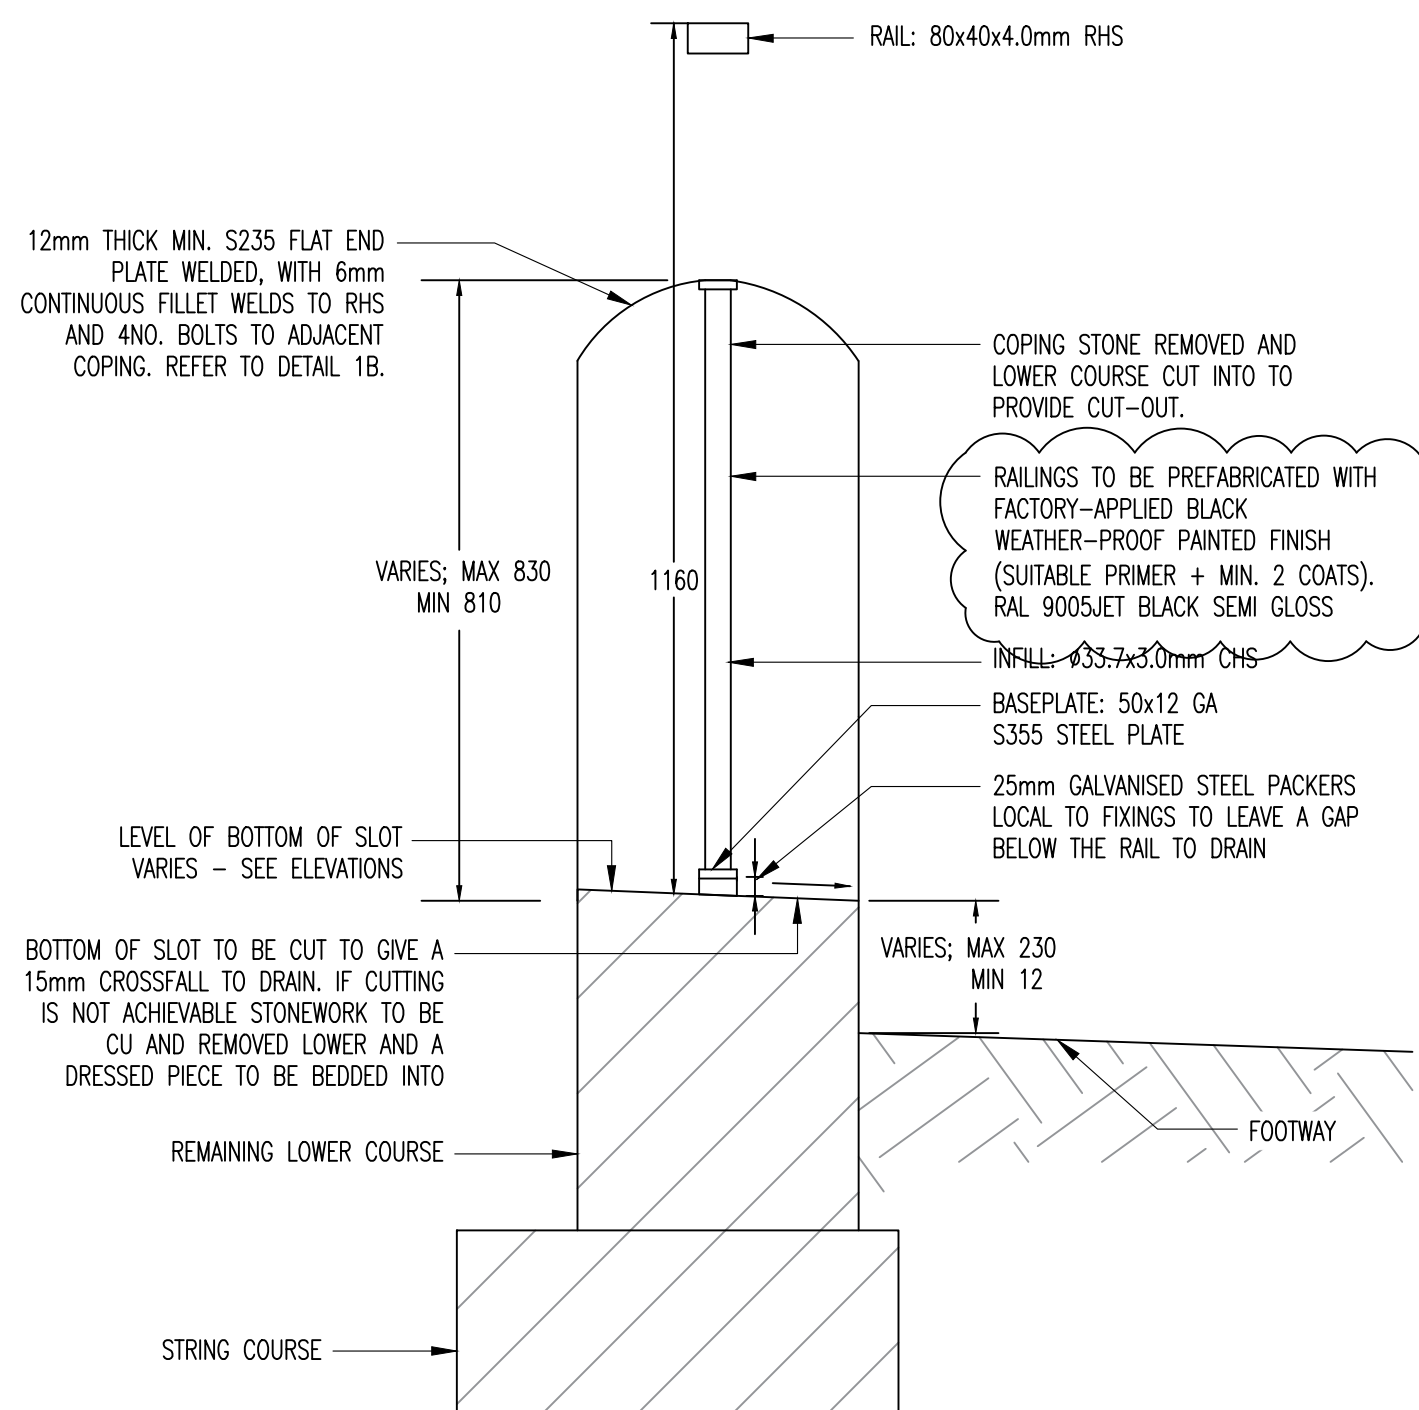

DETAIL 1 - SECTION - CUT-OUT INFILL

Scale 1:10

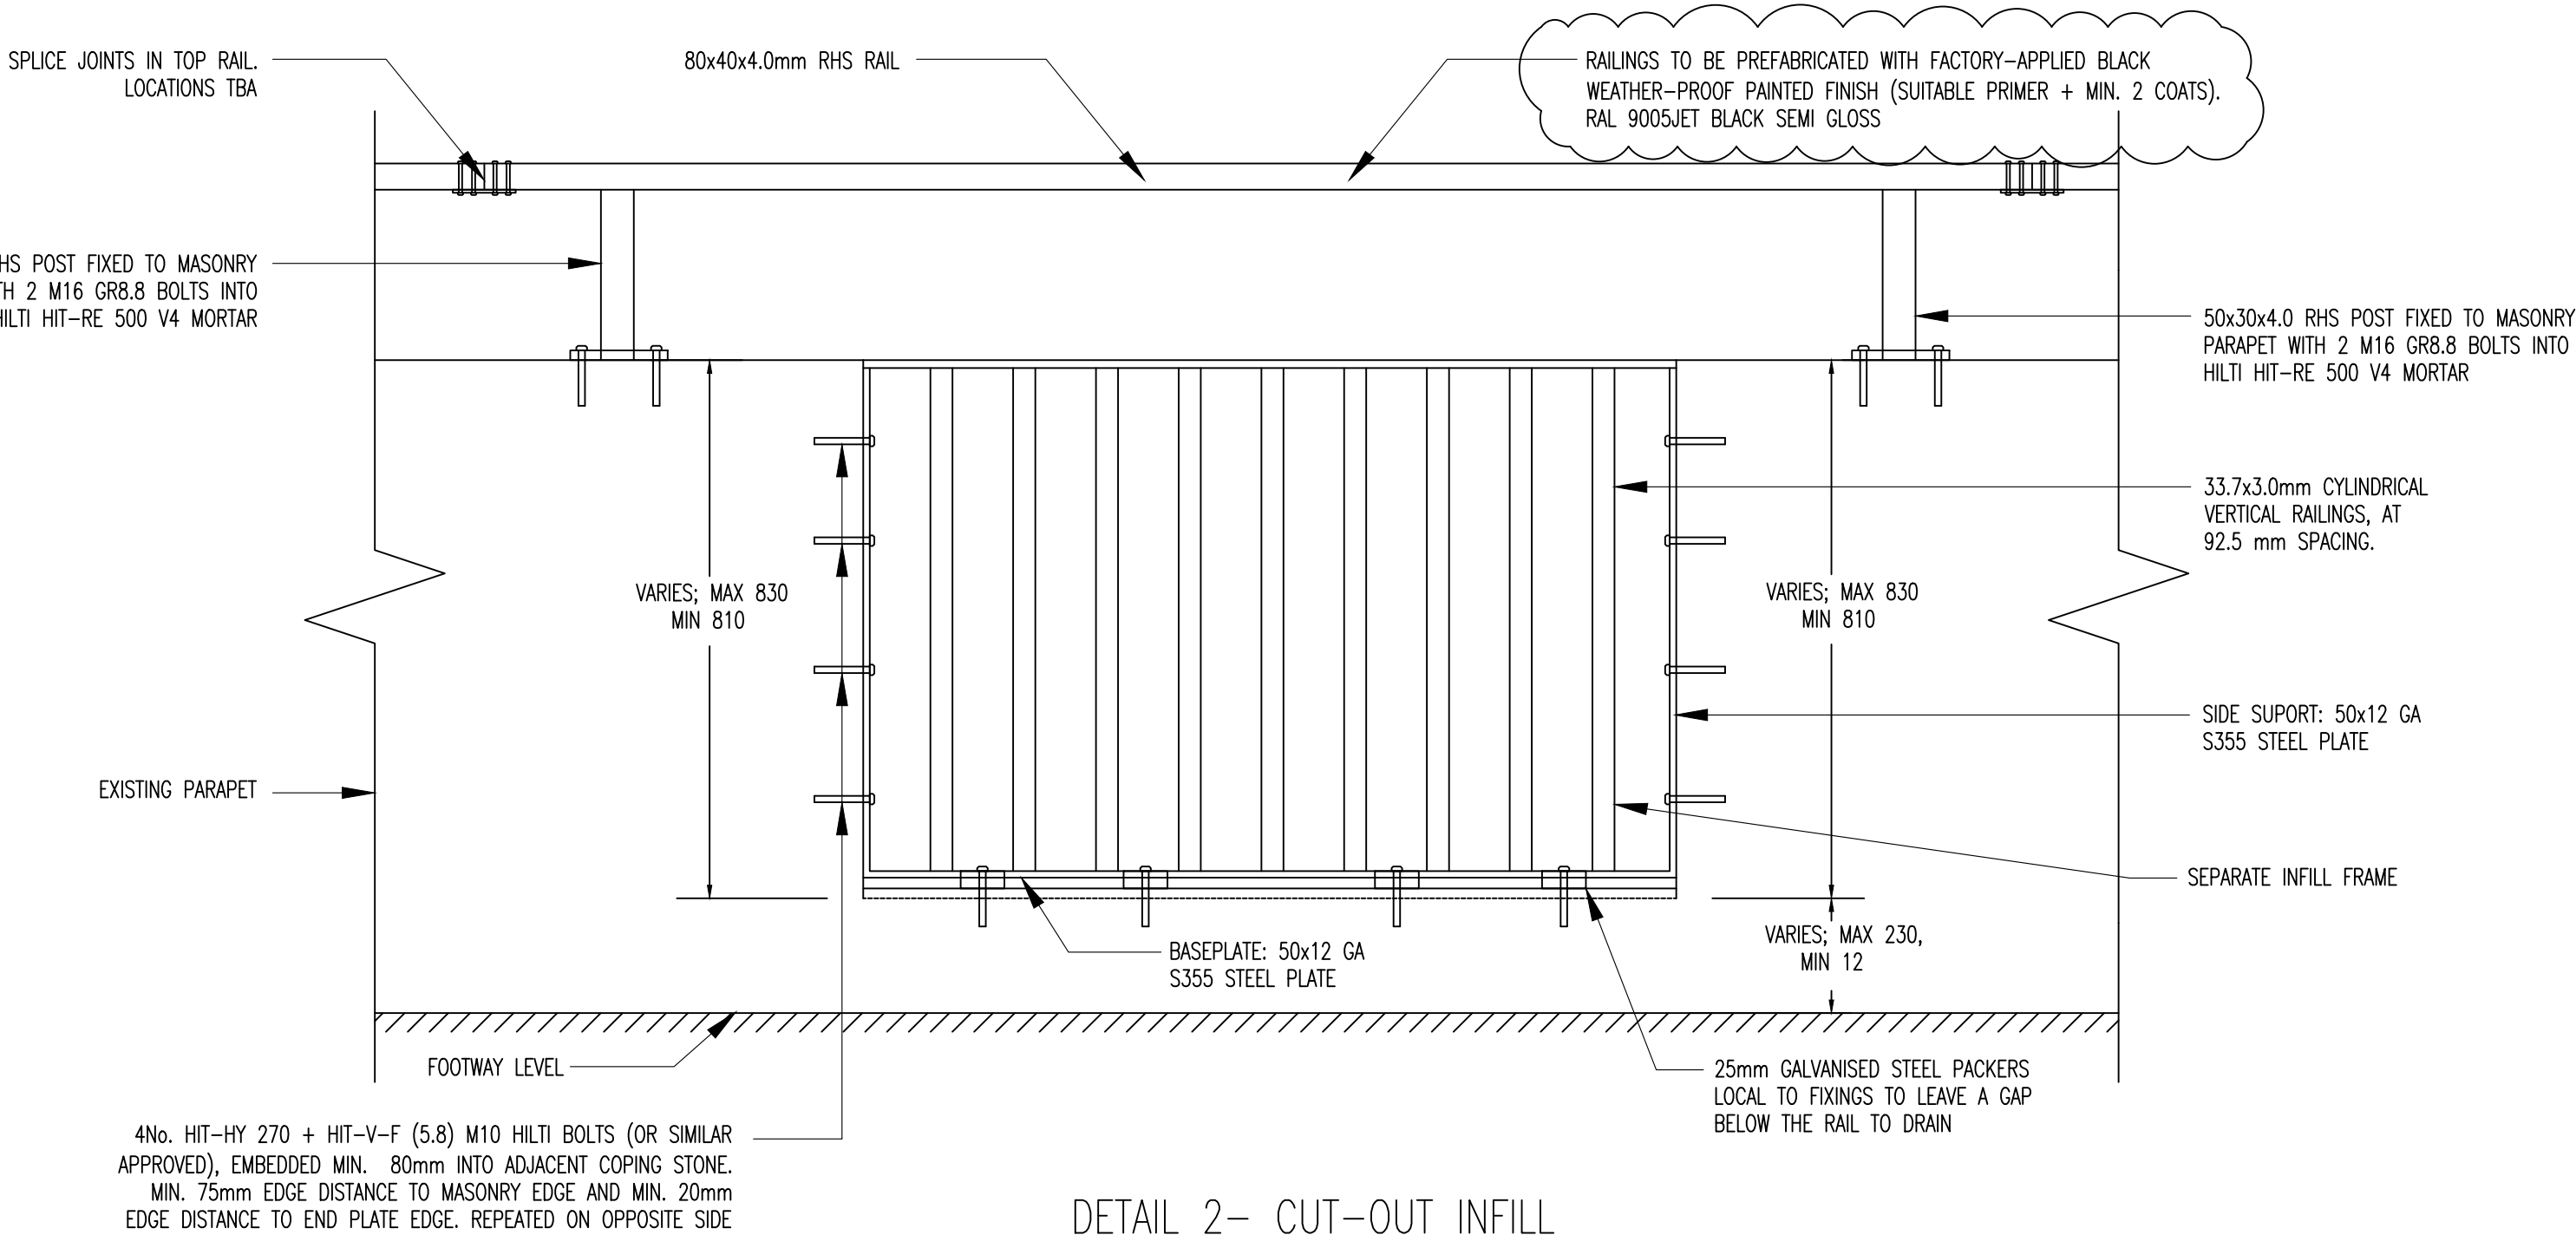

DETAIL 2 - CUT-OUT INFILL

Scale 1:10

Do not scale from this drawing.

SAFETY HEALTH AND ENVIRONMENTAL INFORMATION

IN ADDITION TO THE HAZARD/RISKS NORMALLY ASSOCIATED WITH THE TYPES OF WORK DETAILED ON THIS DRAWING, NOTE THE FOLLOWING RISKS AND INFORMATION.

RISKS LISTED HERE ARE NOT EXHAUSTIVE. REFER TO DESIGN ASSESSMENT FORM NO.

CONSTRUCTION

1. HIGHWAY TRAFFIC
2. EXISTING SERVICES
3. FRAGILE BRIDGE STRUCTURE

DEMOLITION

1. AS CONSTRUCTION

FOR INFORMATION RELATING TO USE, CLEANING AND MAINTENANCE SEE THE HEALTH AND SAFETY FILE

IT IS ASSUMED THAT ALL WORKS WILL BE CARRIED OUT BY A COMPETENT CONTRACTOR WORKING, WHERE APPROPRIATE, TO AN APPROVED METHOD STATEMENT.

D	30/09/25	RAIL FINISHES UPDATED	JR	JRT	JRT
C	01/05/25	INFILL AMENDED	SGB	JRT	JRT
B	30/04/25	DETAILS UPDATED	JR	JRT	JRT
A	30/12/24	DRAWING NUMBERS AND QA UPDATED. RAIL ADDED TO TOP OF PARAPET TO SUIT AMENDED FOOTPATH LEVELS	JM	JRT	JRT

Rev.	Date	Description	Drwn.	Chkd.	Appd.
------	------	-------------	-------	-------	-------

Client:

51a St. Paula Street
LEEDS
LS1 2TE

Tel: 0113 243 4671
Fax: 0844 361 4412

Project Title:
HARDY'S GATE BRIDGE
DUMERS LANE
BURY

Drawing Title:
BRIDGE MODIFICATIONS
GENERAL ARRANGEMENT
AND DETAILS

Scale at A1: AS SHOWN	Status: Preliminary	Approved: JRT
Drawn: JM	Checked: JRT	Date: 11/04/24
Date: 11/04/24	Date: 11/04/24	Date: 11/04/24

Drawing No.: Fairhurst Ref No:159751/2006 ENV0000389C-FHT-00-DR-C-2006	Revision: D
--	----------------