
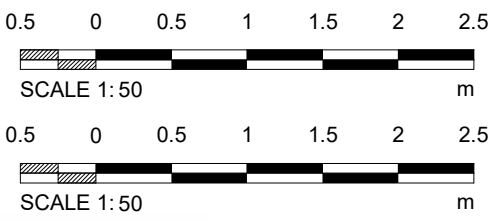
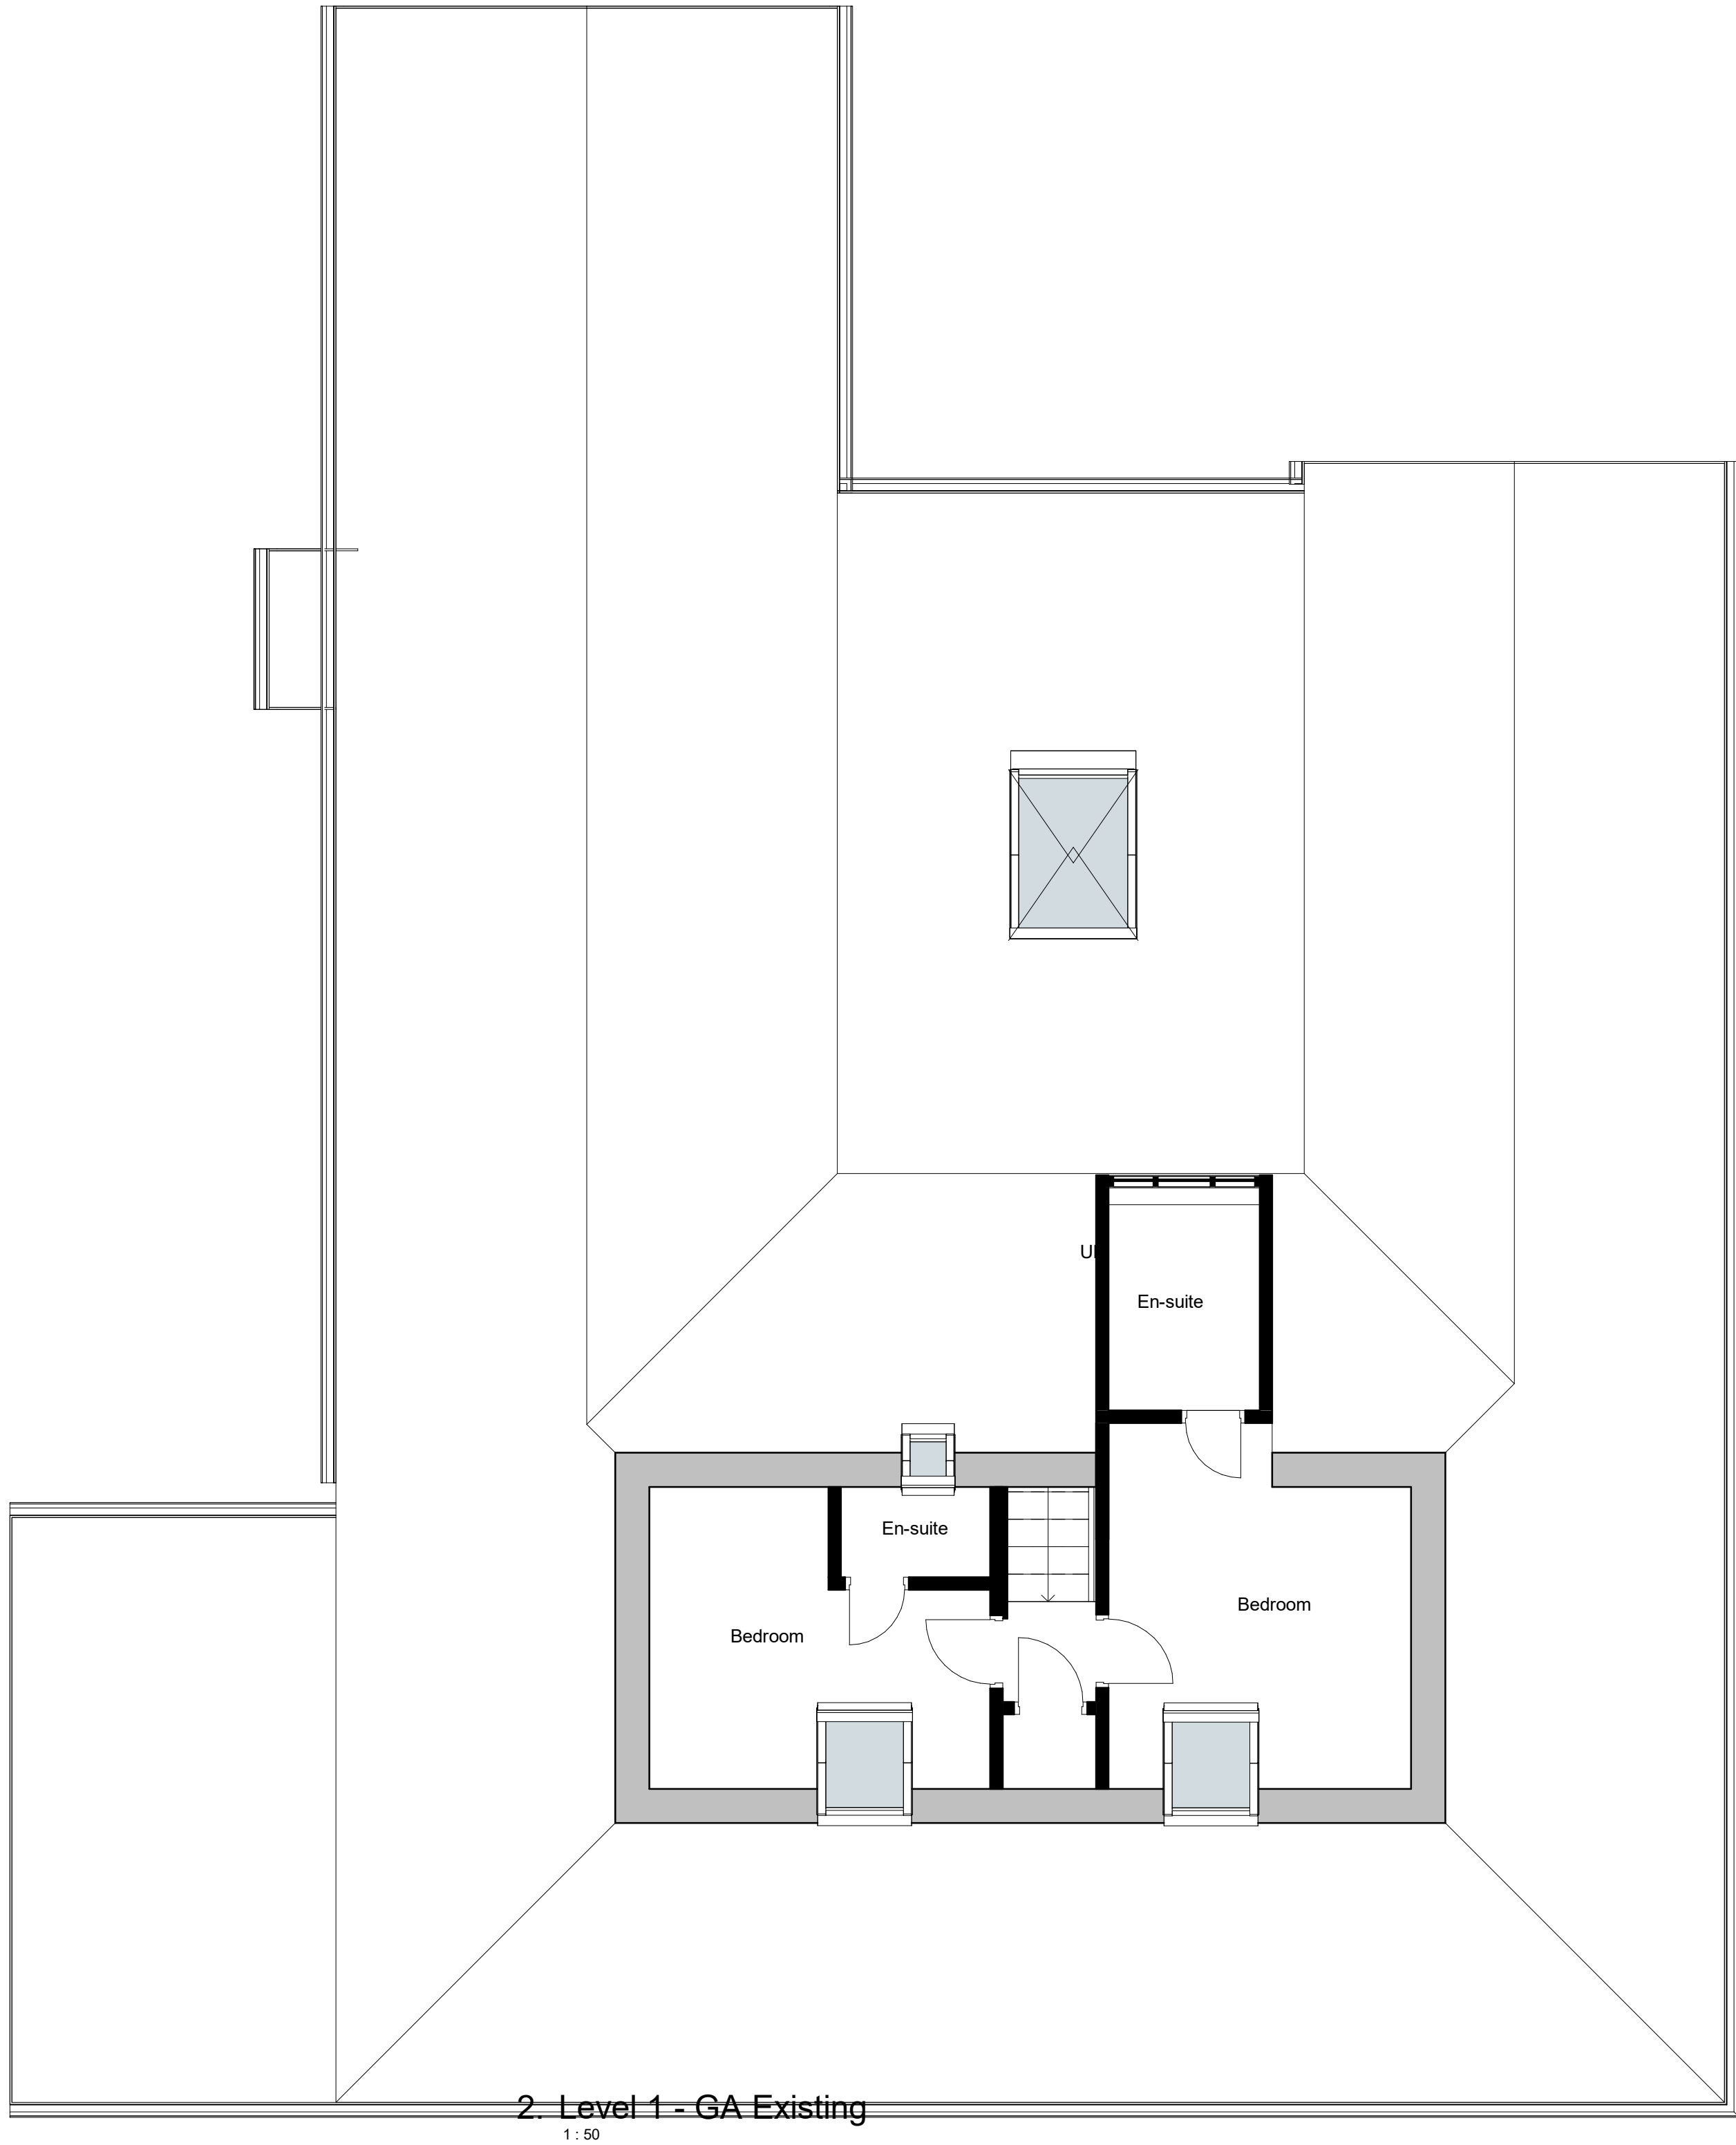


REVISION NO.	ISSUE	DATE	ISSUED BY

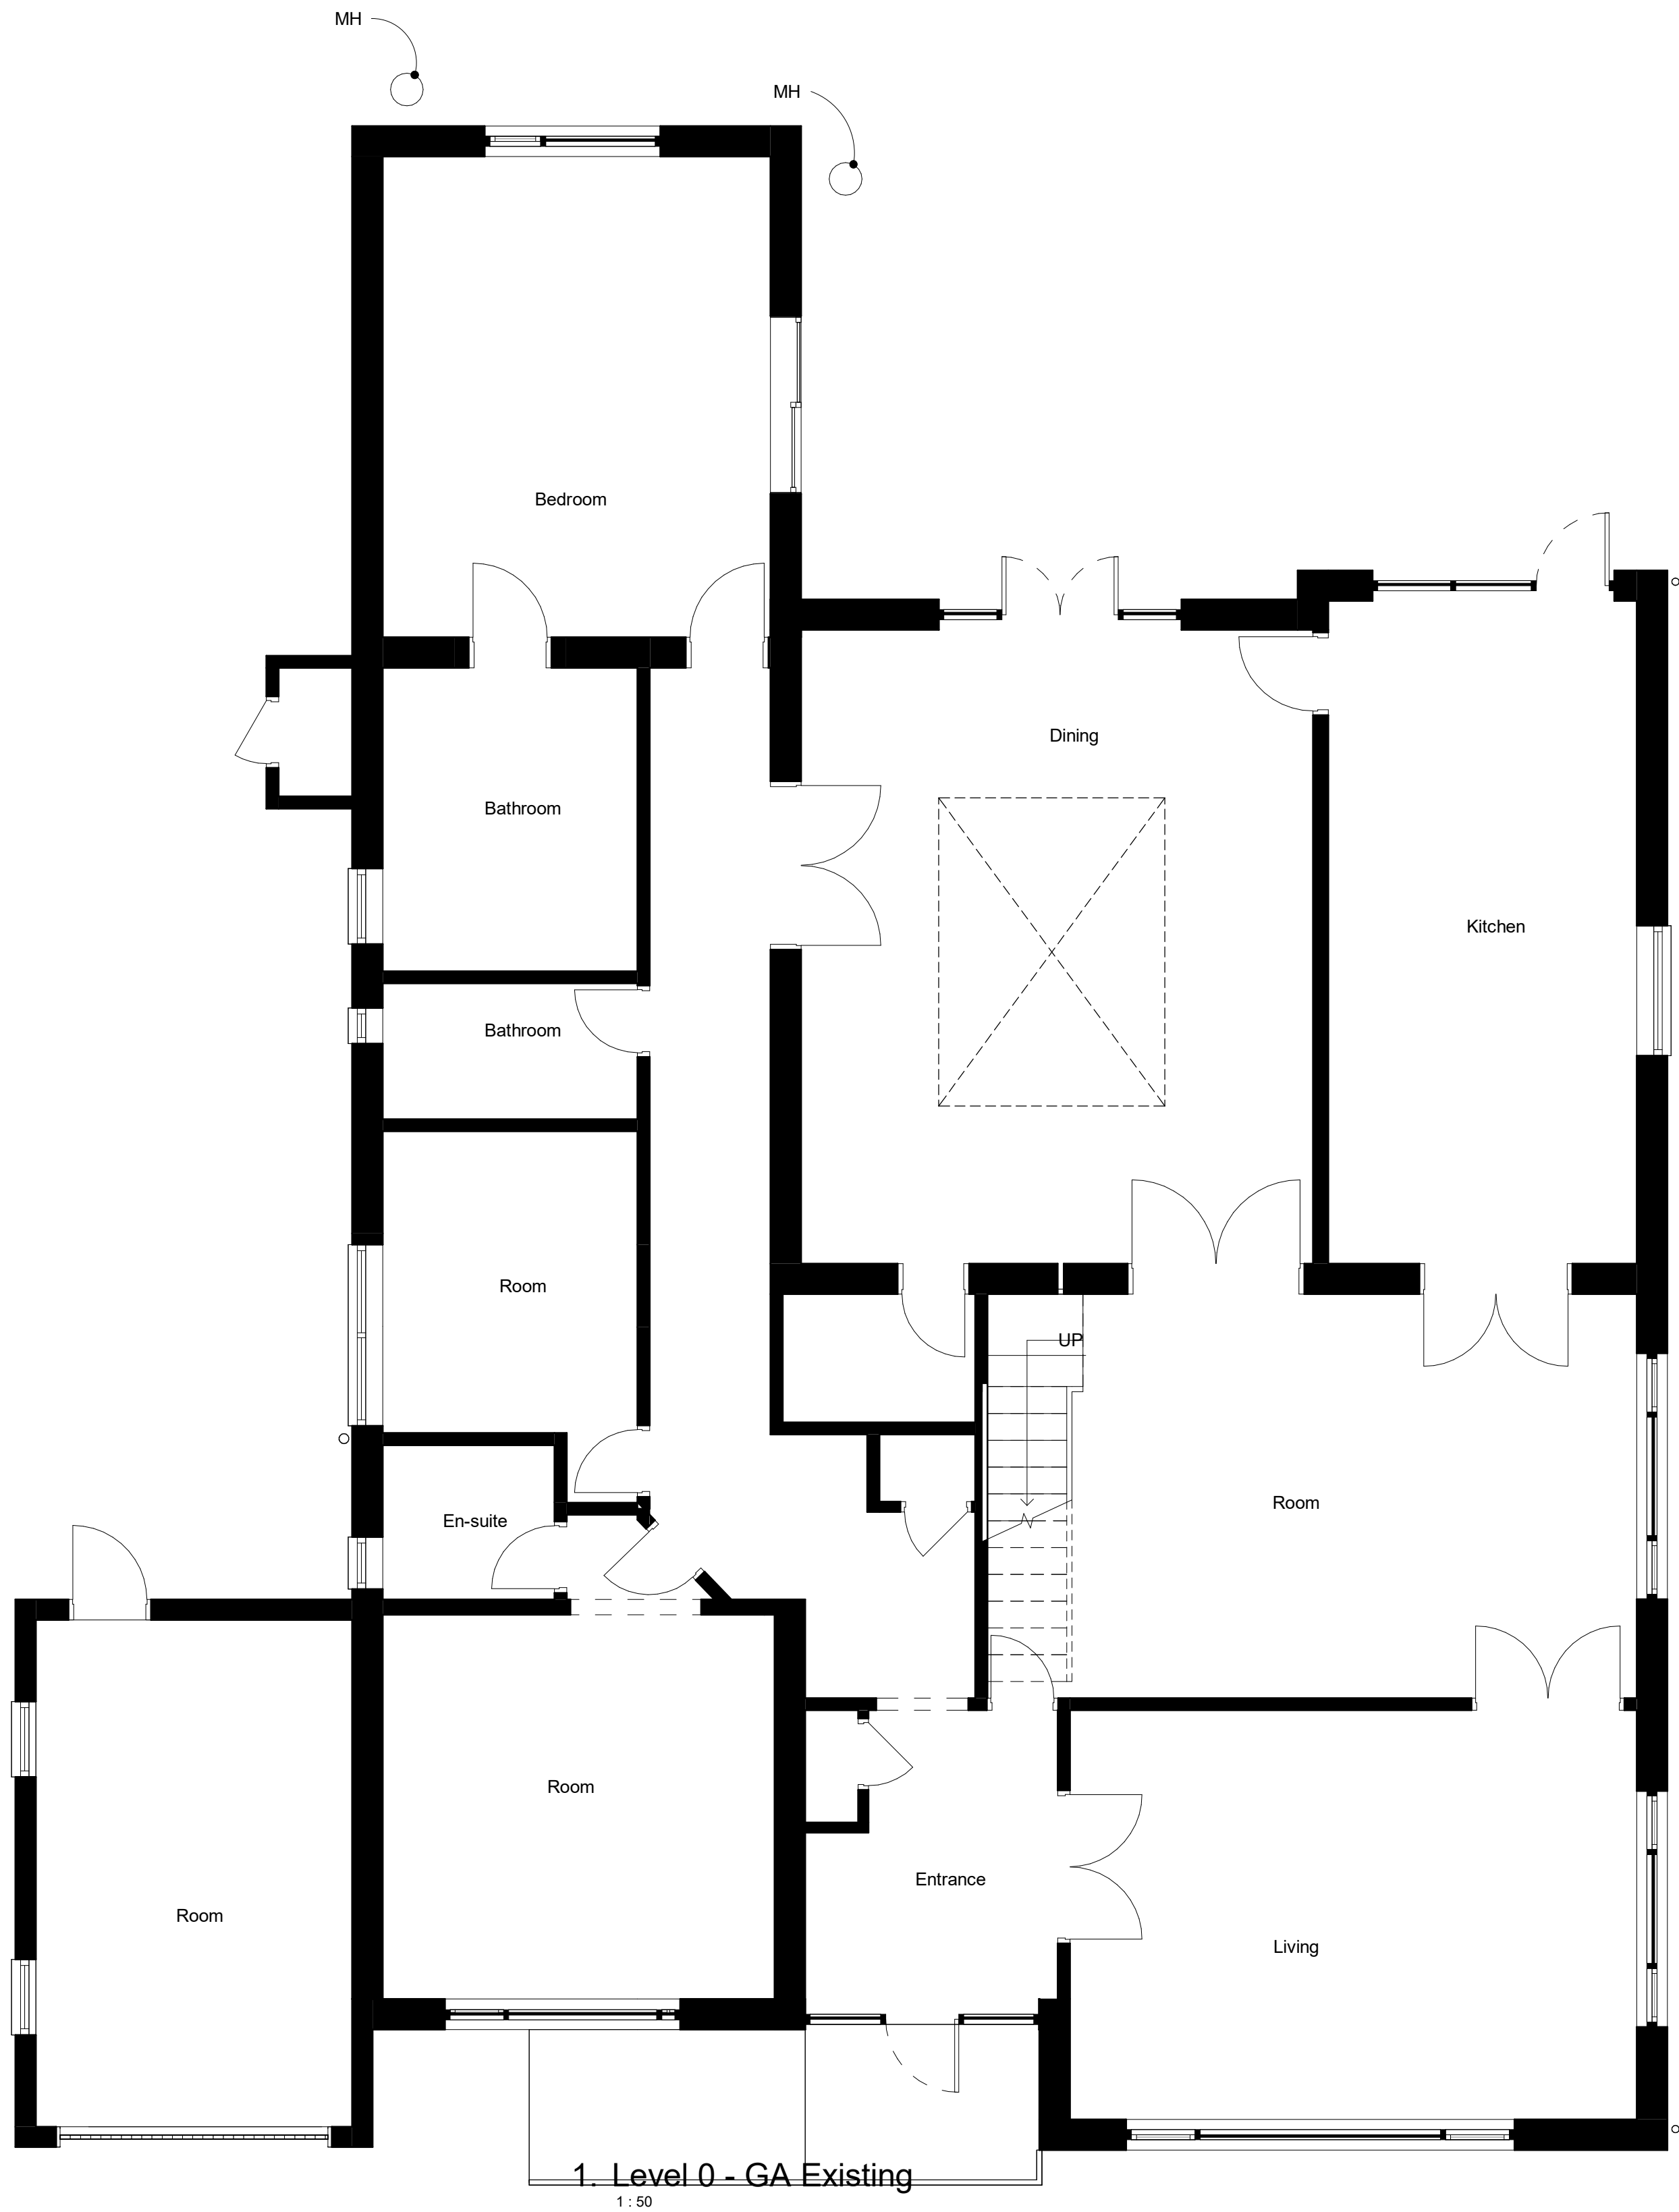

DURBAN
design studio

United Kingdom
Manchester
+44 (0) 778826143
8 Park Lane
Worthing
WMS 7PB

PROJECT 21 Ferndale Ave

PROJECT 21 Ferndale Ave

TITLE Existing GA Plans and Elevations


SCALE As indicated@A2 DRAWING No.

PROJECT No. DDS2046 003

REV. STATUS

DATE 16/12/2025 14:26:54 PLANNING

© COPYRIGHT - ALL RIGHTS RESERVED. THIS DRAWING MUST NOT BE REPRODUCED WITHOUT PERMISSION. ALL DIMENSIONS RELATIVE TO THIS DRAWING TO BE CHECKED ON SITE. DESIGNER TO BE NOTIFIED OF ANY DISCREPANCIES. SEWER INVERT LEVELS MUST BE VERIFIED BEFORE WORK COMMENCES. THE DRAWING MUST BE CHECKED AGAINST ANY OTHER STRUCTURAL SPECIALIST DRAWINGS PROVIDED. THIS DRAWING MUST NOT BE USED FOR CONSTRUCTION UNLESS ISSUED FOR CONSTRUCTION. ALL DIMENSIONS ON THIS DRAWING ARE IN MILLIMETRES (UNLESS OTHERWISE STATED).

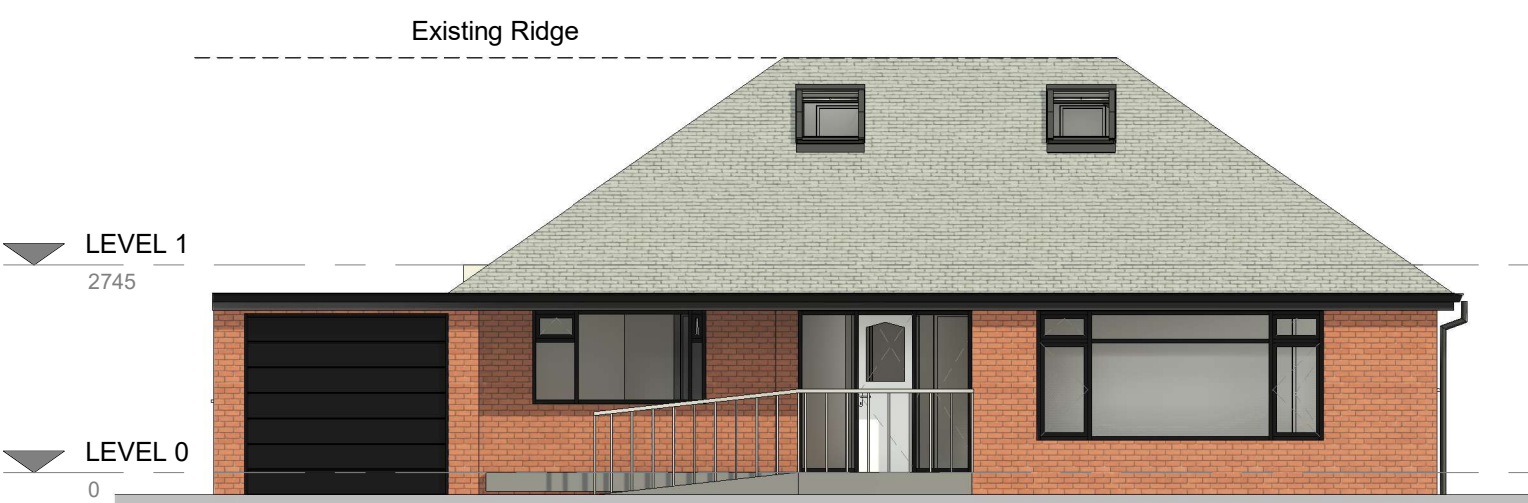

3. Front - Existing

1:100



4. Left Side - Existing

1:100



6. Right Side - Existing

1:100



5. Rear - Existing

1:100