



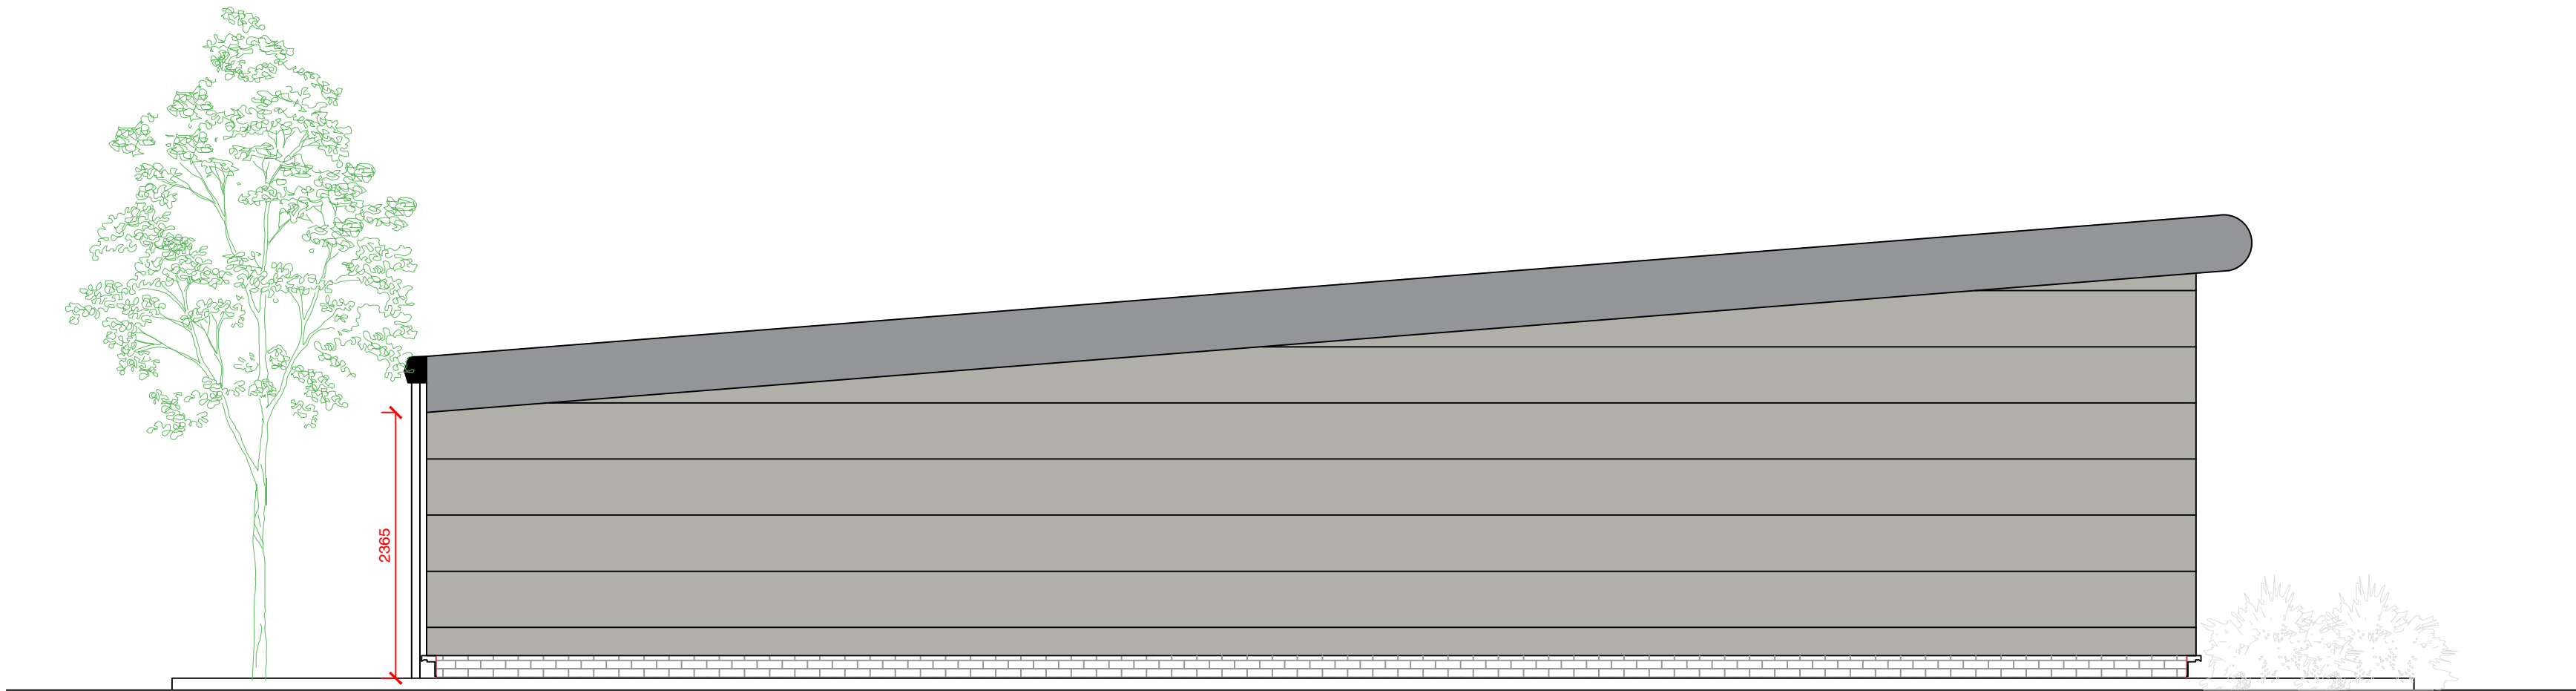

EXISTING ELEVATION C-C (1:50)

NEW SLIMLINE INTERNALLY ILLUMINATED BADGE BOX SIGN
CONSTRUCTED FROM 10G ALUMINIUM, BLUE TO RAL 5019
WITH 65% HORIZONTAL GRADIENT TO PANTONE
PROCESSED CYAN. WHITE GREGGS LETTERING AND
ORANGE QUATTRO DOTS TO PANTONE 1235C. LETTERS
AND QUATTRO DOTS ILLUMINATED ONLY.

2NO LARGE SCALE GRAPHICS TO BE APPLIED TO
ELEVATION. BOARD WILL BE REQUIRED DUE TO BUILDING
CLADDING

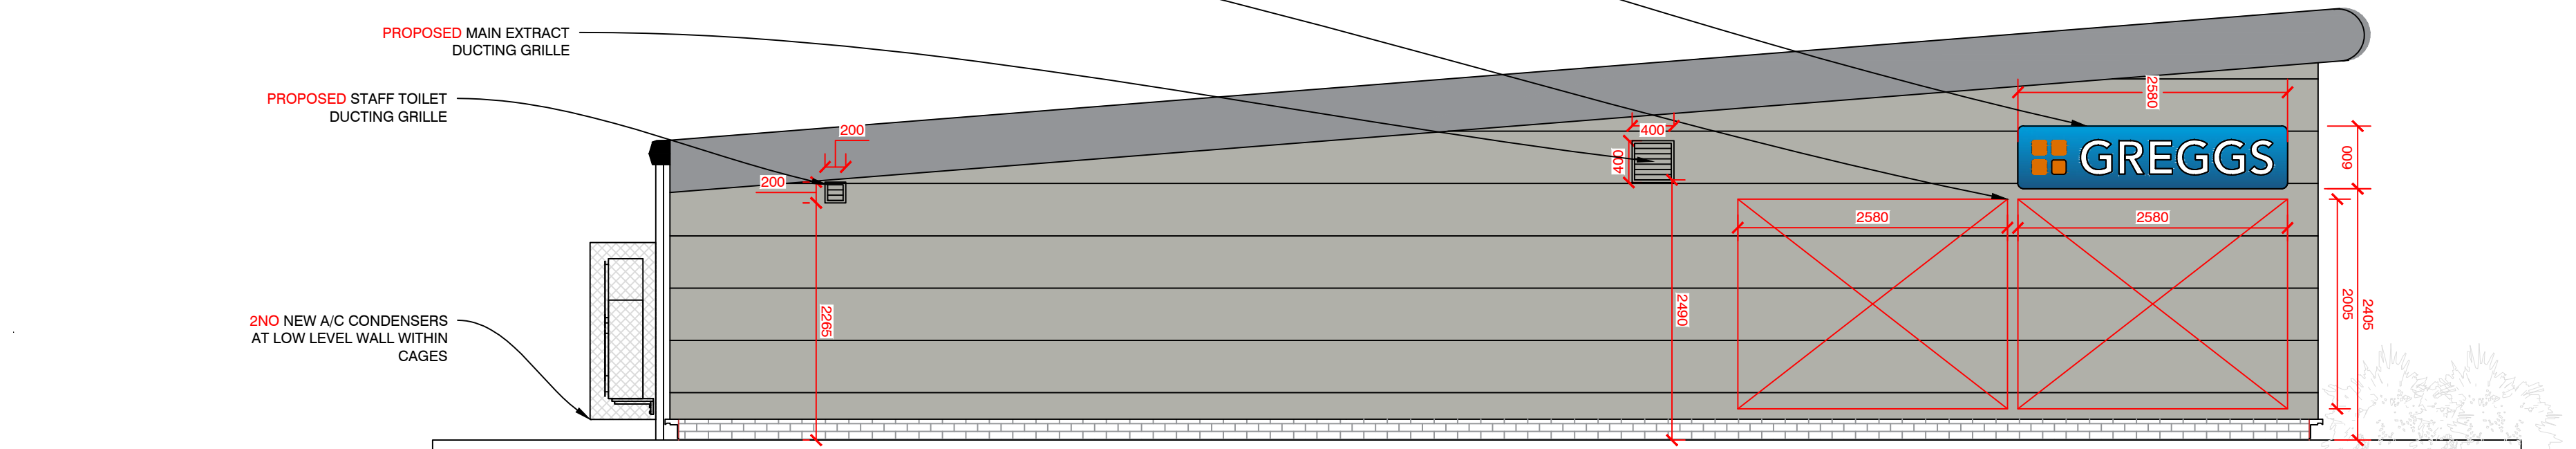

PROPOSED ELEVATION C-C (1:50)

REV	DESCRIPTION	DATE	NAME
GREGGS GREGGS Plc (PENNINES) 31 GREENSIDE STREET OPENSHAW MANCHESTER M11 2HW Tel: (0161) 274 2760			
Shop S Number & Name S6773 BURY UA BELL LANE			
Title EXISTING & PROPOSED			
Site Address UA BELL LANE, BURY, BL9 6HH			
Gross Building Area 125.4 Sq m		Gross Sales Area N/A	
Drawing No. RPEN/ S6773/14			Rev. DR
Date 01.09.2025		Scale 1:50	@ A1
Drawn by HM	Scale Bar 0 500 1000 1500 2000 2500mm		
Issued 5-Sep-25	SCALE 1:50		

