




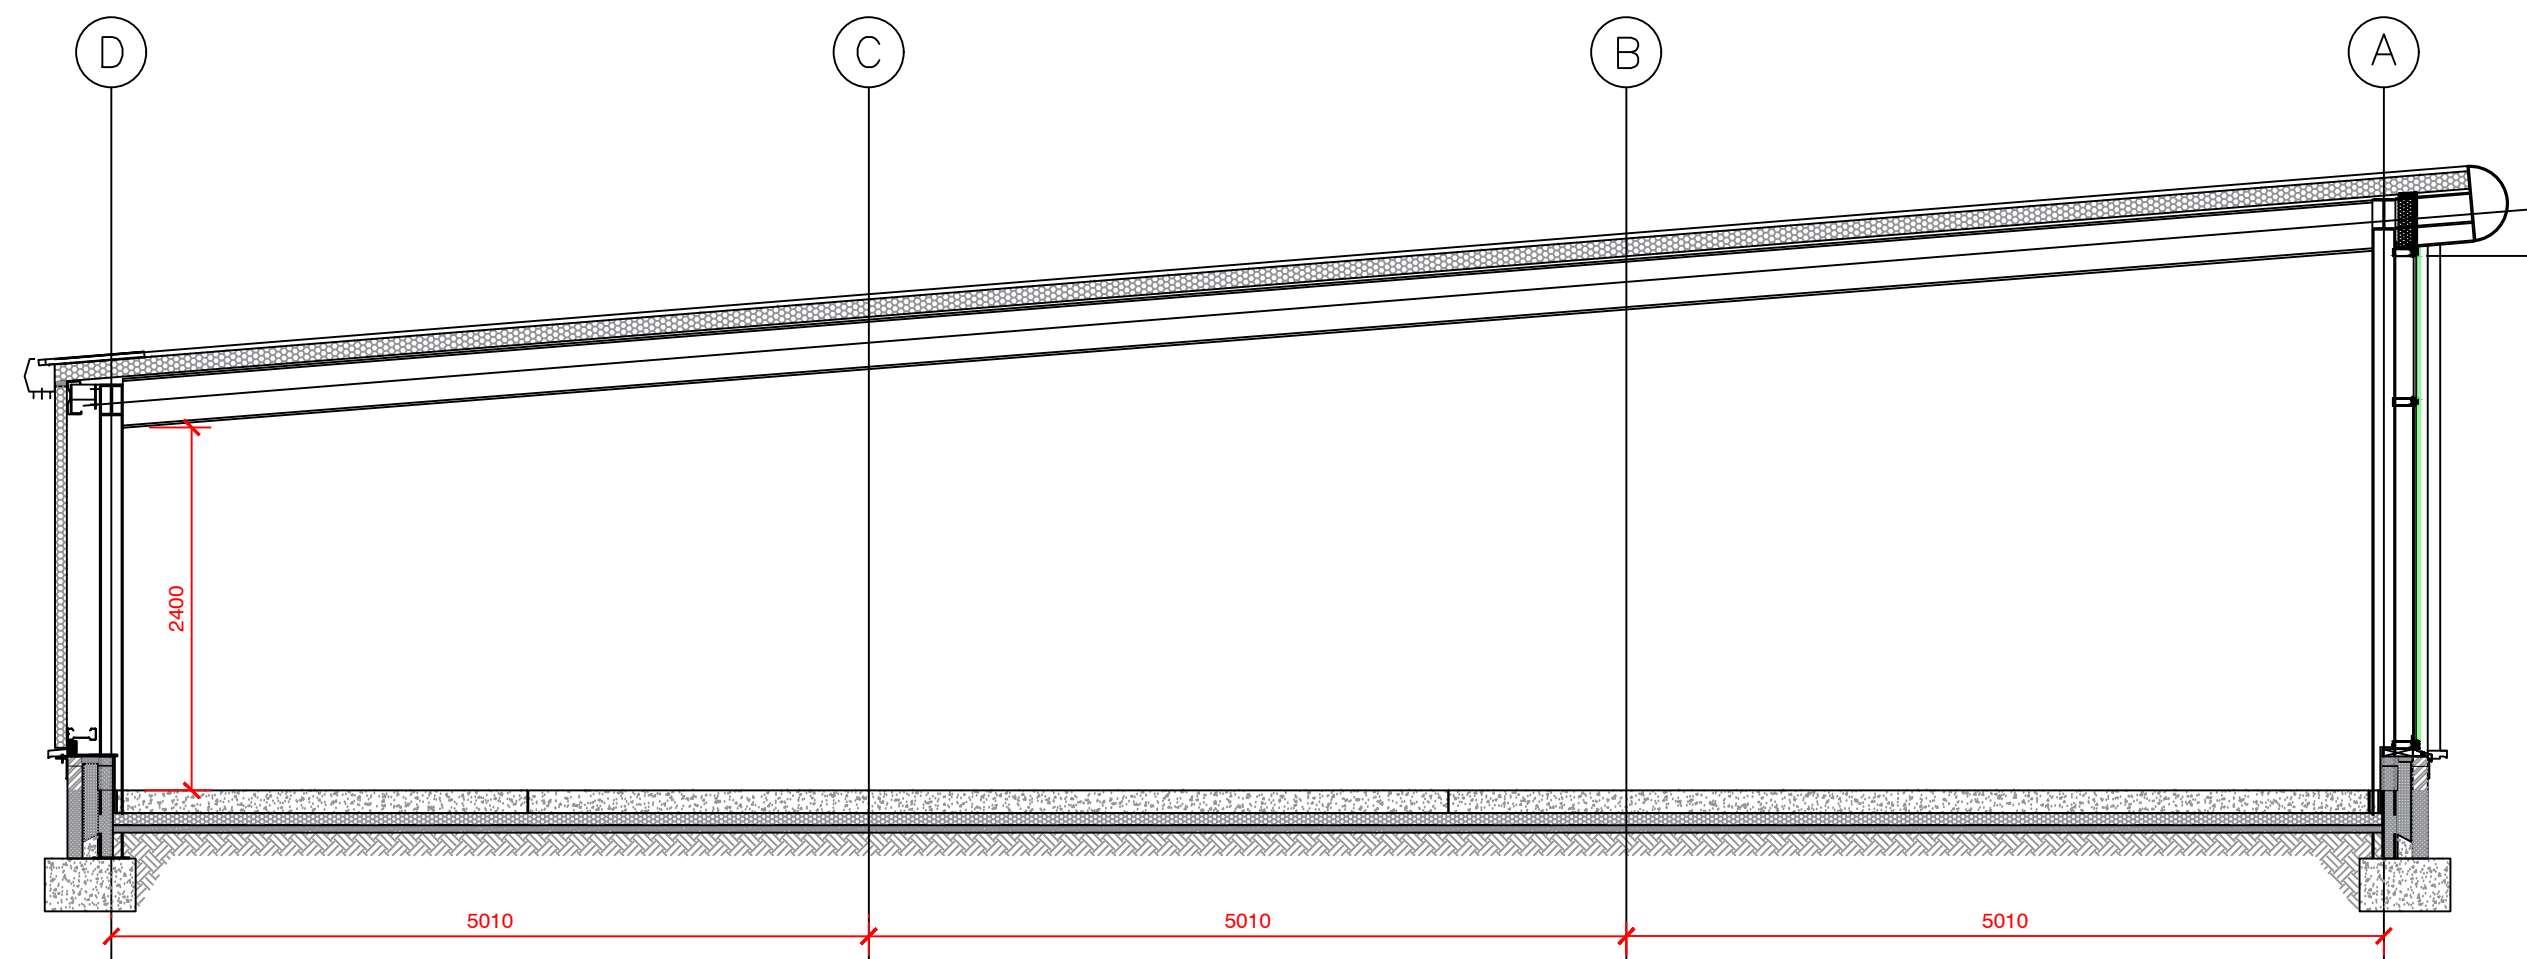


EXISTING SECTION D-D (1:50)

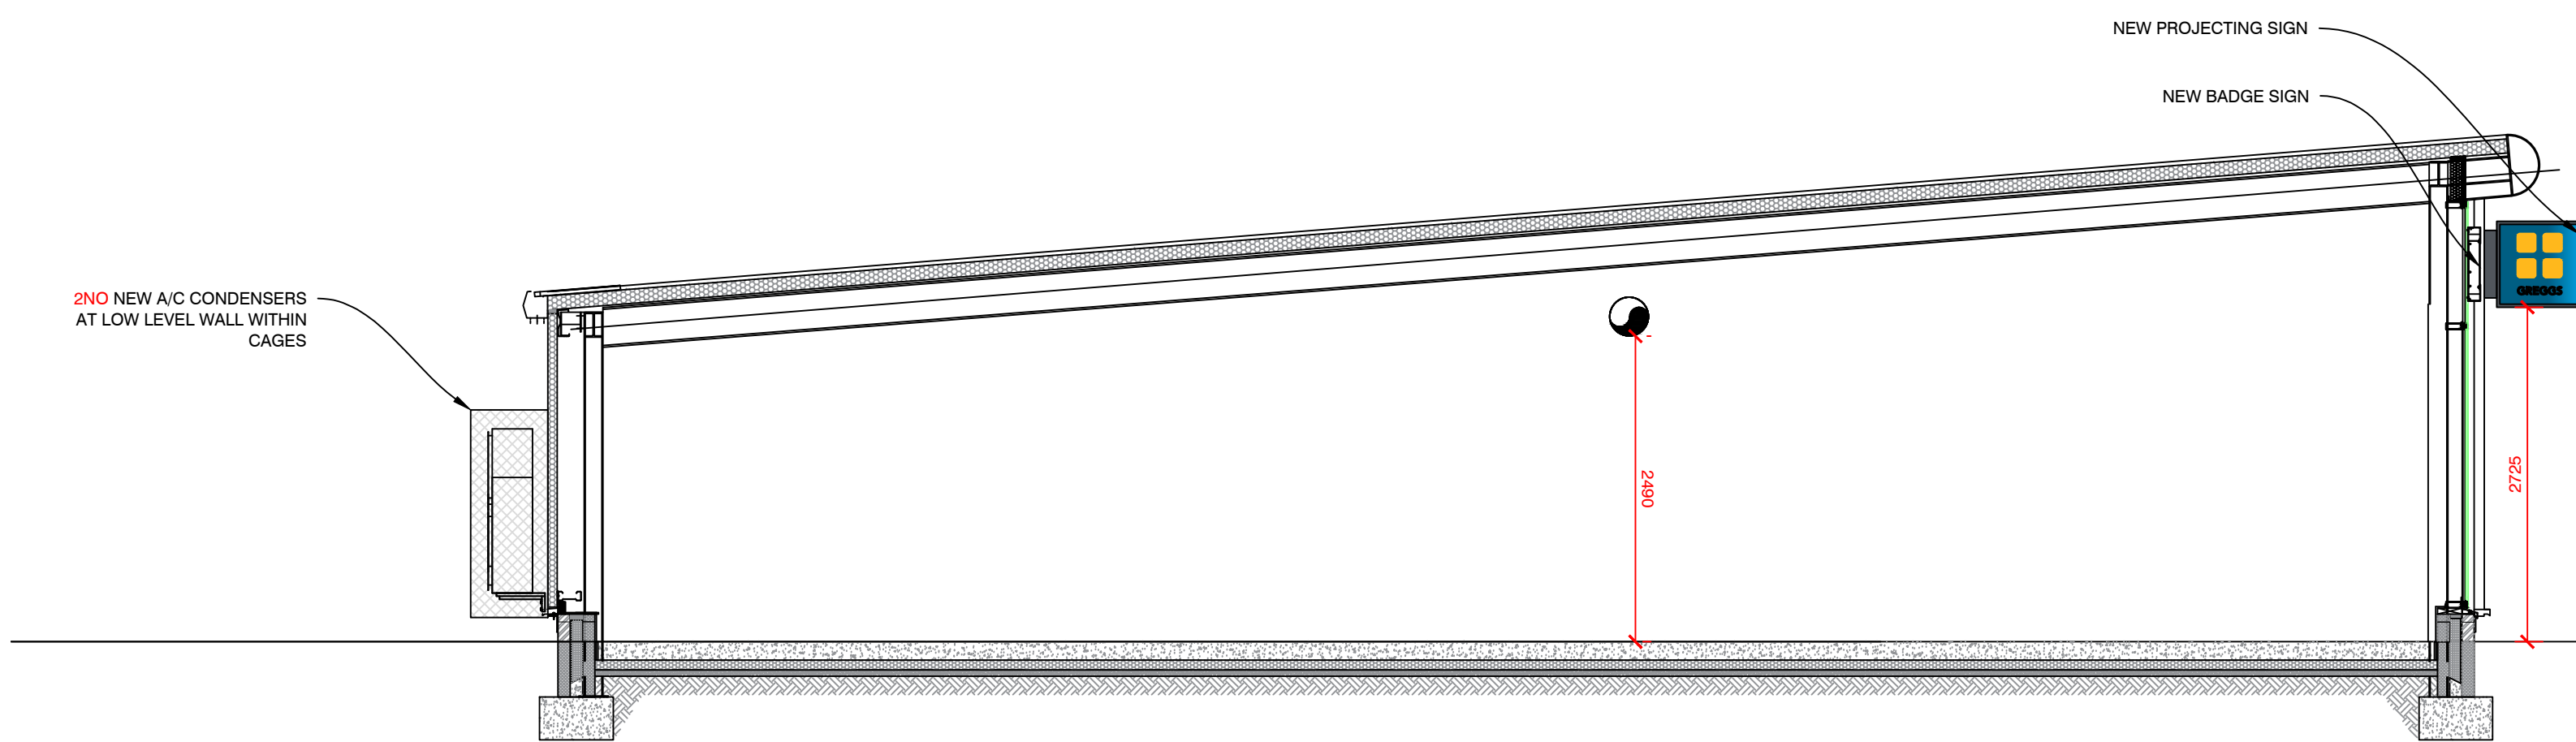

PROPOSED SECTION D-D (1:50)

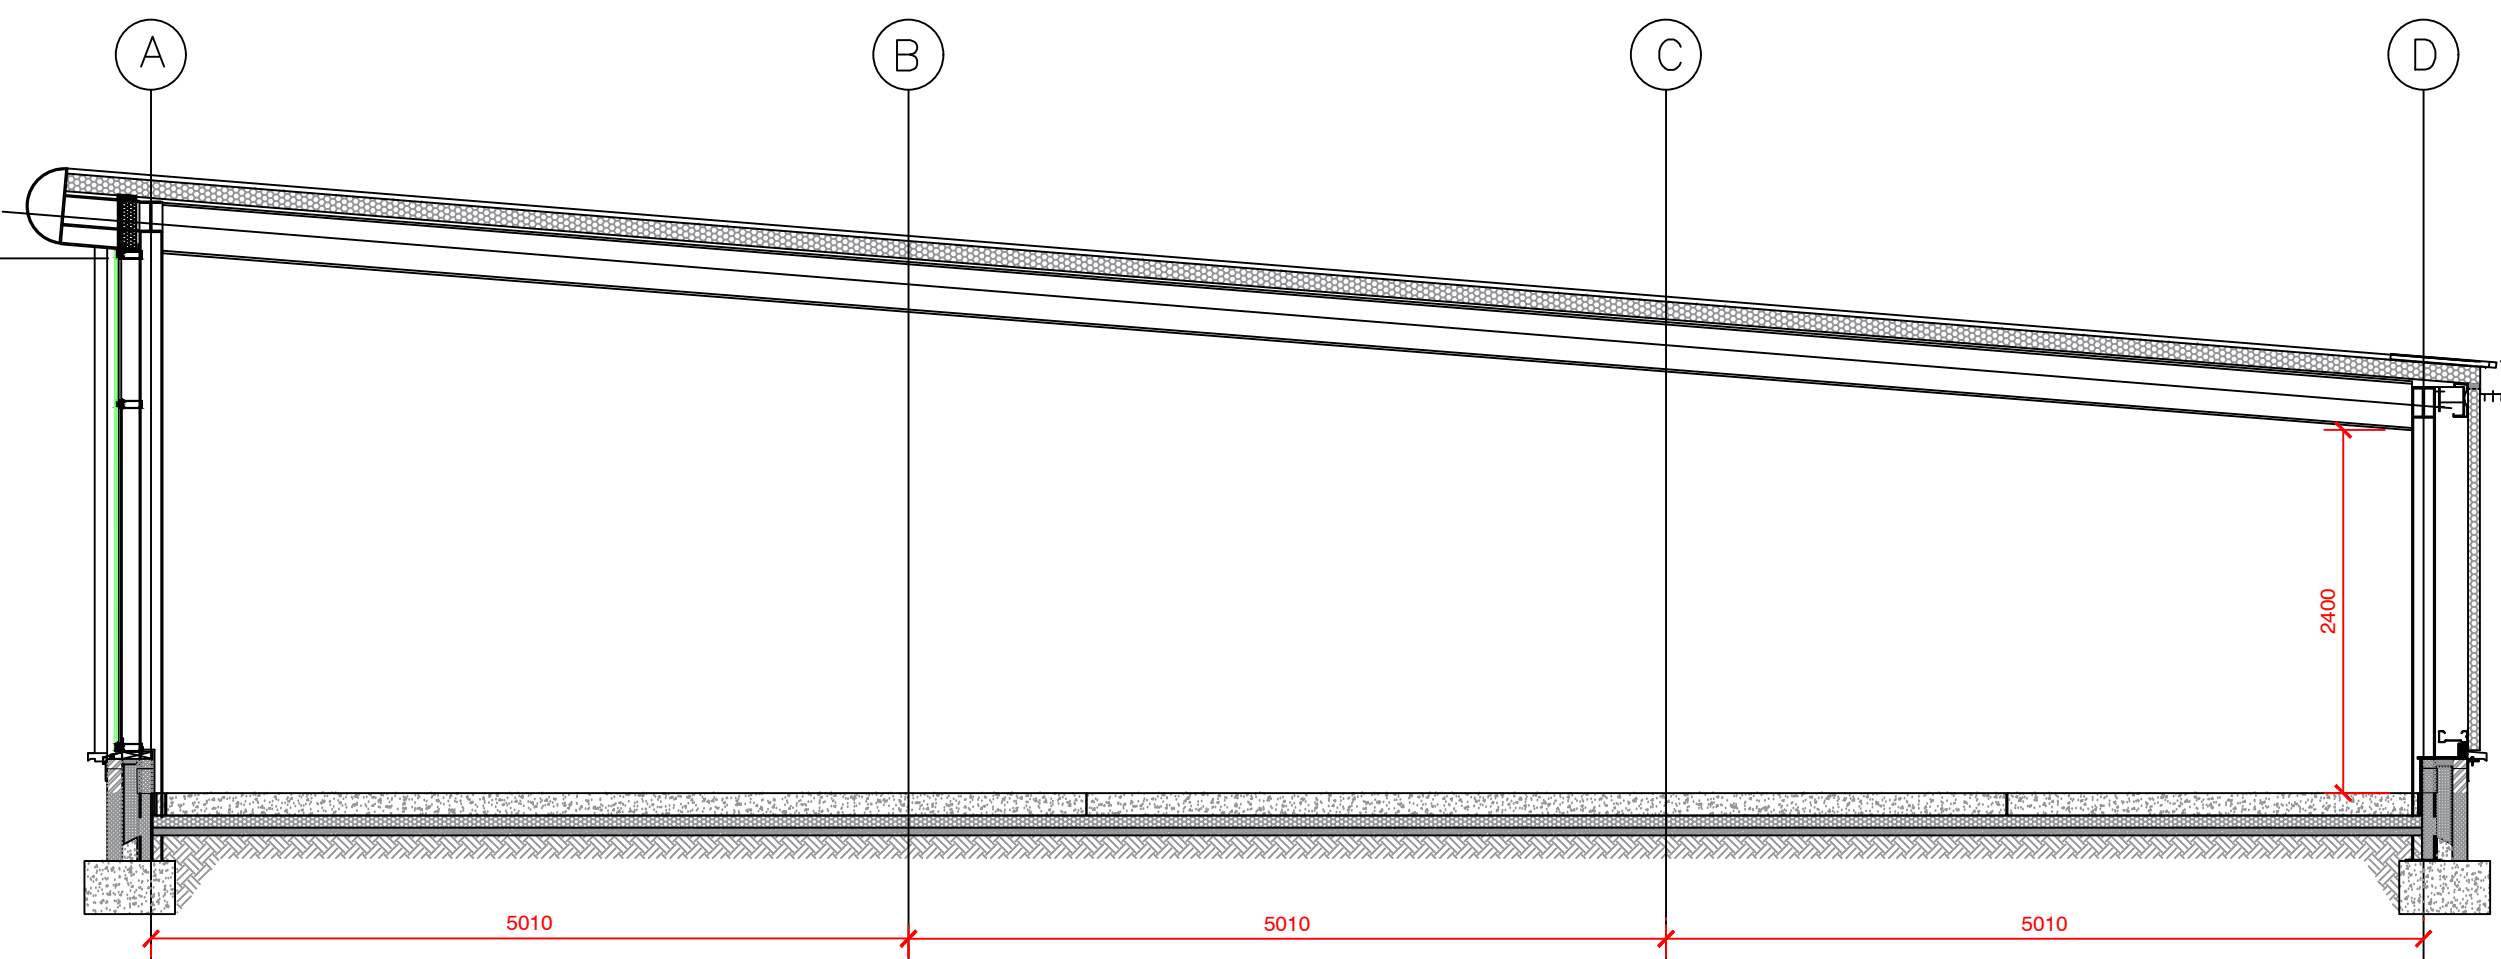

EXISTING SECTION E-E (1:50)

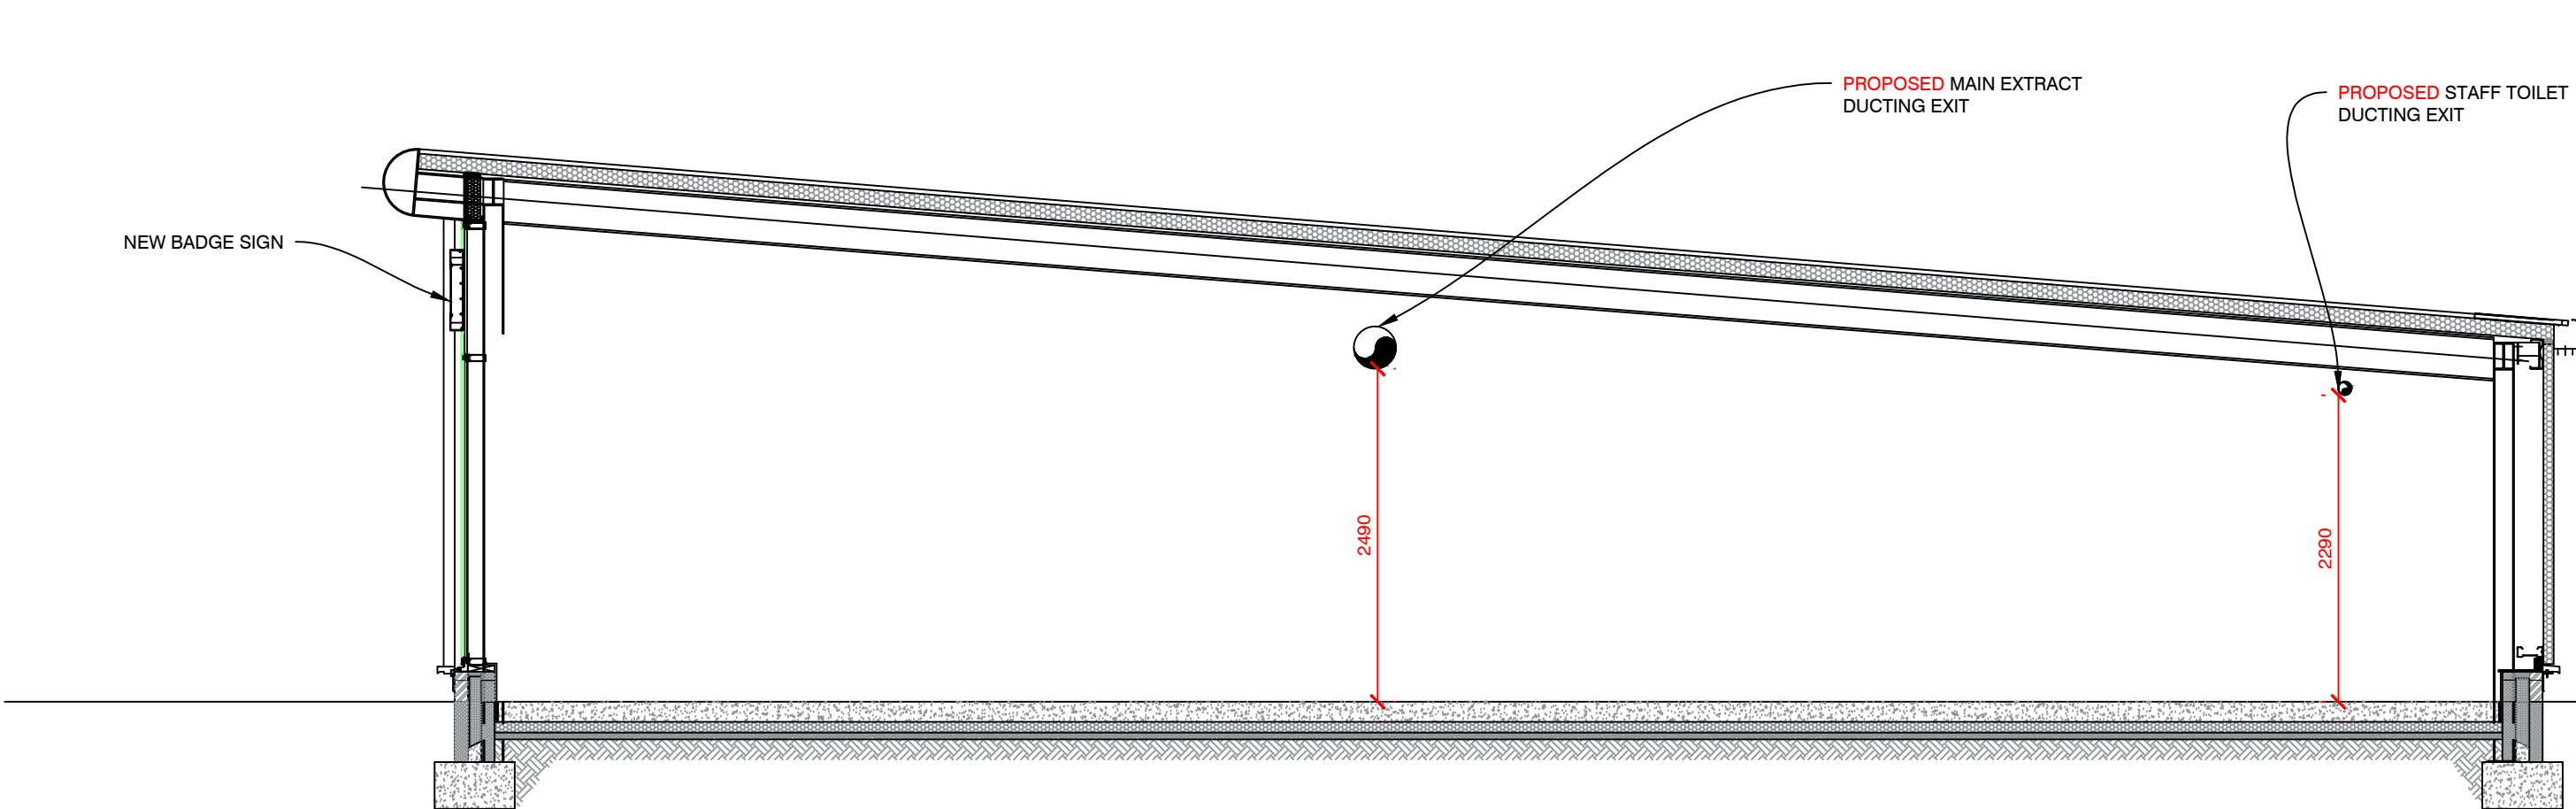

PROPOSED SECTION E-E (1:50)

REV	DESCRIPTION	DATE	NAME
GREGGS			
GREGGS Plc (PENNINES) 31 GREENSIDE STREET OPENSHAW MANCHESTER M11 2HW Tel: (0161) 274 2760			
Shop S Number & Name S6773 BURY UA BELL LANE			
Title EXISTING & PROPOSED			
Site Address UA BELL LANE, BURY, BL9 6HH			
Gross Building Area 125.4 Sq m		Gross Sales Area N/A	
Drawing No. RPEN/S6773/15			Rev. DR
Date 01.09.2025		Scale 1:50	@ A1
Drawn by HM	Scale Bar 0 500 1000 1500 2000 2500mm SCALE 1:50		
Issued 5-Sep-25			