
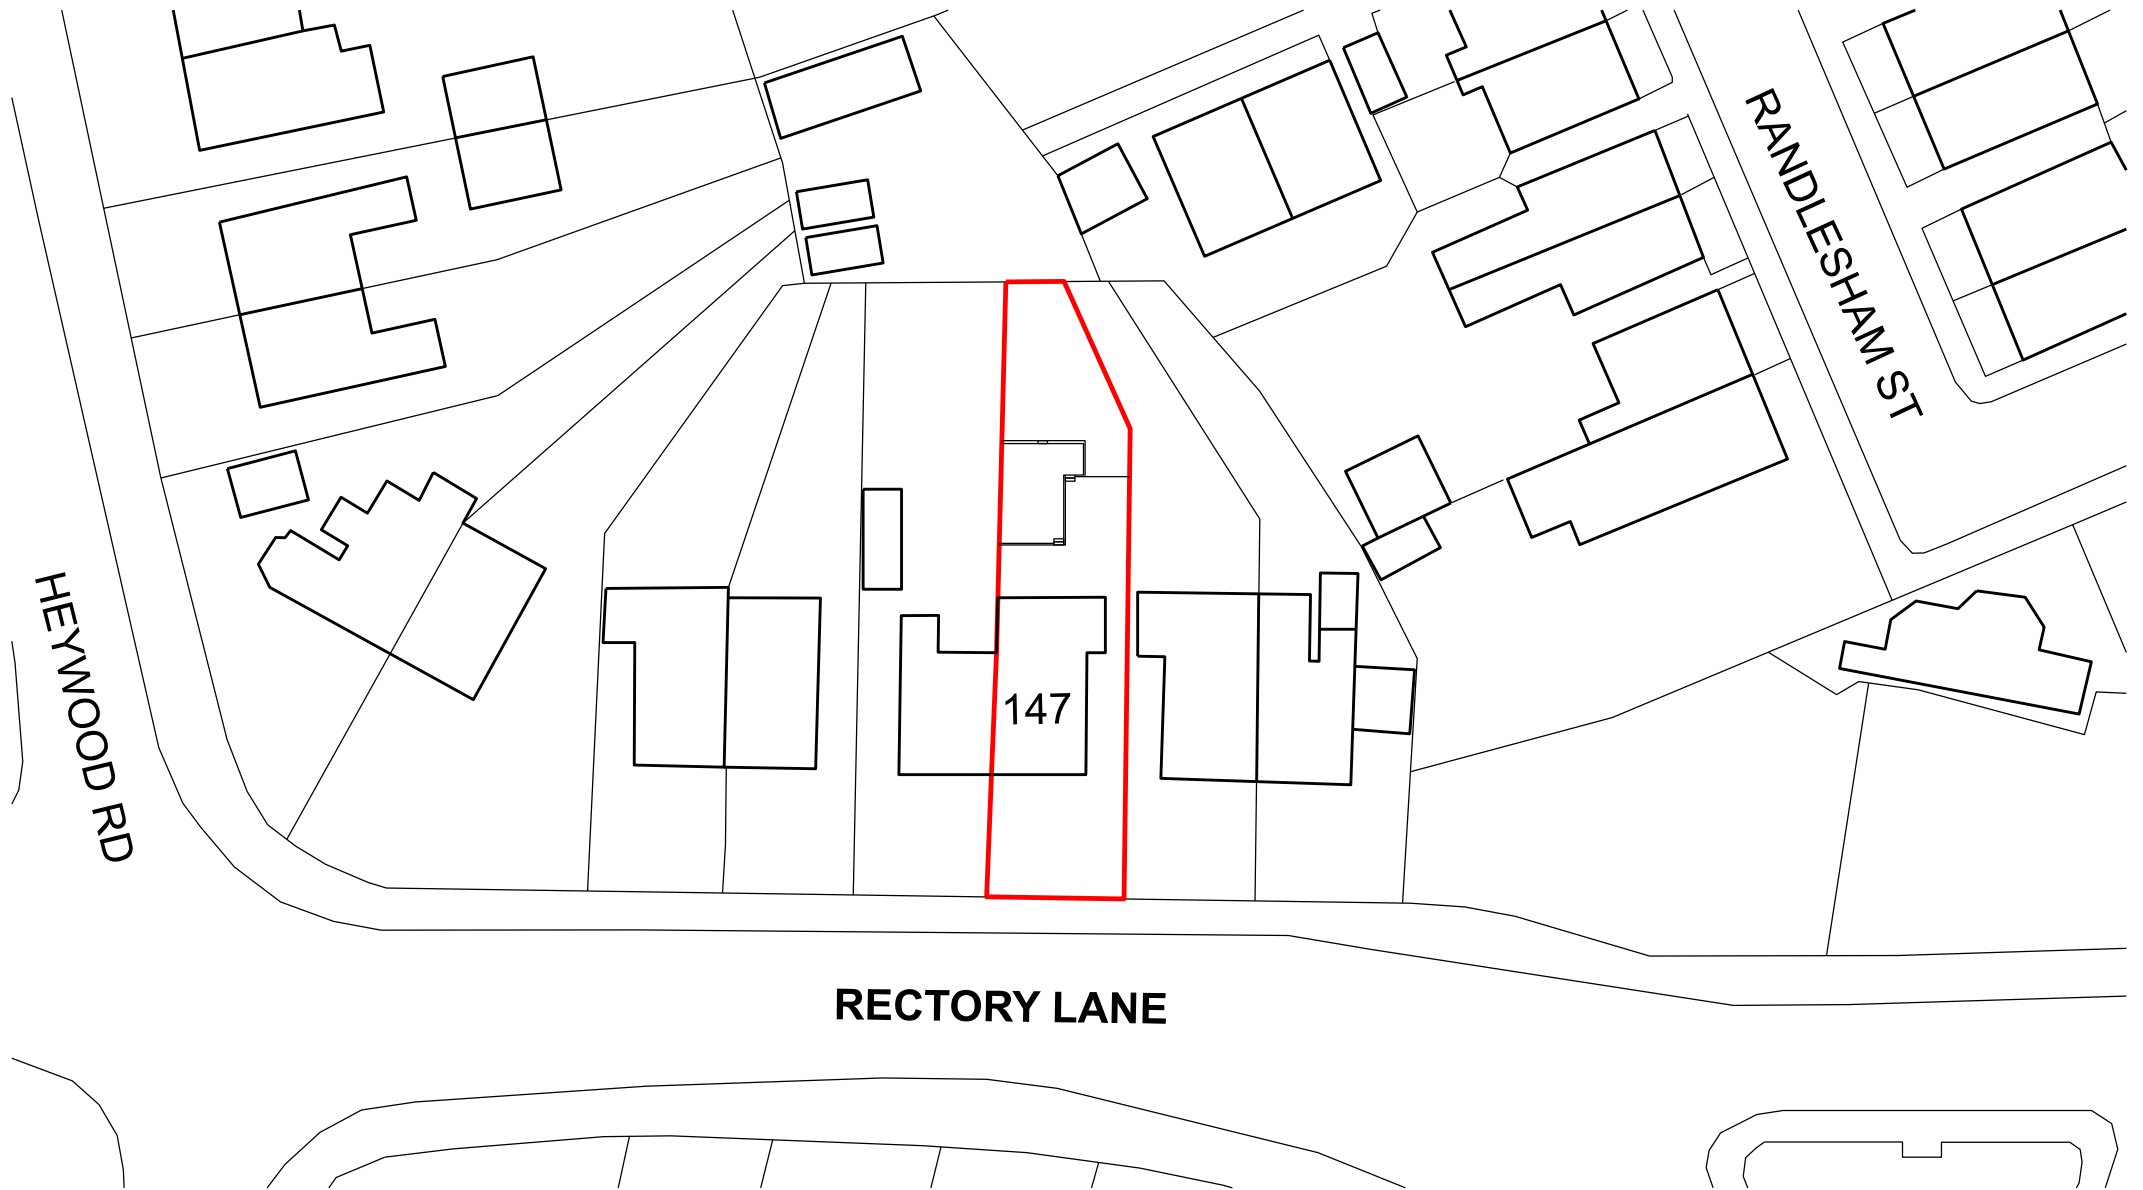


Location Coordinates (centre of area shown outlined in red).

N: 53.528886
W: 2.272946

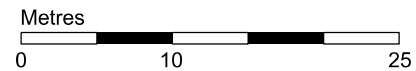

Drawing: 0127_B1_00_2001
Project: 147 Rectory Lane, Prestwich
Status: Stage 3 - Planning

Sheet Title: PROPOSED
Site Location Plan

Rev	Date	Comments
A	26.08.22	Landscaping added

Date: 08.08.22
Scale: 1:500 @A4
Rev: A

NOTE:
Do not scale from drawings.
All dimensions are in millimetres unless otherwise stated.
All dimensions to be verified on site before proceeding with the work.
Any discrepancies to be notified in writing to the Architect immediately.
Jesse Davison-Hulme | Chartered Architect | jdavisonhulme@gmail.com