


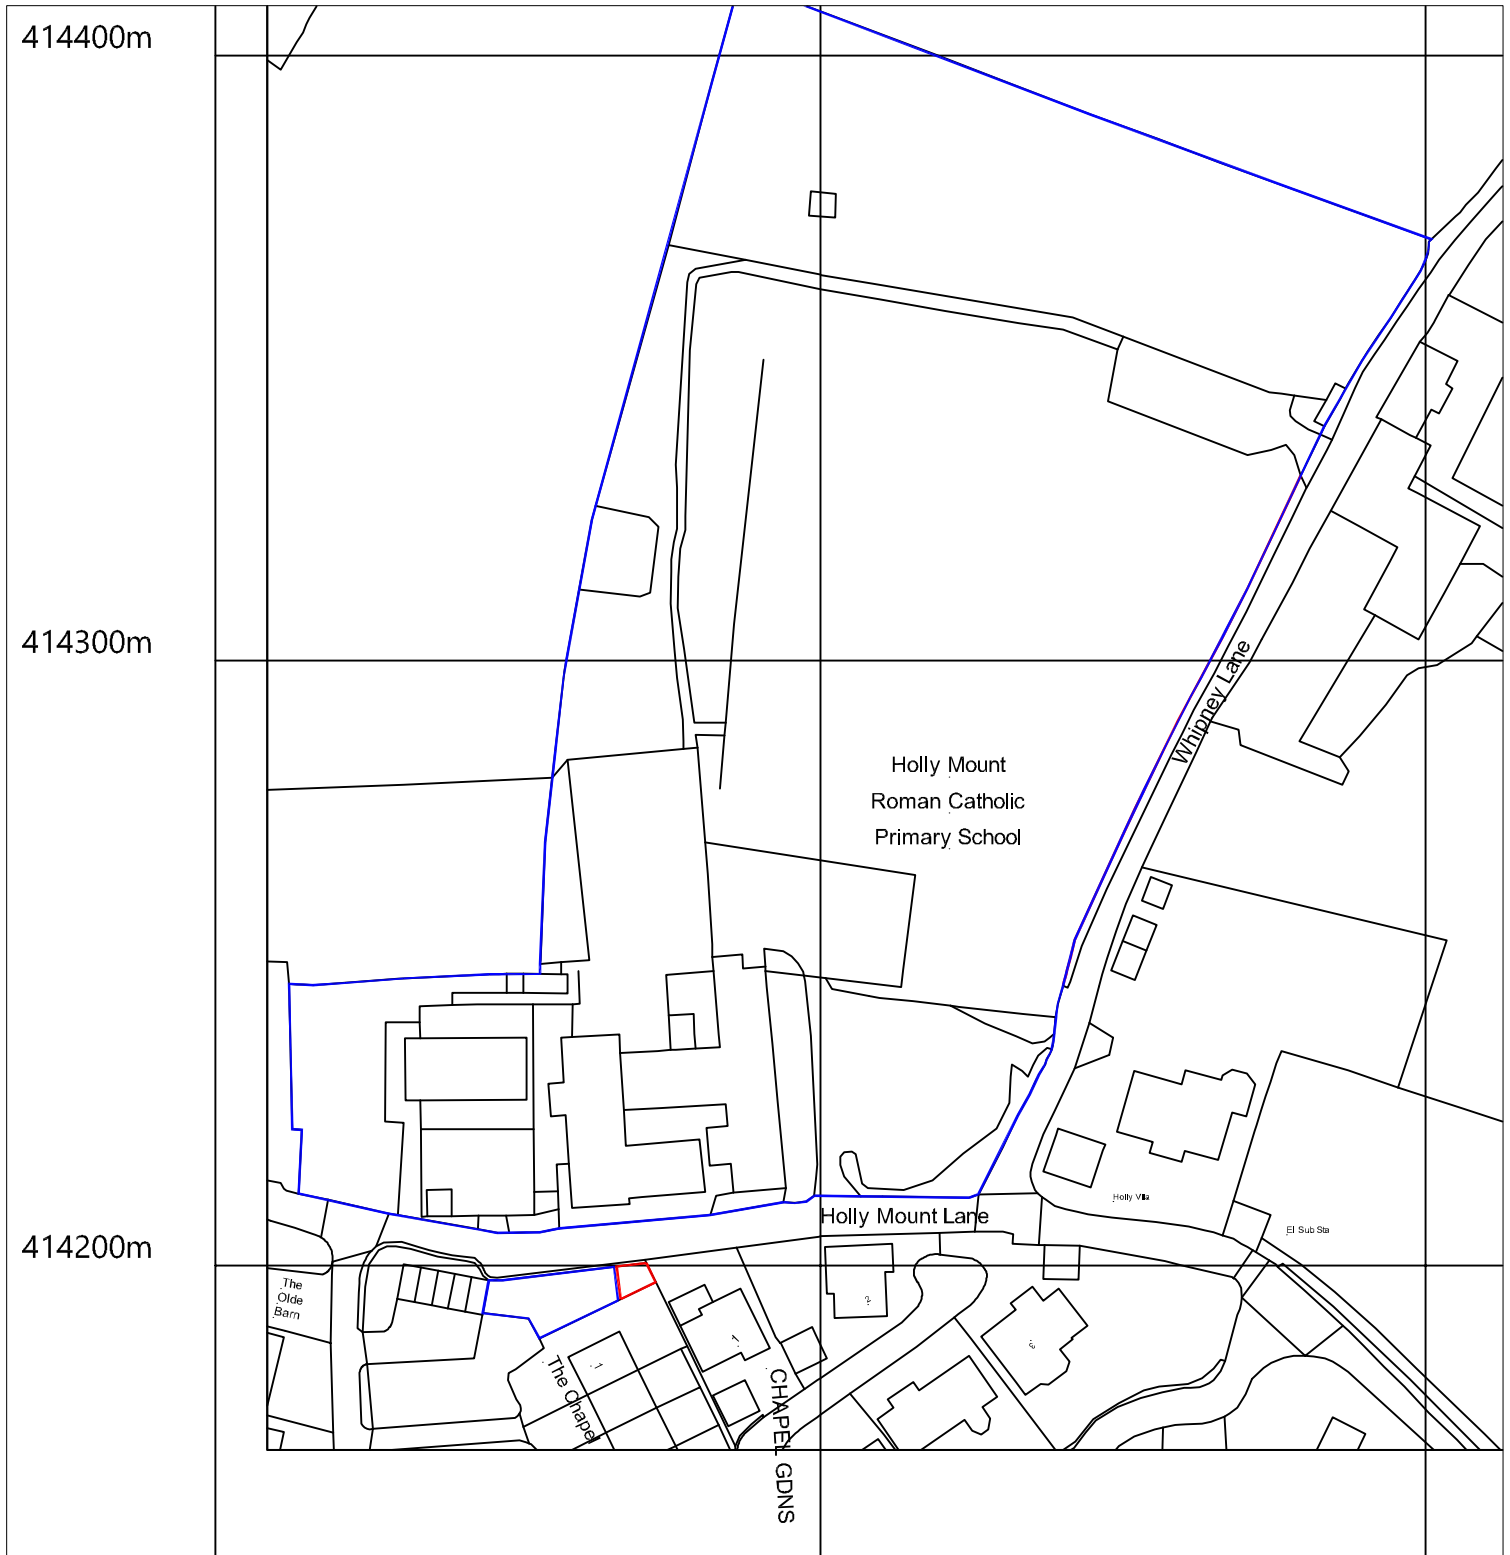

Site Extents

Land within Holly Mount School Control

- status Existing
- project Proposed New Refuse Collection Store
Holly Mount R.C. Primary School
Holly Mount Lane
Greenmount
Bury
BL8 4HS
- client Holly Mount R.C. Primary School
Holly Mount Lane
Greenmount
Bury
BL8 4HS
- drawing title Location Plan
- drawing no. 1.157 DWG 10
- revisions B
- scale A4 1:1250
- date May25