




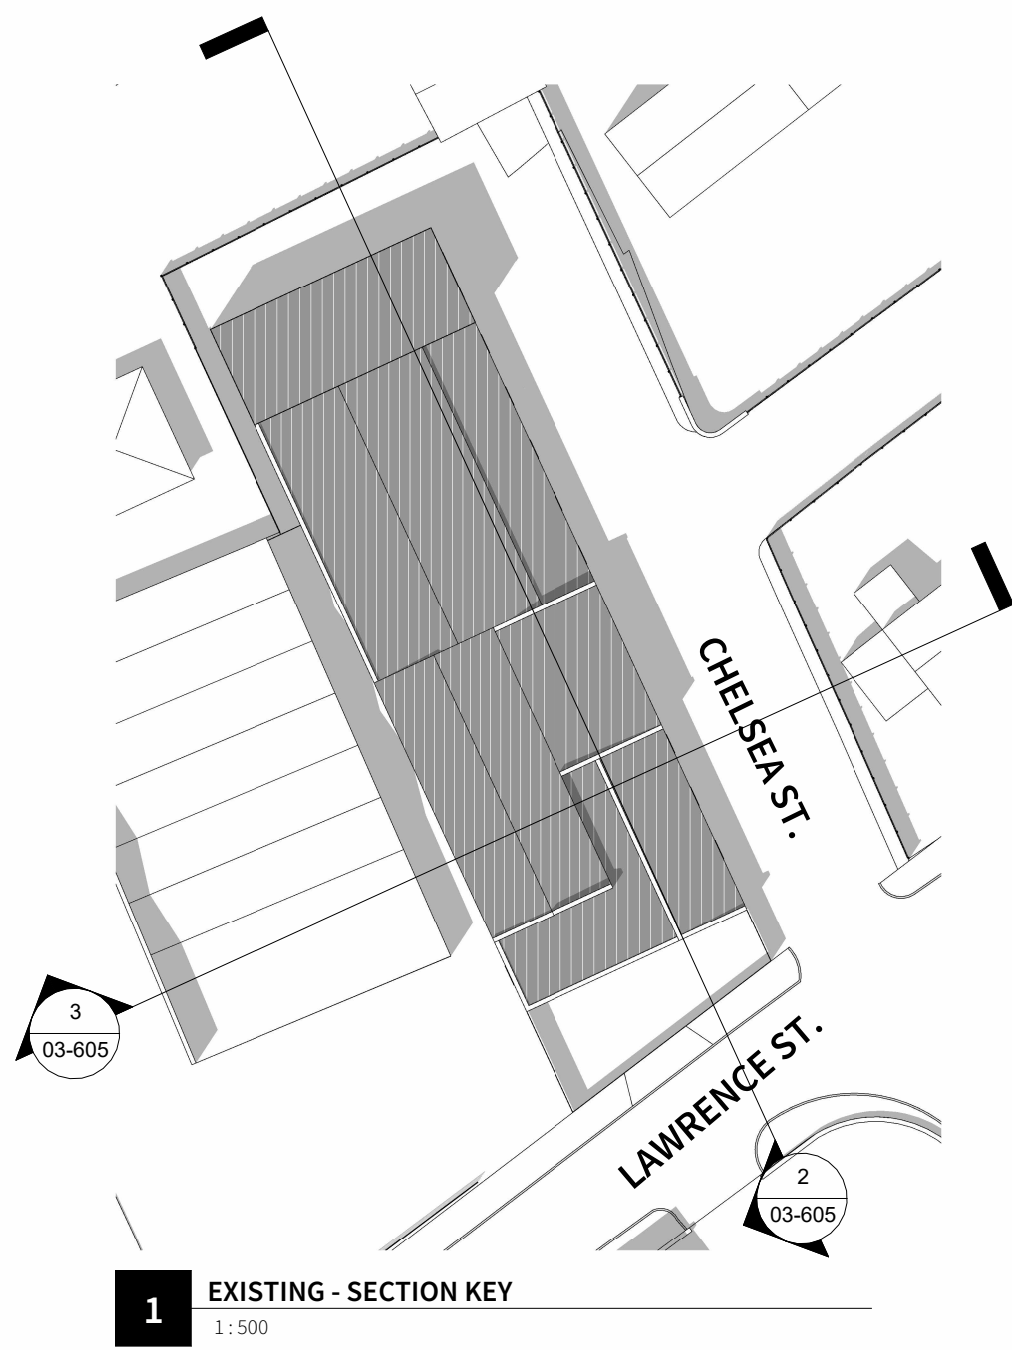


1 EXISTING - SECTION KEY
1:500

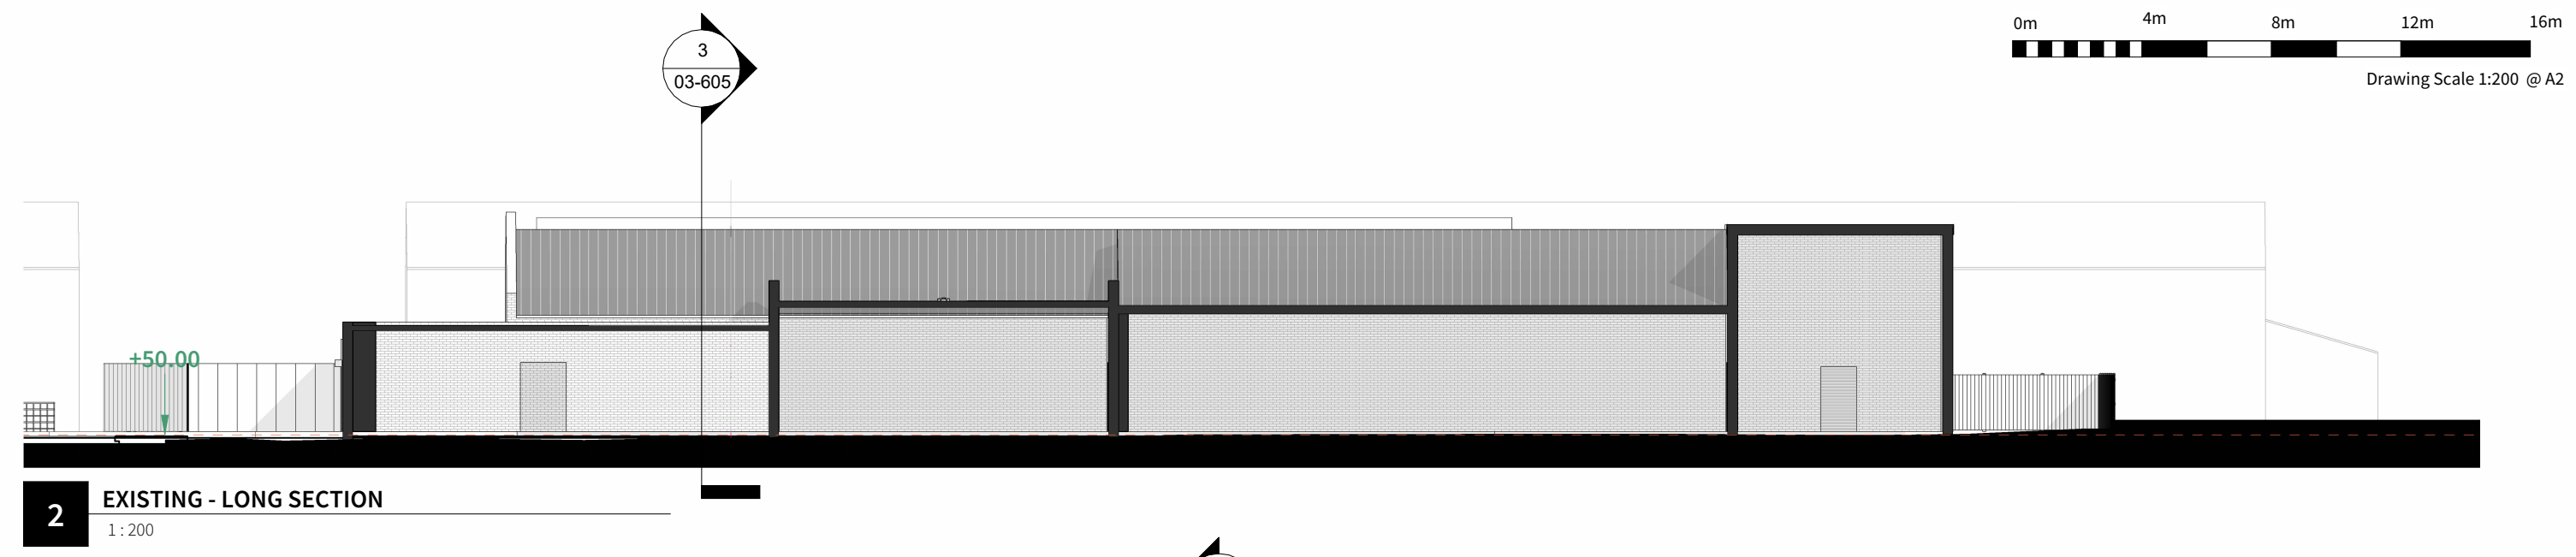

2 EXISTING - LONG SECTION
1:200

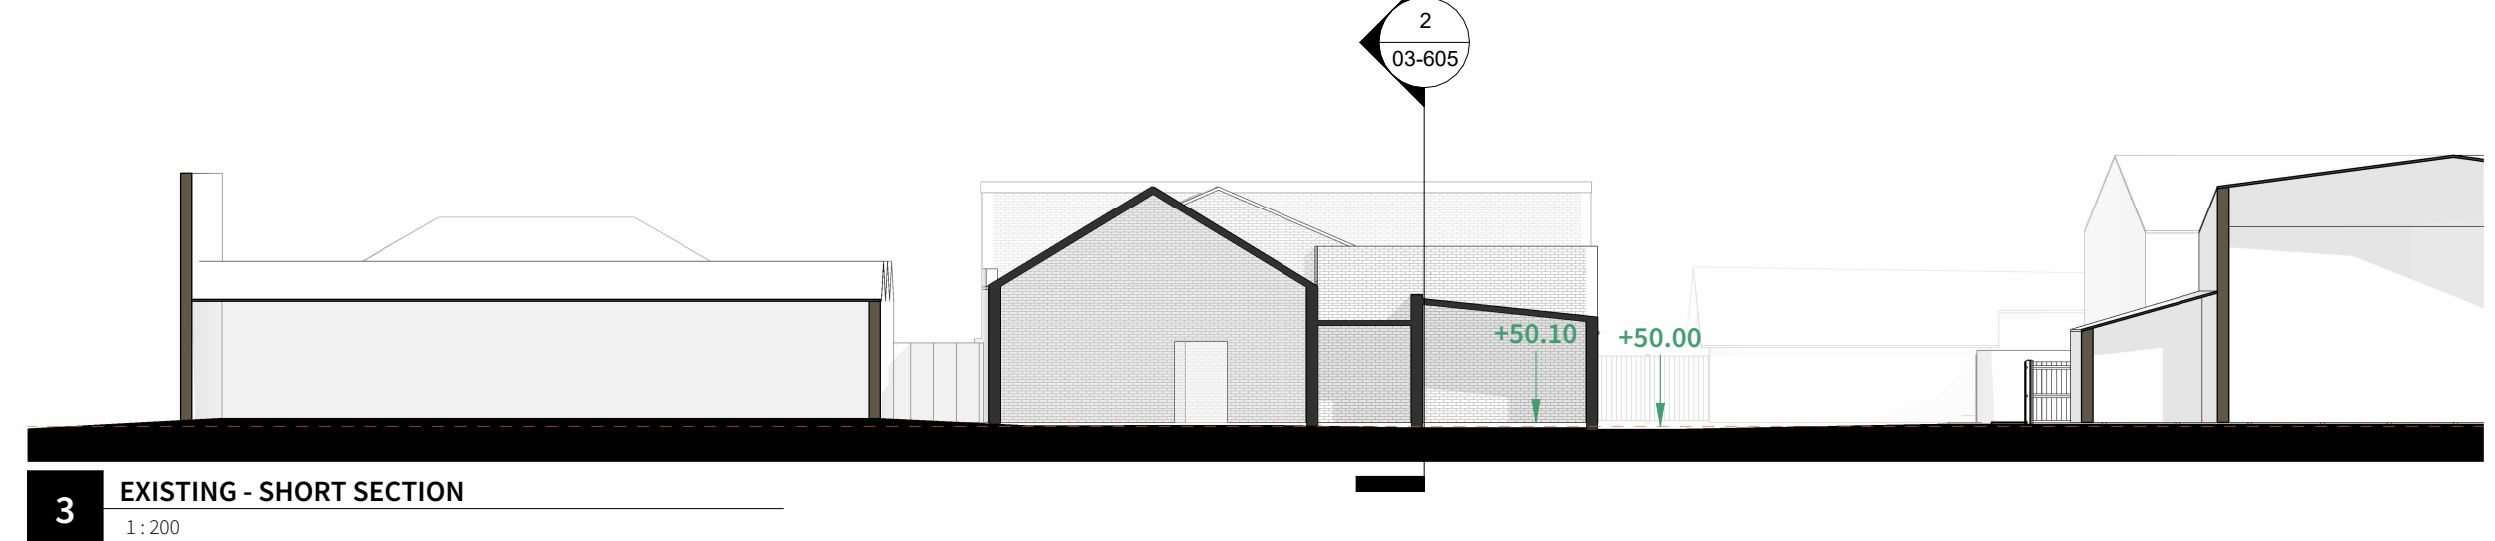


3 EXISTING - SHORT SECTION
1:200

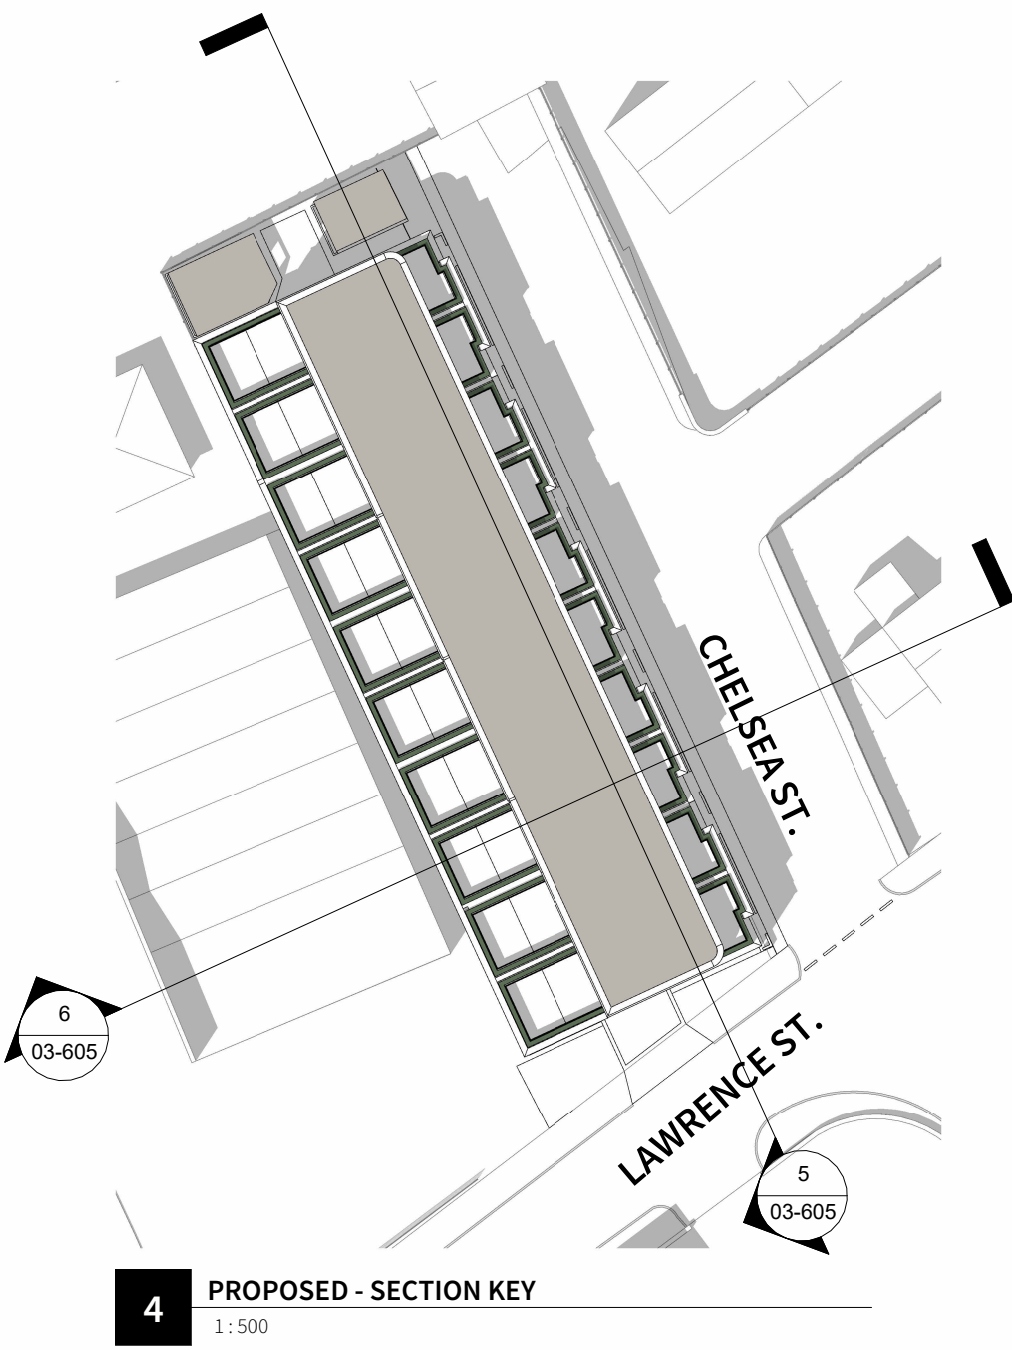

4 PROPOSED - SECTION KEY
1:500



5 PROPOSED - LONG SECTION
1:200

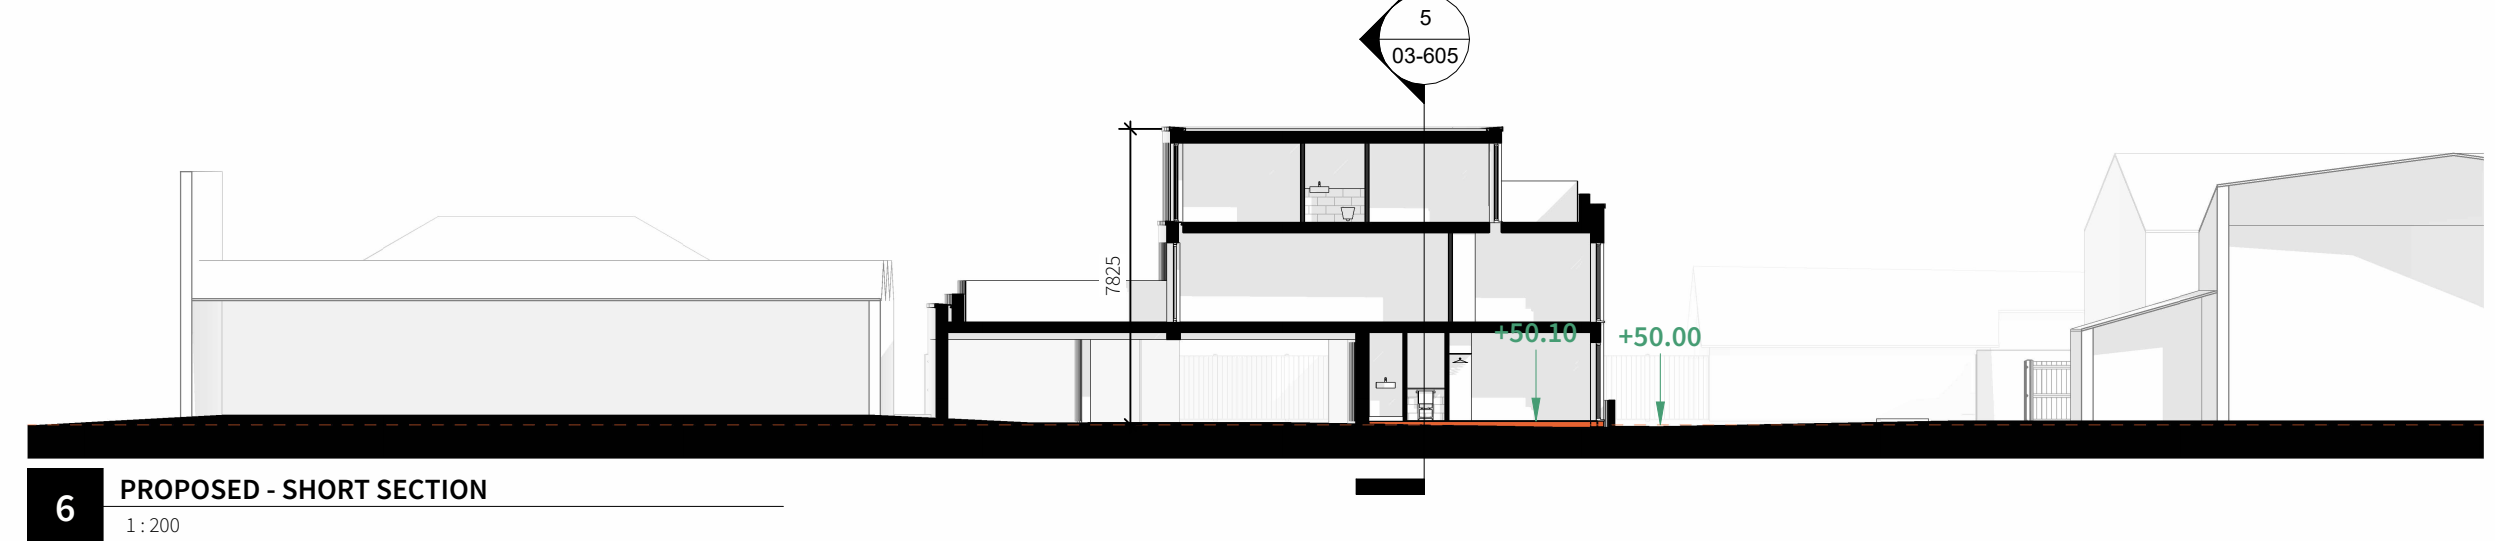

6 PROPOSED - SHORT SECTION
1:200

Four Architects Limited (11613893)
Note:
This drawing is copyright.
Do not scale dimensions from drawings.
All dimensions must be checked on site by
contractor or suitable qualified individual.
Contractor to report any discrepancies, errors
or omissions prior to commencing work.

Notes:

Project Title:
PROPOSED RESIDENTIAL SCHEME

Location:
LAWRENCE ST / CHELSEA ST | BURY

Drawing title:
EXISTING AND PROPOSED - SITE SECTIONS

Status:
PLANNING

Scale:
As indicated

Job Number:
23-028

Drawing Number:
FA-DR-03-605

Date:
FEB' 24

Revision:
P1

F

Four
Architects
113 Portland Street, Manchester, M1 6DW
Tel. 01614707969 Email. info@fourarchitects.co.uk