

F

Four
Architects

113 Portland Street, Manchester, M1 6DW
Tel. 01614707969 Email. info@fourarchitects.co.uk

Project Title:
PROPOSED RESIDENTIAL SCHEME

Location:
LAWRENCE ST / CHELSEA ST | BURY


Sheet Name:
PROPOSED - PARKING + CYCLE PROVISION PLAN

Status:
PLANNING

Date:
FEB' 24

Job Number:
23-028

Sheet Number:
FA-DR-03-602

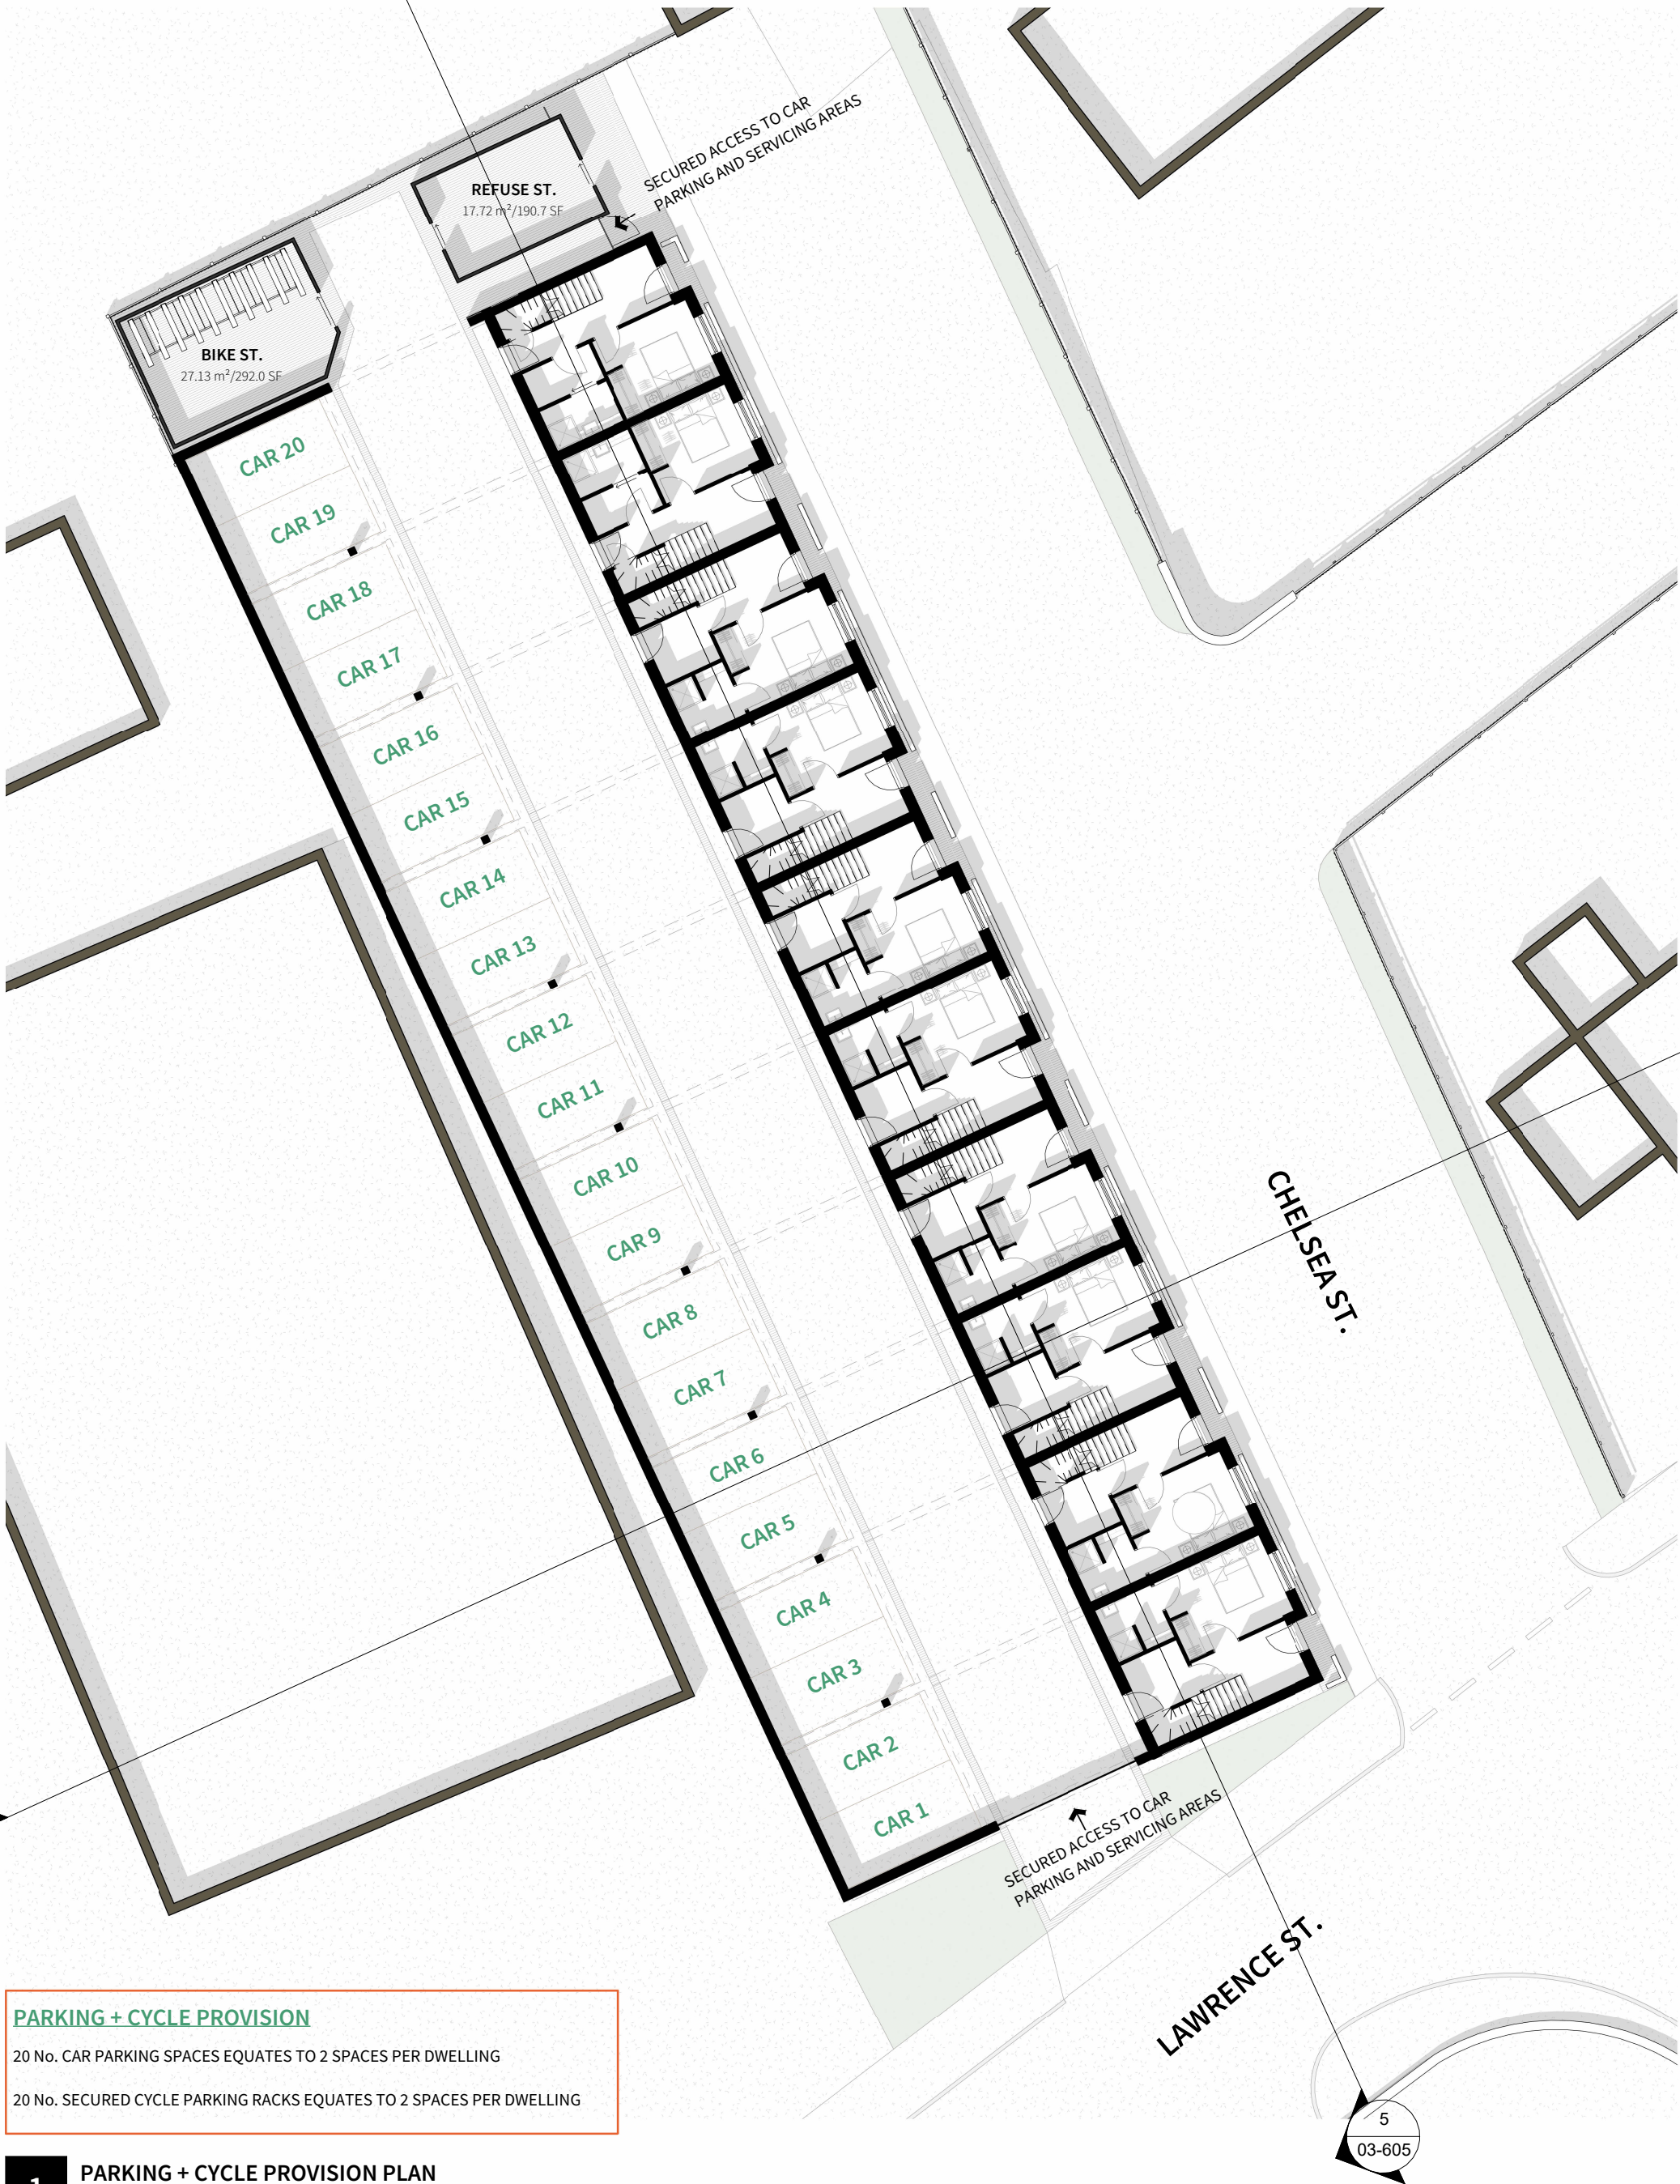

PARKING + CYCLE PROVISION

20 No. CAR PARKING SPACES EQUATES TO 2 SPACES PER DWELLING
20 No. SECURED CYCLE PARKING RACKS EQUATES TO 2 SPACES PER DWELLING