


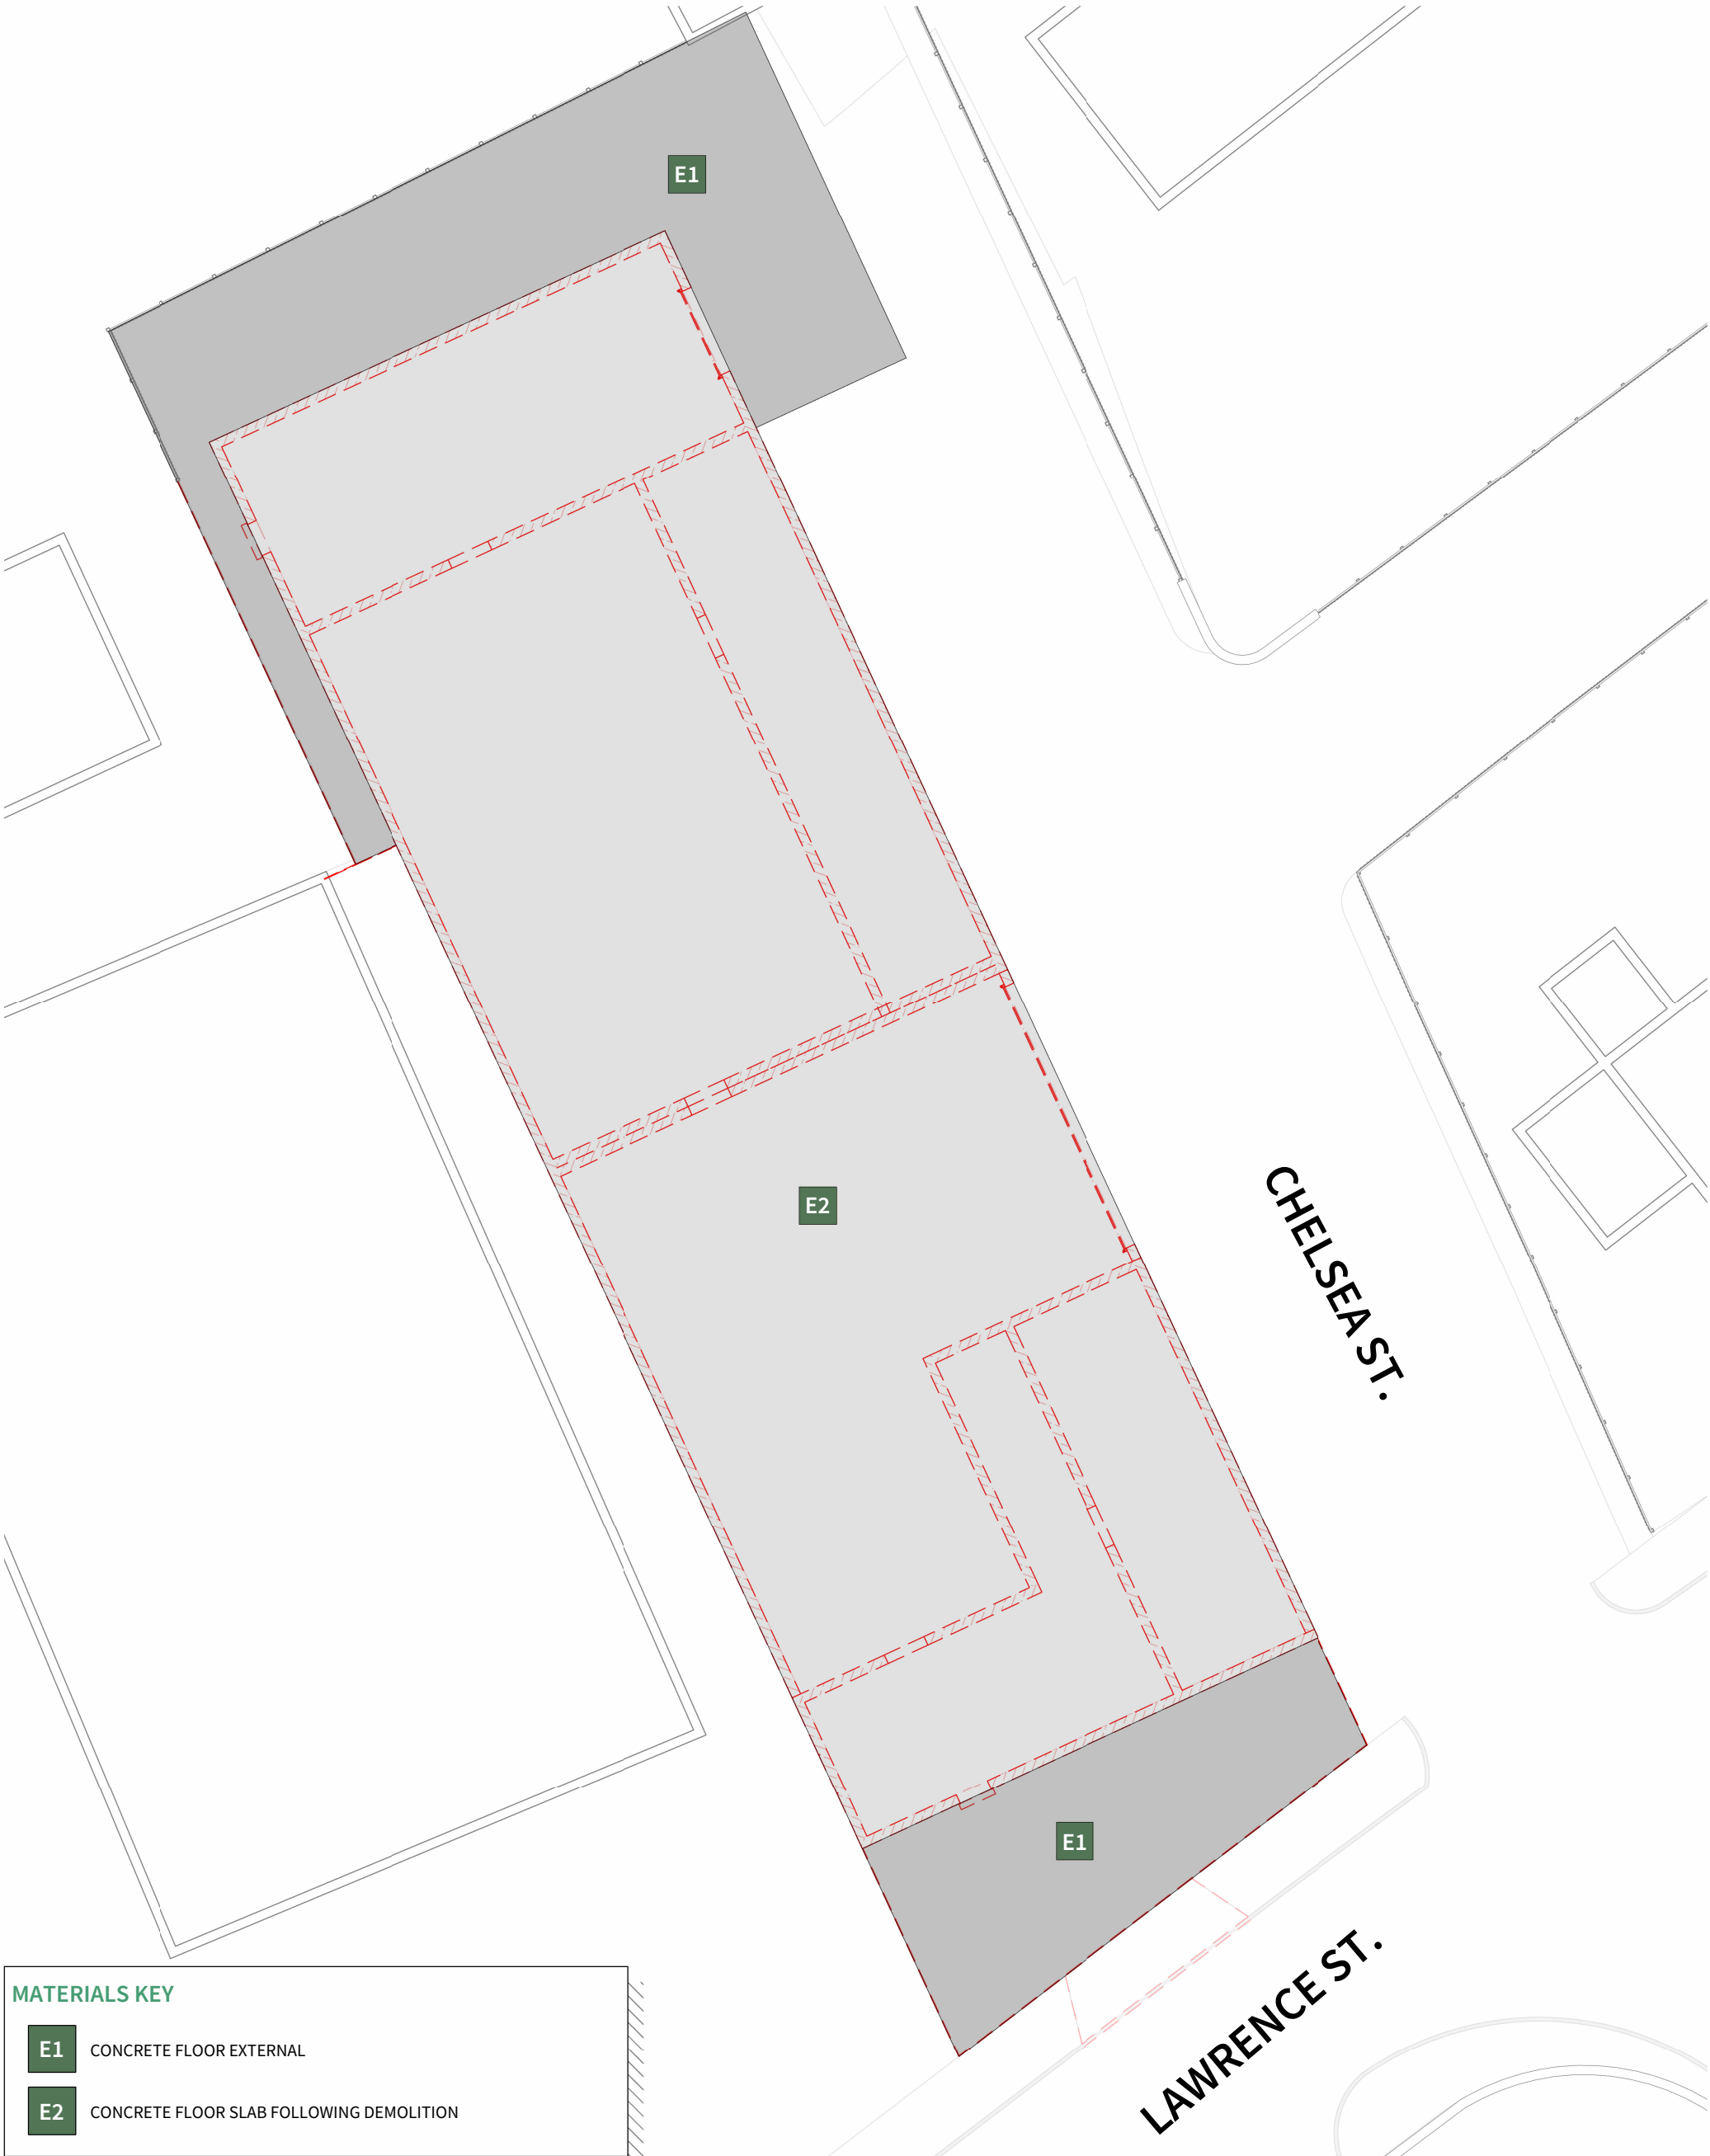

MATERIALS KEY

- E1 CONCRETE FLOOR EXTERNAL
- E2 CONCRETE FLOOR SLAB FOLLOWING DEMOLITION