


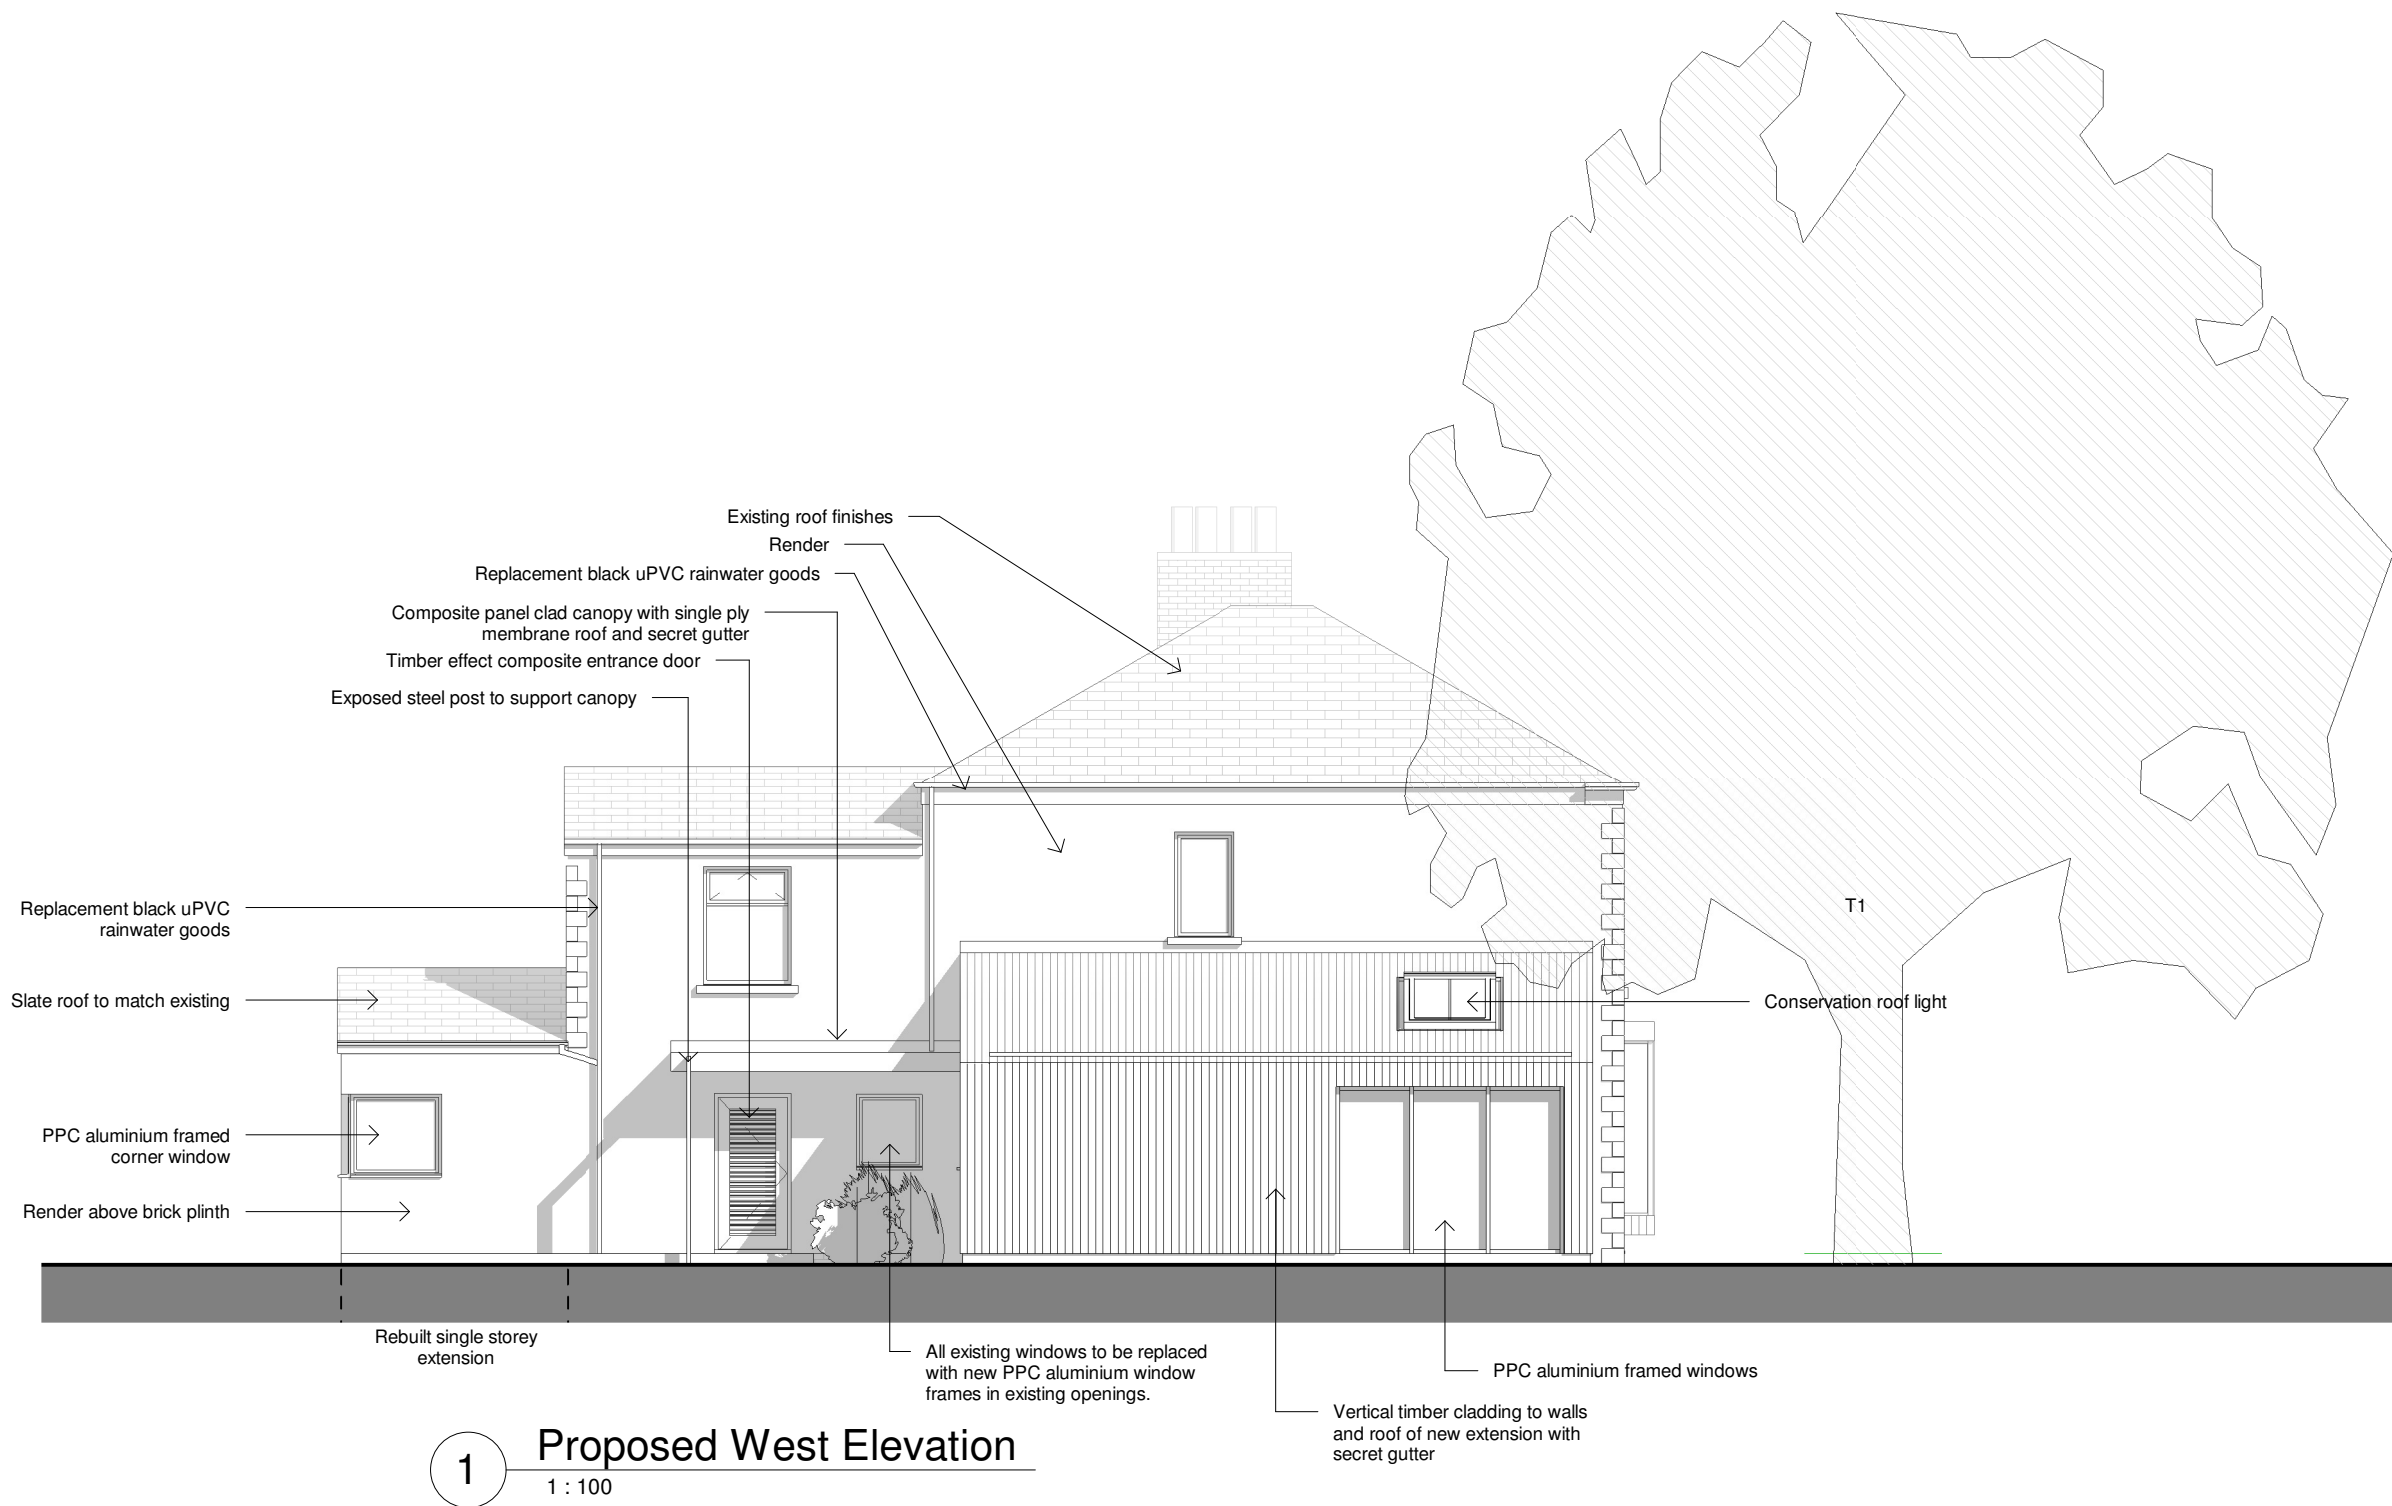

1 Proposed West Elevation
1 : 100

Rev:	Date:
1:100	1m 2m 3m 4m 5m 6m 7m

13 Bradford Terrace

Bury
BL9 0TT

for
Mr & Mrs Kyte

2007
Proposed West Elevation

1 : 100@ A3

31/08/20

PLANNING