
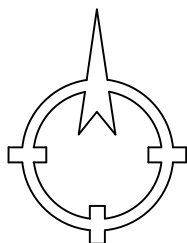


Holcombe

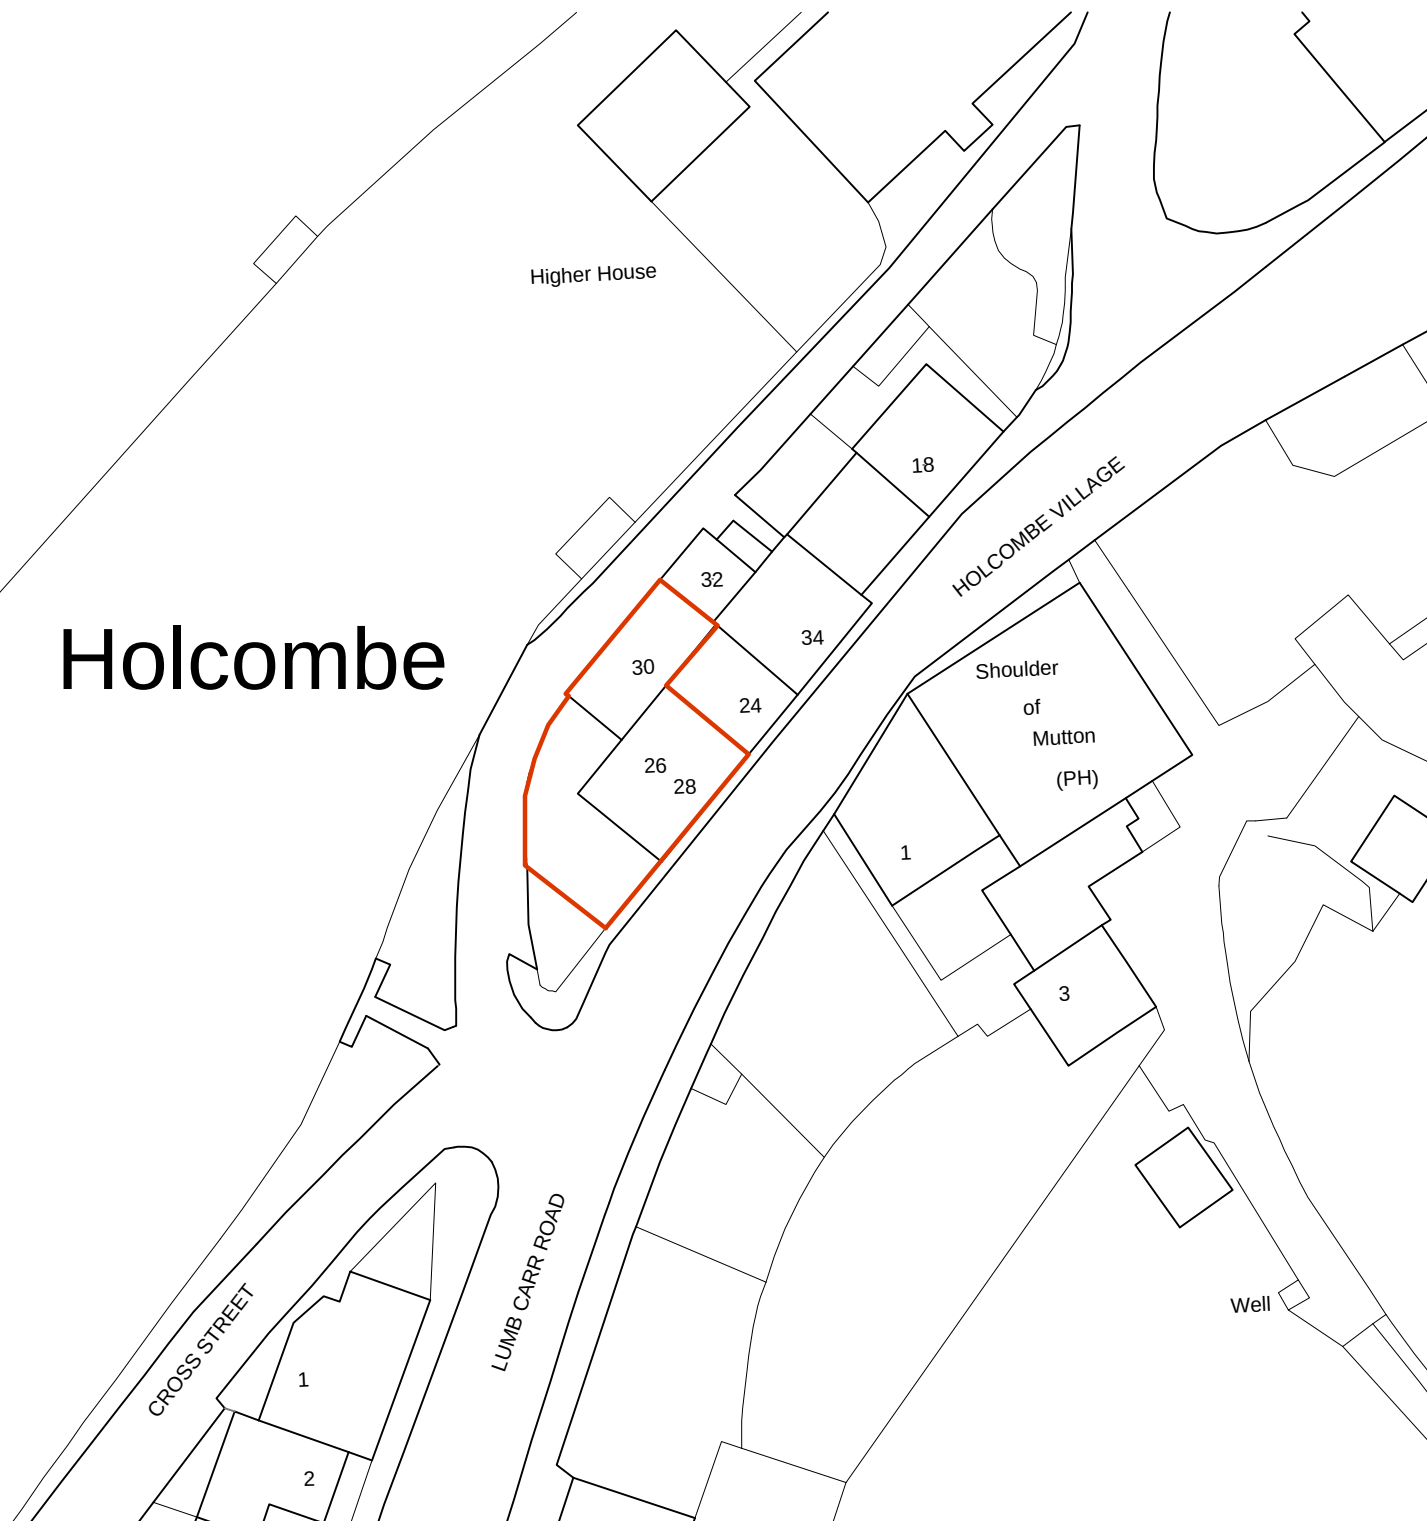

JOHN HOLT ARCHITECTS LTD

SITE LOCATION PLAN

26 - 30 Holcombe Village

SCALE: 1:500

19-572/01

CLIENT: Helen Hoath

3 MANCHESTER ROAD BURY LANCASHIRE BL9 0DR
TELEPHONE: 0161 764 8314 E-MAIL: mail@holtarchitects.co.uk

DO NOT SCALE DRAWING