



Notes:

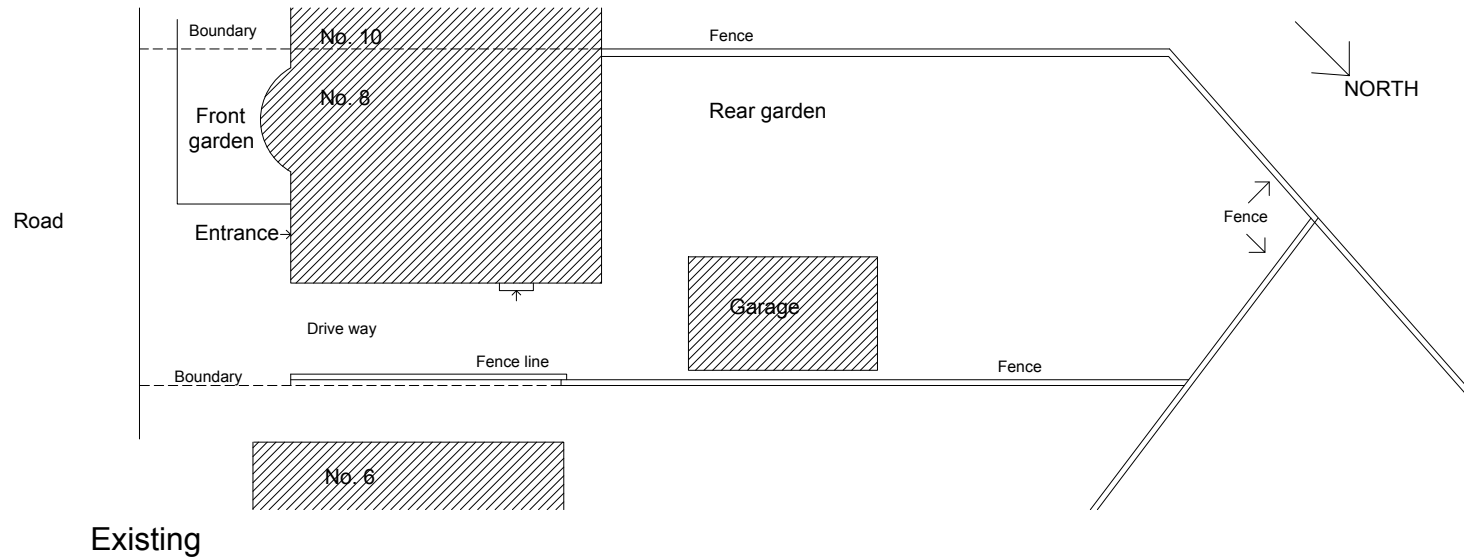

Existing

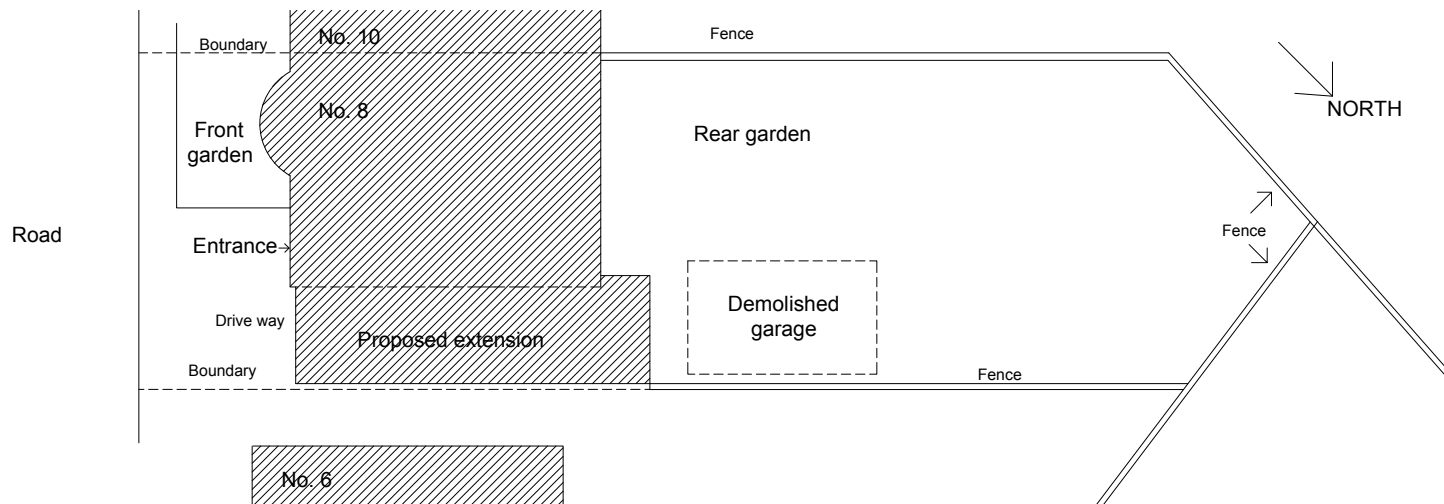

Proposed

ARCHITECT

R.T. Lucas

Raven House
113 Fairfield Street
Manchester
M12 6EL

Tel: 0161-2737771

PROJECT

8 Hopwood Close

DRAWING

Site Layout

DRAWING NO.

PL - 08

SCALE

1 :200 at A4

REVISION

-