





1 Proposed Front
1 : 100

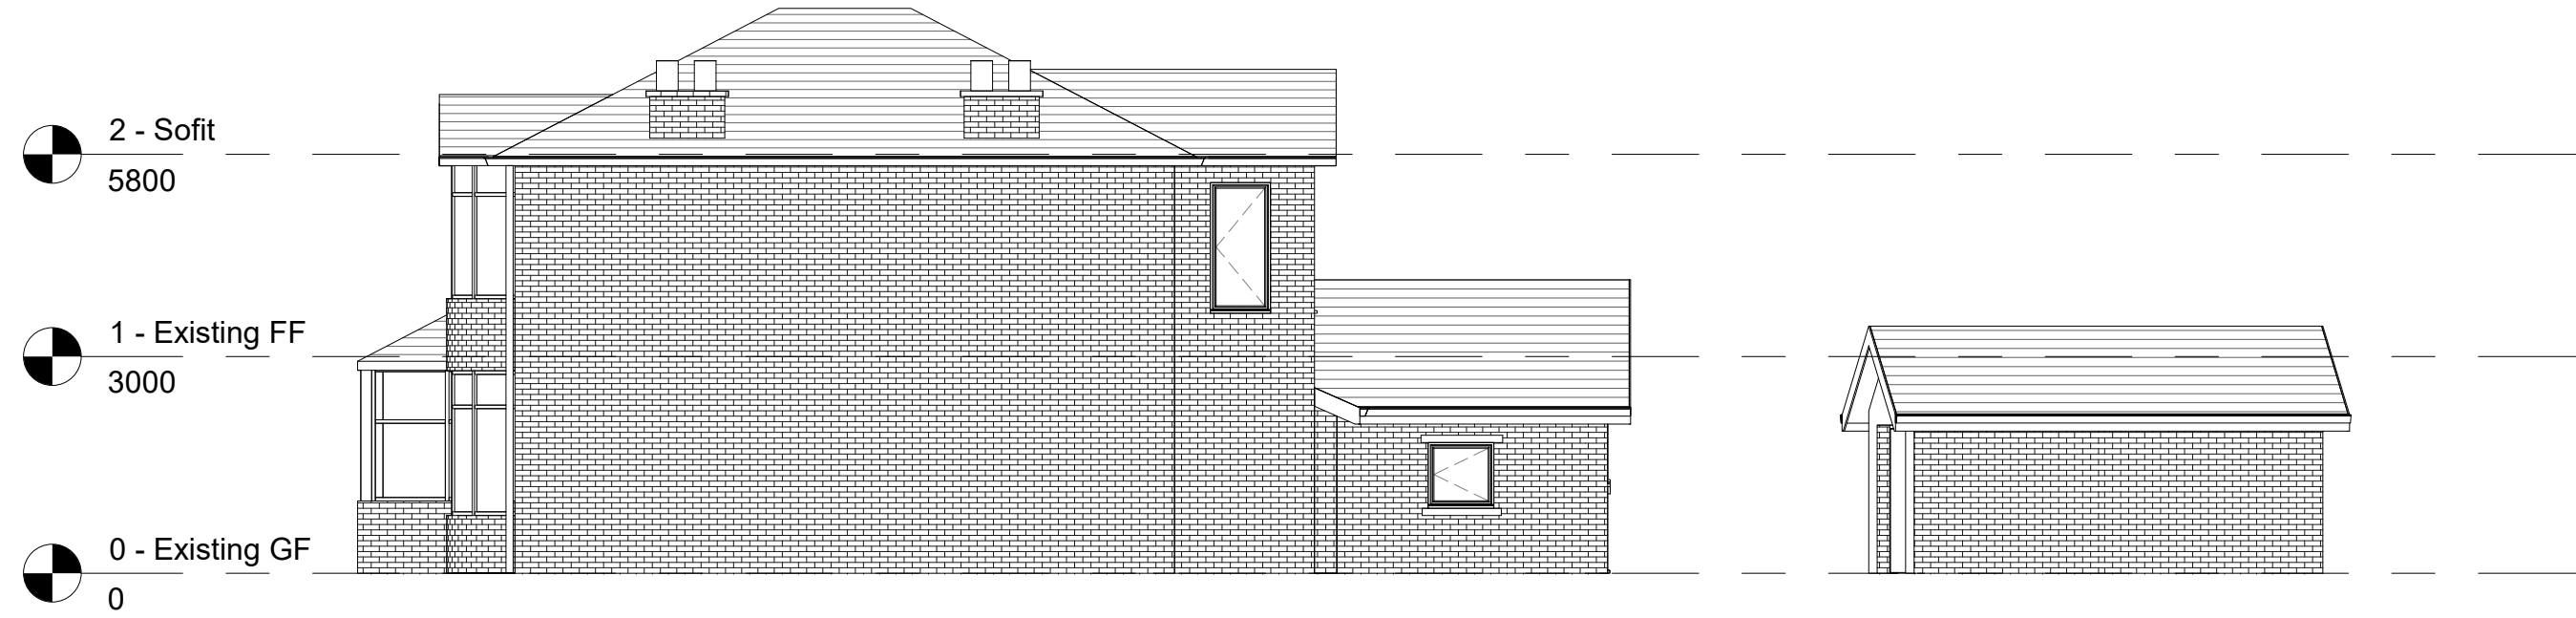

3 Proposed Side A
1 : 100



2 Proposed Rear
1 : 100

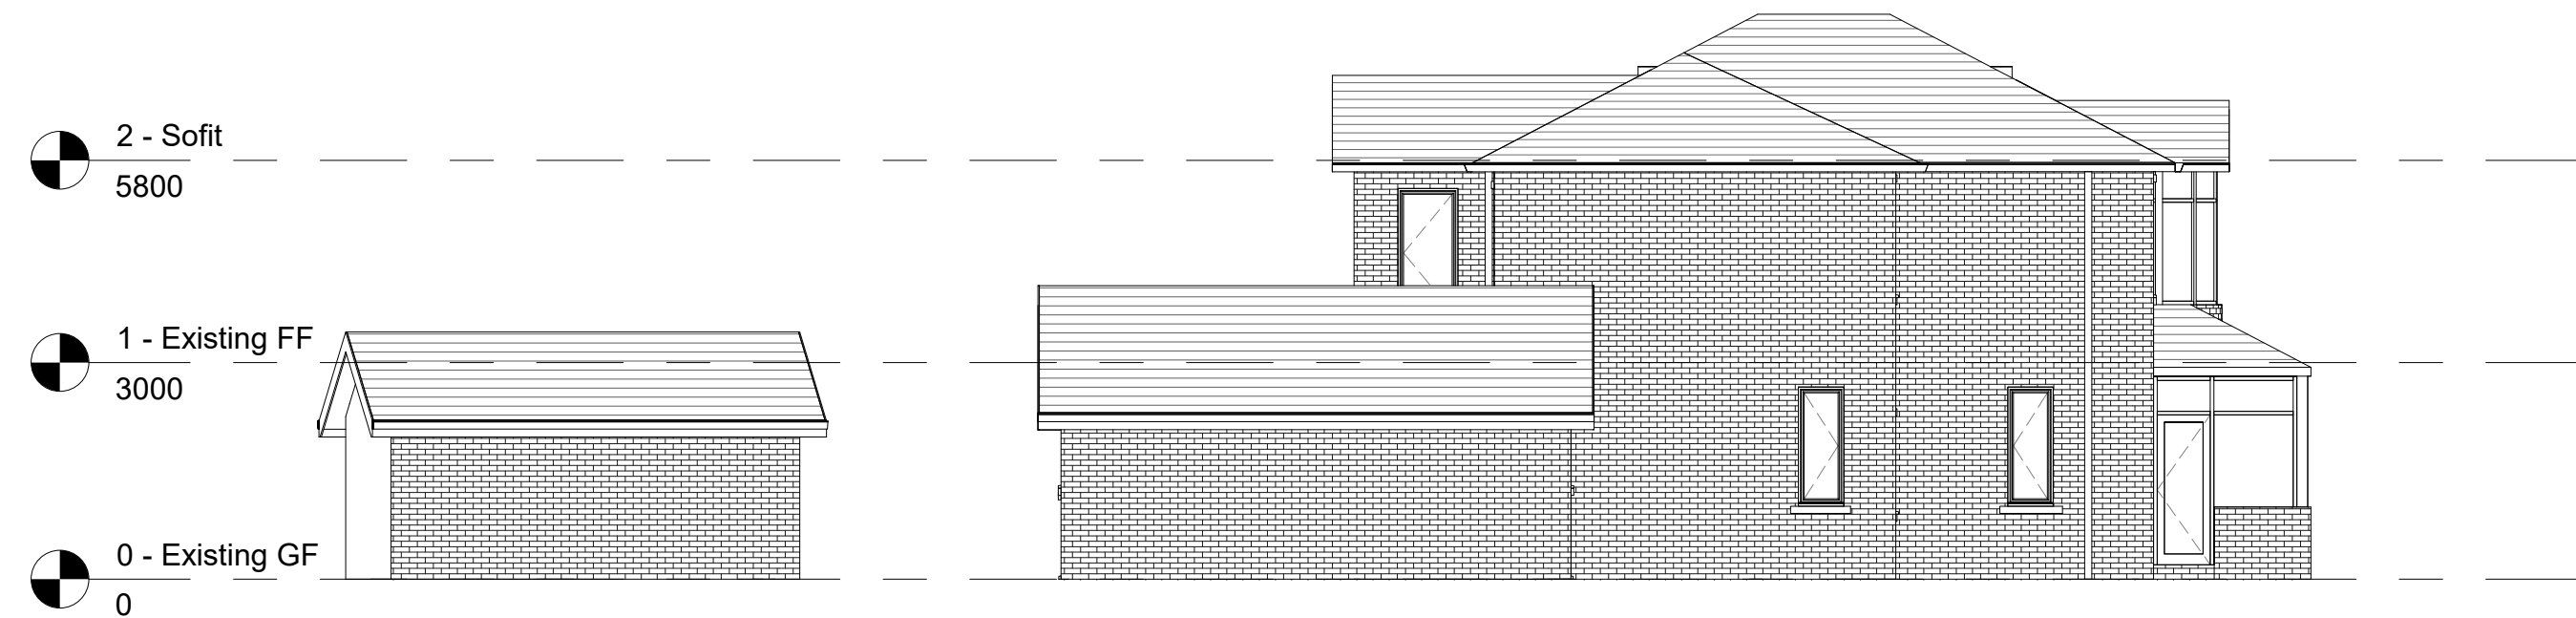

4 Proposed Side B
1 : 100

Rev	Description	Date
A	2nd Floor Extension Added	12/09/23

CODE	SUITABILITY DESCRIPTION
STATUS	PURPOSE OF ISSUE



www.autodesk.com/revit

PROJECT

10 Springside Drive

TITLE

Proposed Elevations

CLIENT

Mr & Mrs Leach

DRAWN BY

AC

CHECKED BY

SL

DATE

12/09/23

SCALE (@ A1)

1 : 100

PROJECT NUMBER

Project Number

DRAWING NUMBER

A102

REV

A