


Scale 1:100

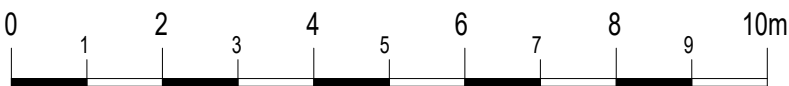

school
field

timber canopy / decking

reading bus position

Bury West &
Norths Children's
Centre Hub

hard
play
area

Main entrance

car park

REV	DESCRIPTION	DATE
-----	-------------	------

tender issue

This design/document has been prepared by Bury MBC Architectural Services. It should not, without prior permission, be used for any use other than the use originally intended.

Department Of
Operations
Architectural Services

Bury
COUNCIL

Room 7, Bury Town Hall,
Knowsley Street, Bury, Lancs BL9 0SW

Bury | Prestwich | Radcliffe | Ramsbottom | Tottington | Whitefield

PROJECT TITLE:
Woodbank Primary School
Brandlesholme Road, Bury. BL8 1AX
New SEN Modular Building & Works

DRAWING TITLE:
Existing Layout Plan

DRAWN BY:	RV-M	DATE:	01/23	ISSUE NUMBER:
-----------	------	-------	-------	---------------

CHECKED BY:	NB	DATE:	01/23	DATE OF ISSUE:
-------------	----	-------	-------	----------------

SCALE:	1:100 @ A1
--------	------------

DRAWING NUMBER:

E 22308 A 02

DEPT	CODE	DRAWING REF.	REV
------	------	--------------	-----