


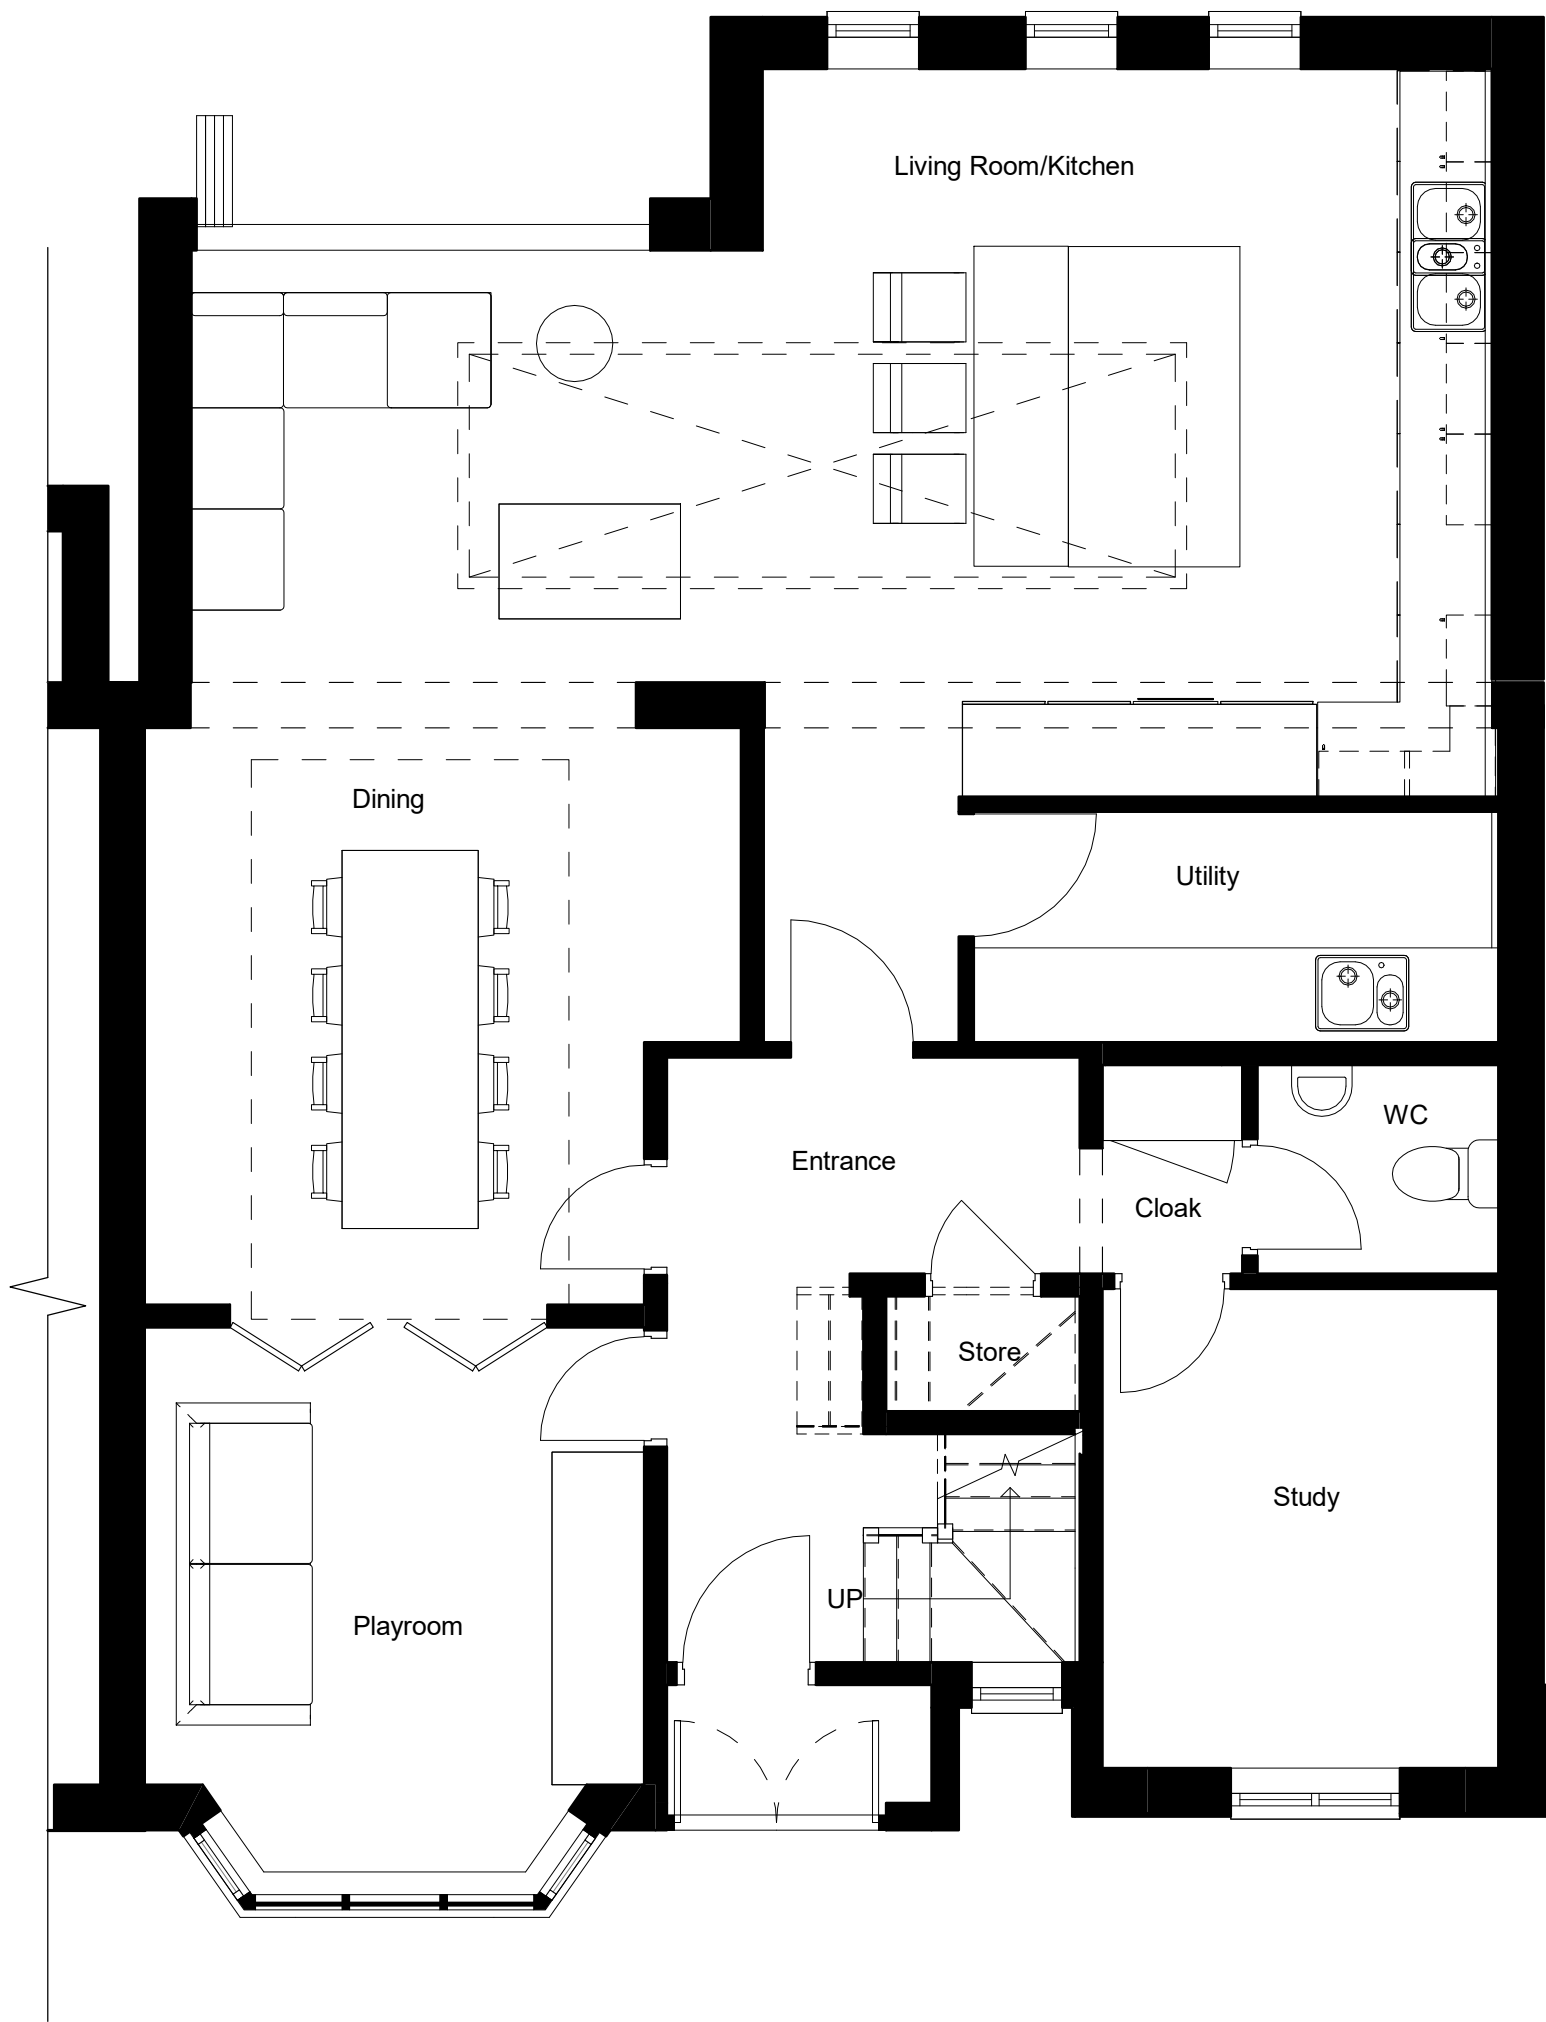

1. Level 0 GA Proposed

1:50



2. 3D View - Rear



3. Front - GA Proposed

1:100



4. Left Side - GA Proposed

1:100





6. Right Side - GA Proposed

1:100



5. Rear - GA Proposed

1:100

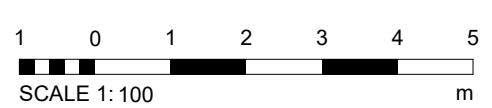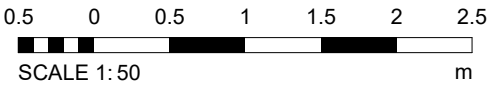

DURBAN
design studio

Manchester
https://durban.design.co.uk/
07788801143
8 Park Lane
Whitefield
M45 7PB

PROJECT
16 Silverdale Avenue

PROJECT
16 Silverdale Avenue

TITLE
Proposed GA Plans and Elevations

SCALE
As indicated@A2

DRAWING No.
004

PROJECT No.
DDS2208

REV.
14/09/2023 11:17:04

STATUS
PLANNING

© COPYRIGHT - ALL RIGHTS RESERVED. THIS DRAWING MUST NOT BE REPRODUCED WITHOUT PERMISSION.
ALL DIMENSIONS RELATIVE TO THIS DRAWING TO BE CHECKED ON SITE. DESIGNER TO BE NOTIFIED OF ANY DISCREPANCIES. DESIGNER'S LEVELS MUST BE VERIFIED BEFORE WORK COMMENCES. THIS DRAWING MUST BE CHECKED AGAINST ANY OTHER STRUCTURAL/SPECIALIST DRAWINGS PROVIDED. THIS DRAWING MUST NOT BE USED FOR CONSTRUCTION UNLESS ISSUED FOR CONSTRUCTION. ALL DIMENSIONS ON THIS DRAWING ARE IN MILLIMETRES UNLESS OTHERWISE STATED.