



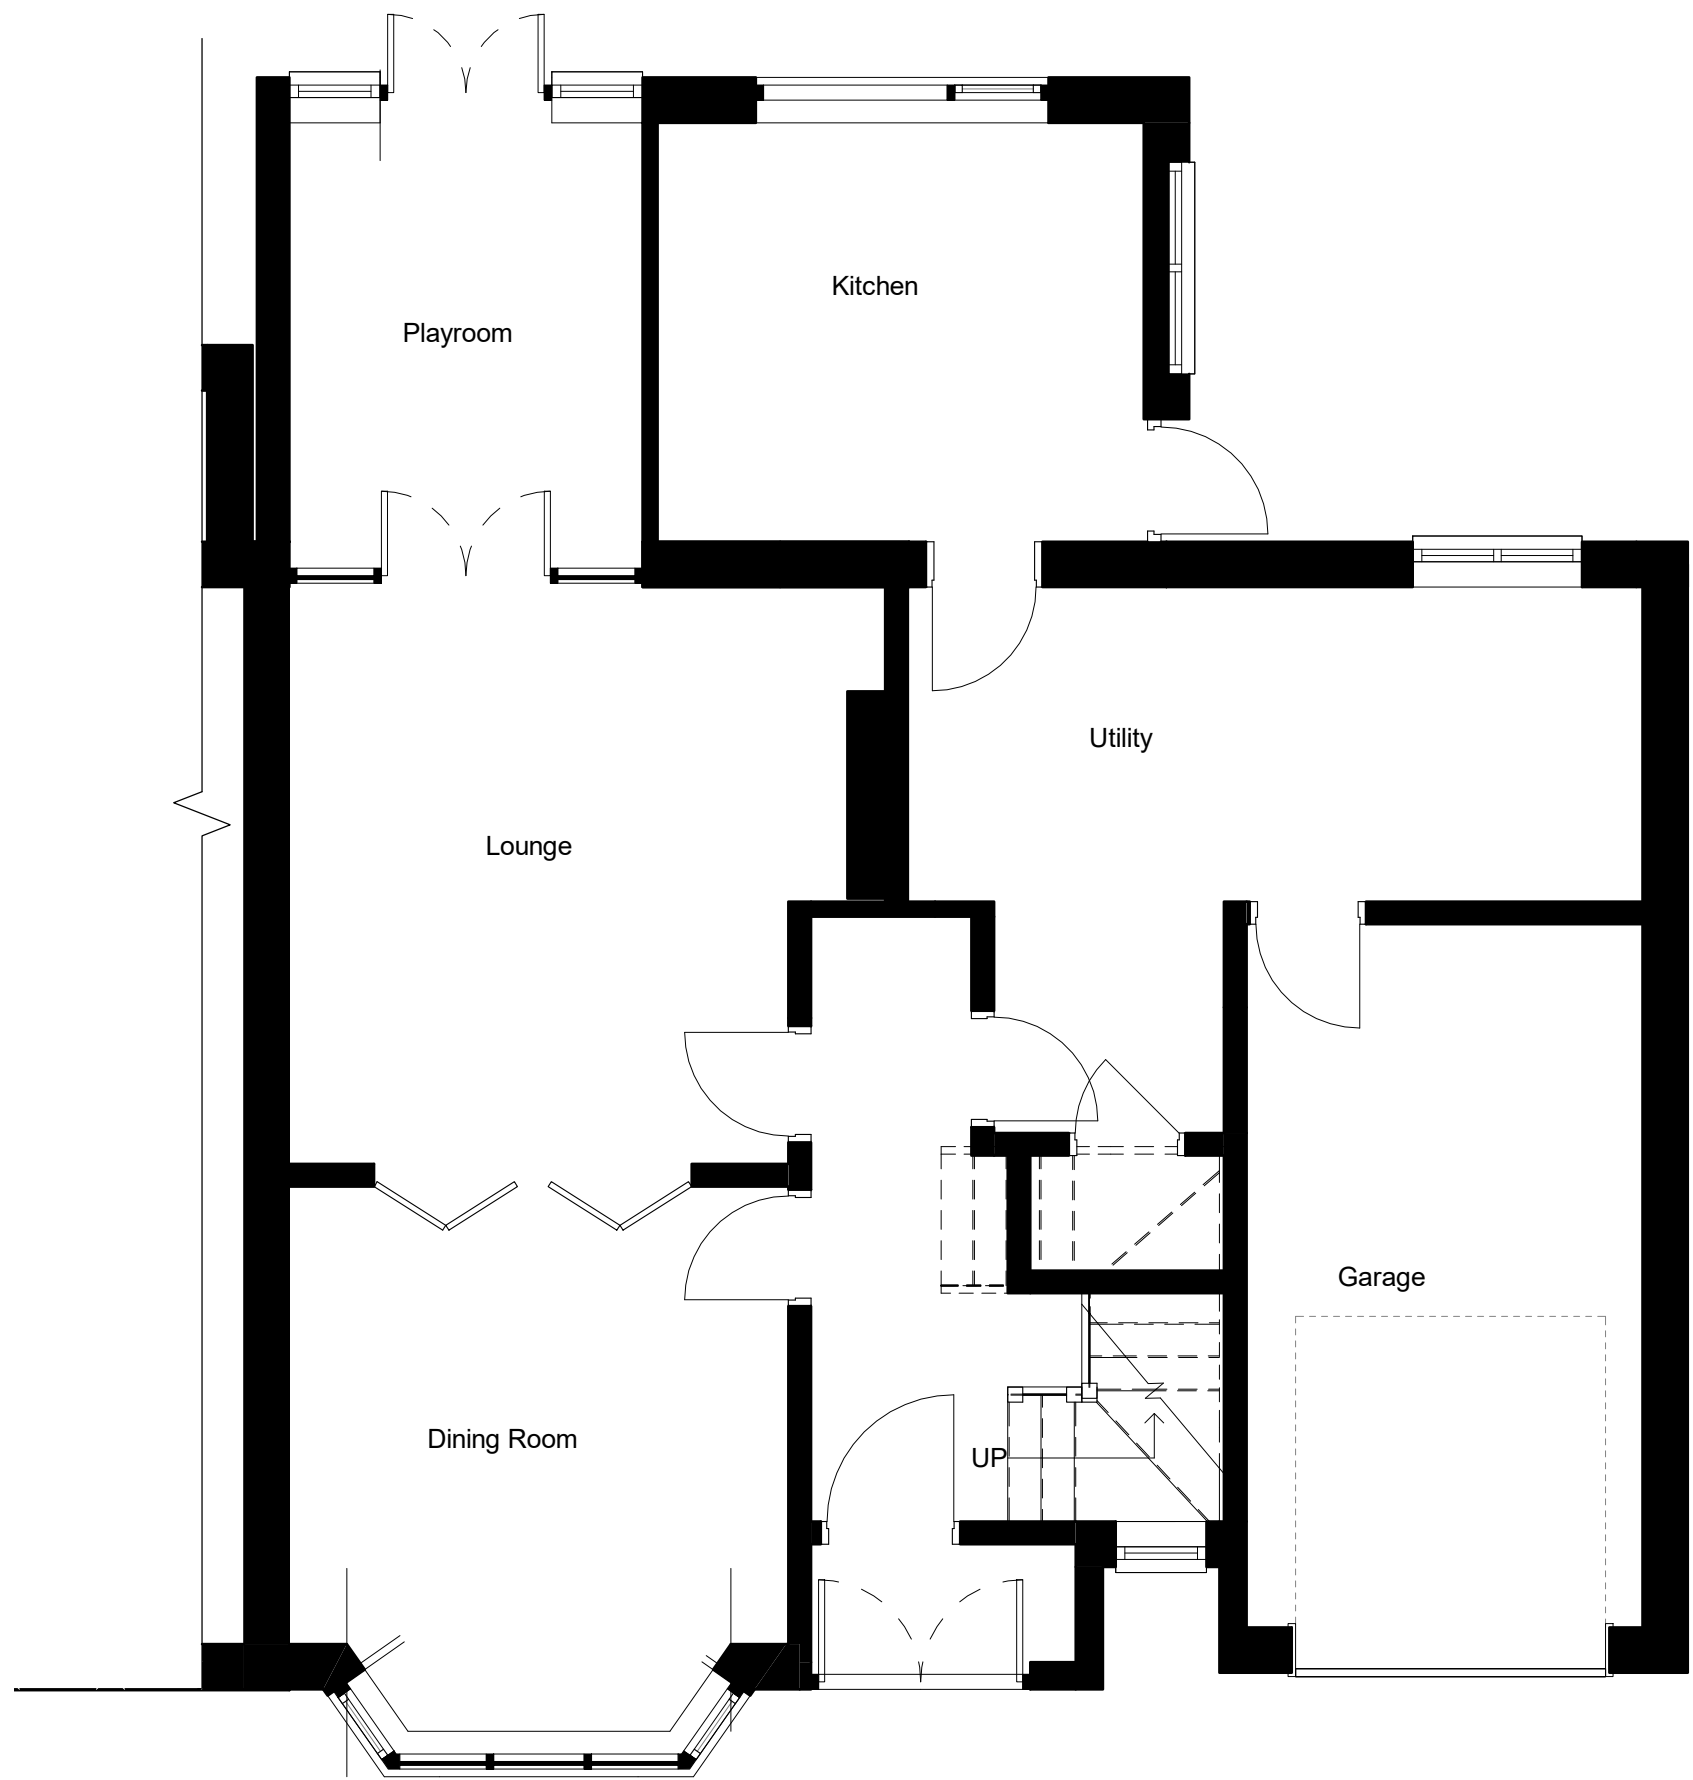

1. Level 0 - GA Existing
1 : 50



2. 3D - Existing

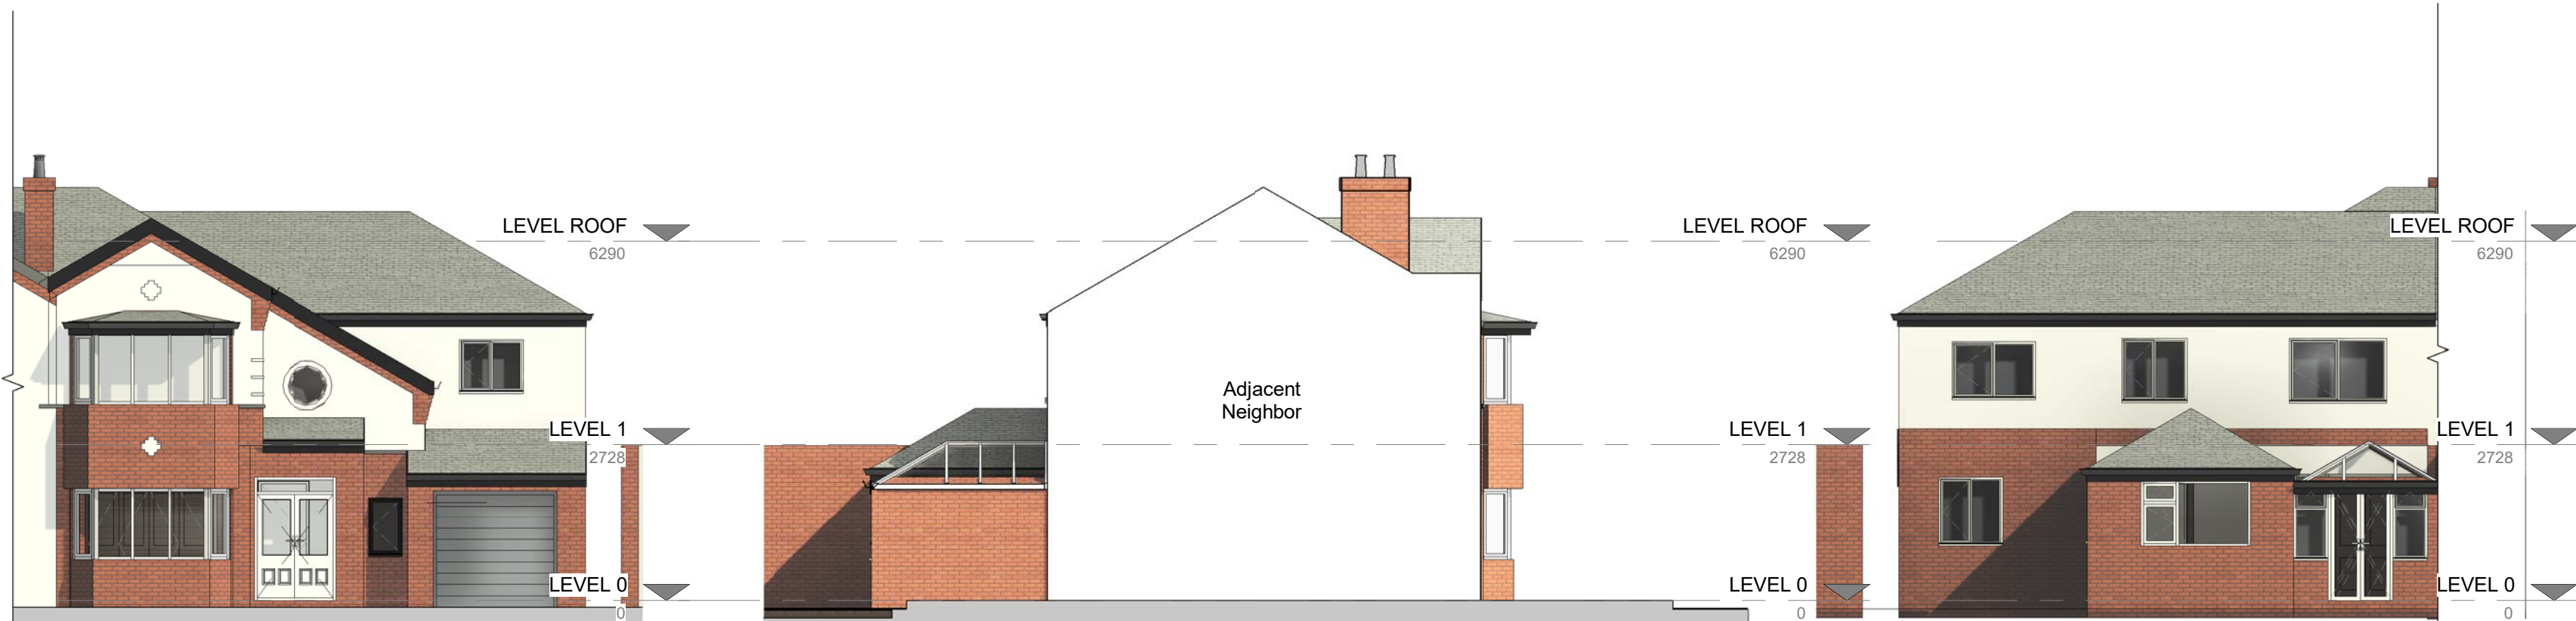


3. Front - Existing
1 : 100

4. Left Side - Existing
1 : 100

5. Rear - Existing
1 : 100



6. Right Side - Existing
1 : 100

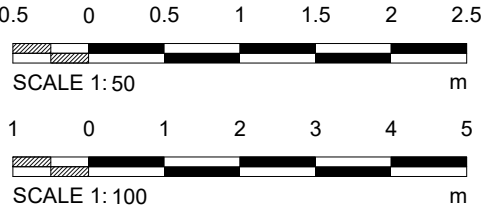

PROJECT	16 Silverdale Avenue		
PROJECT	16 Silverdale Avenue		
TITLE	Existing GA Plans and Elevations		
SCALE	As indicated@A2	DRAWING No.	003
PROJECT No.	DDS2208		
REV.			
DATE	11/05/2023 10:04:57	PLANNING	