


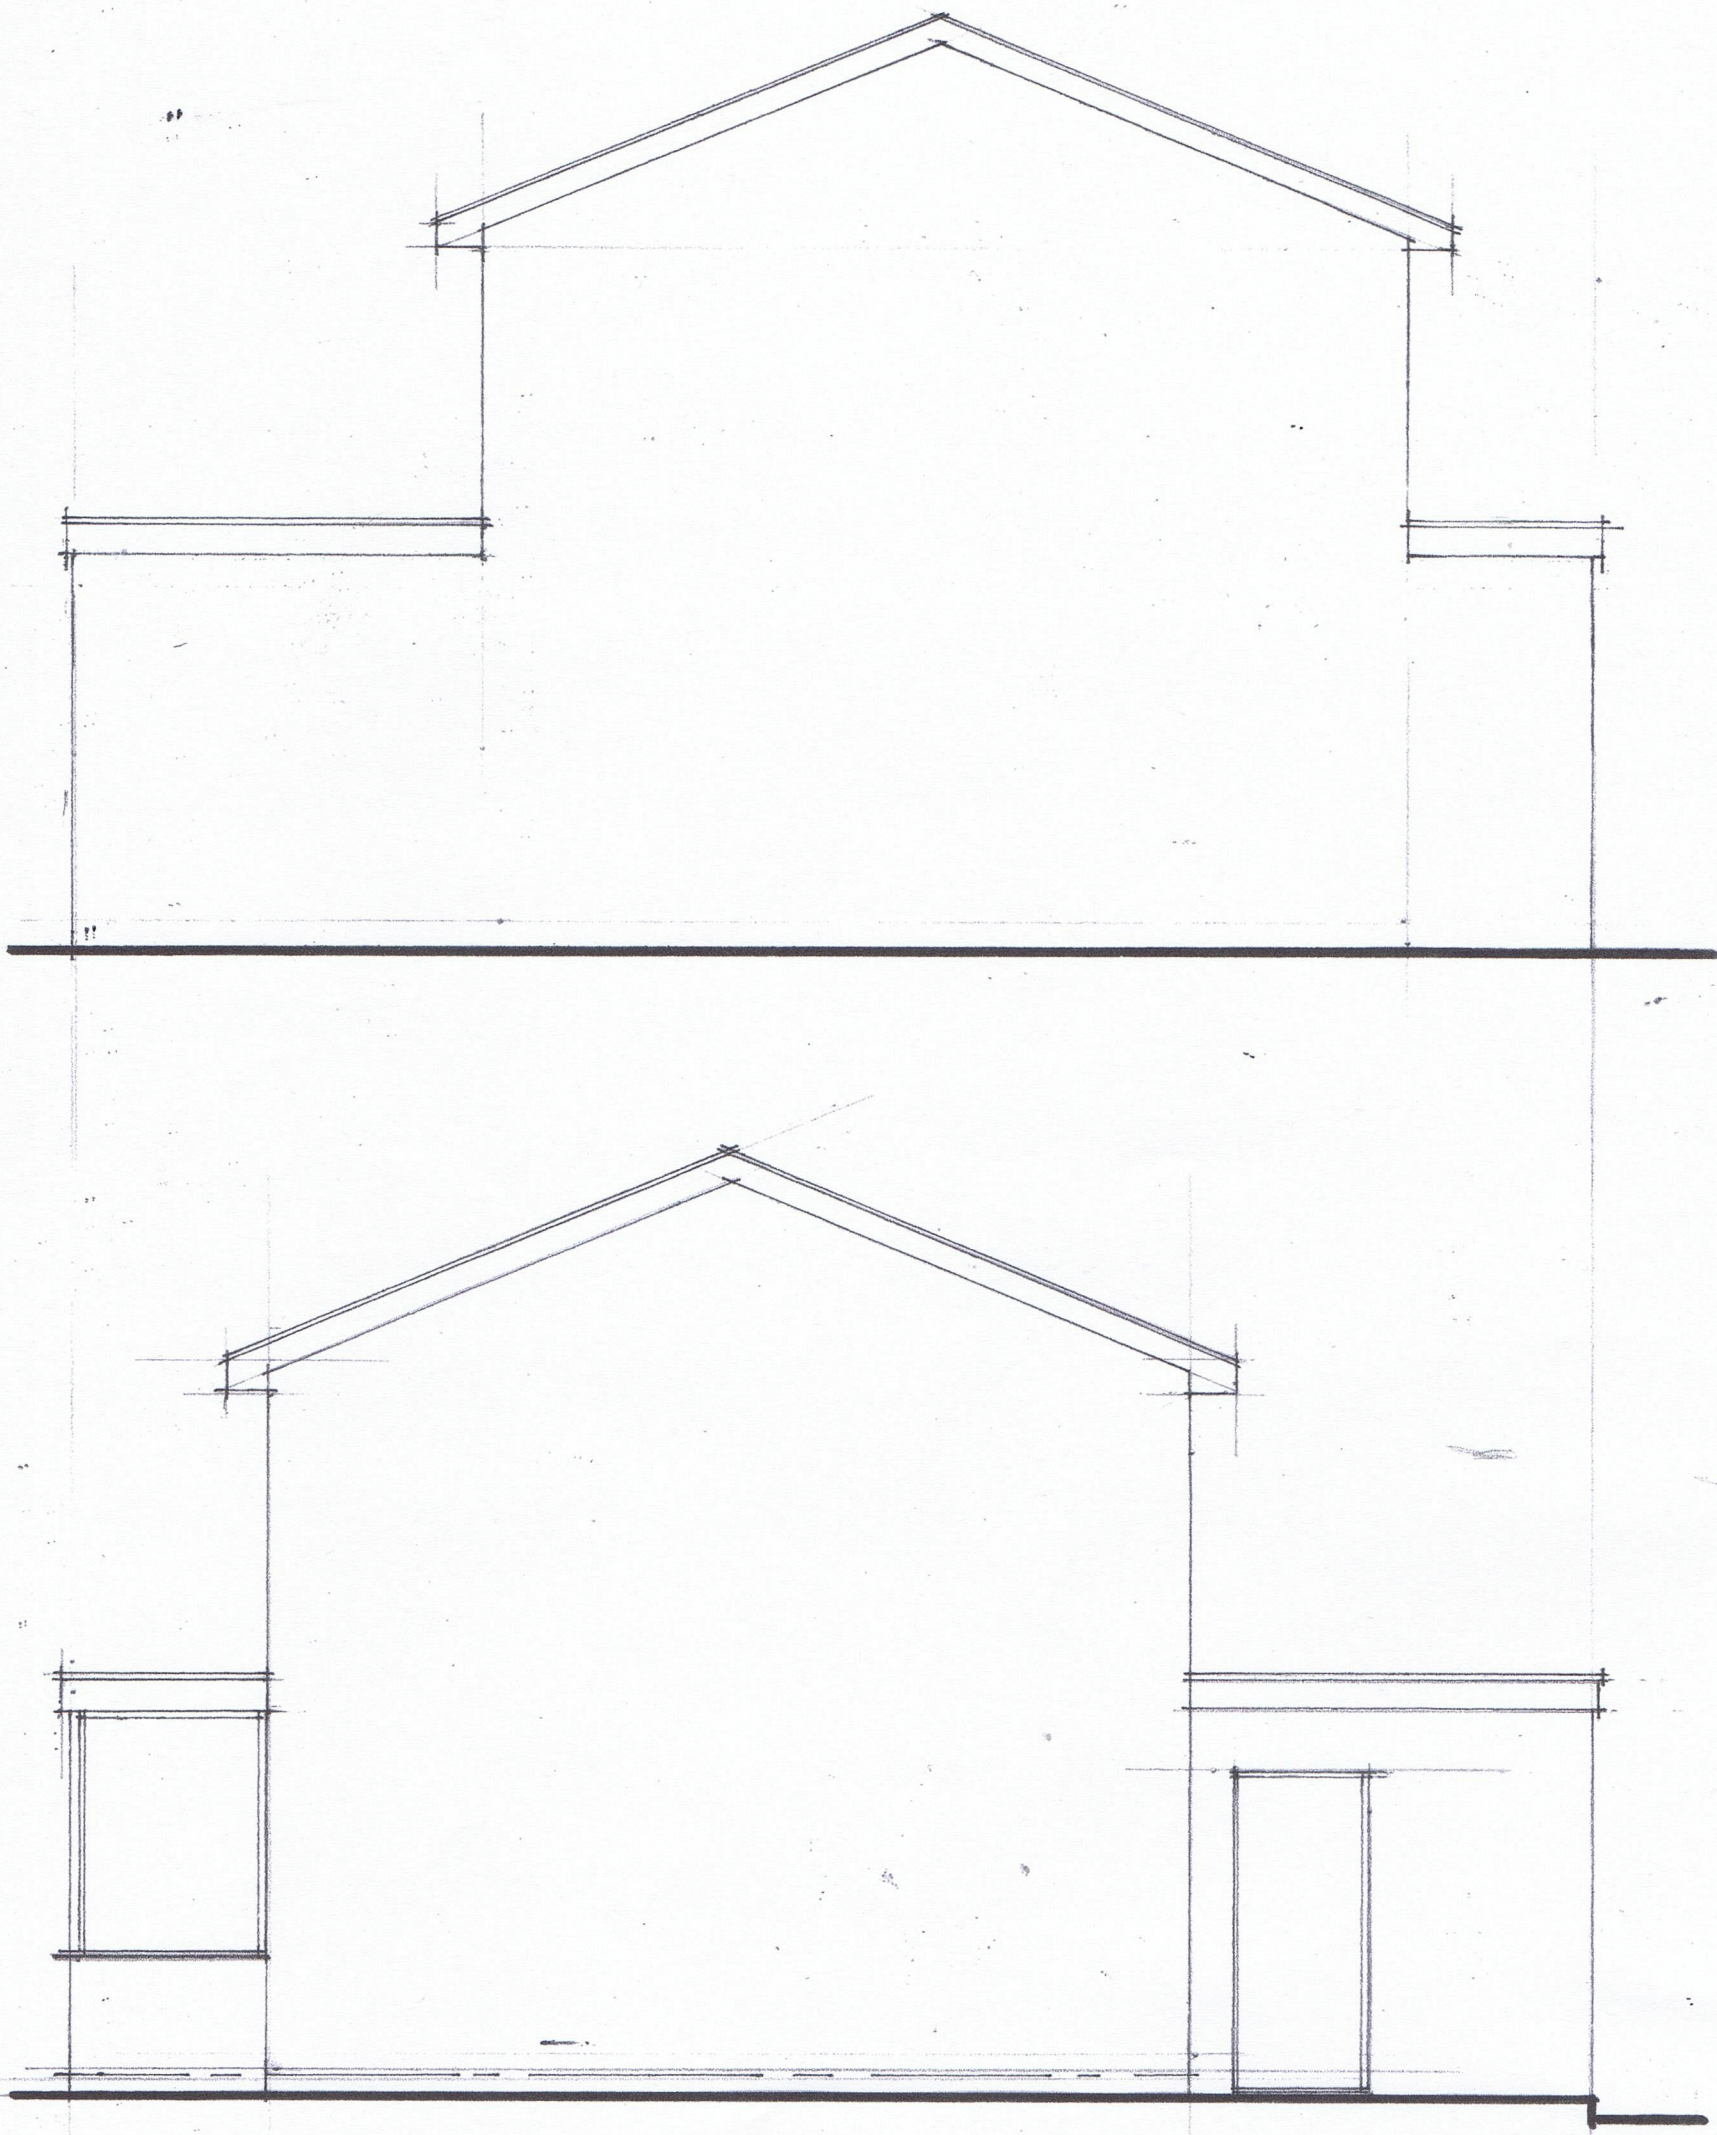

Scale 1:50

0

5

10

Scale: all dimensions in m unless otherwise stated

Existing Side Elevations
5 Bloomfield Drive
Unsworth BL9 8JX
Scale 1:50 @ A3
Dwg.556/PL 09

ACREMOSS DESIGNS

ARCHITECTURAL DESIGN, AND
DEVELOPMENT CONSULTANCY

13 MELLOR DRIVE
WORSLEY

MANCHESTER M28 7TU

TEL/FAX 0161 799 5133

MOBILE 07770 771404

E-mail acremoss.designs@btworld.com