


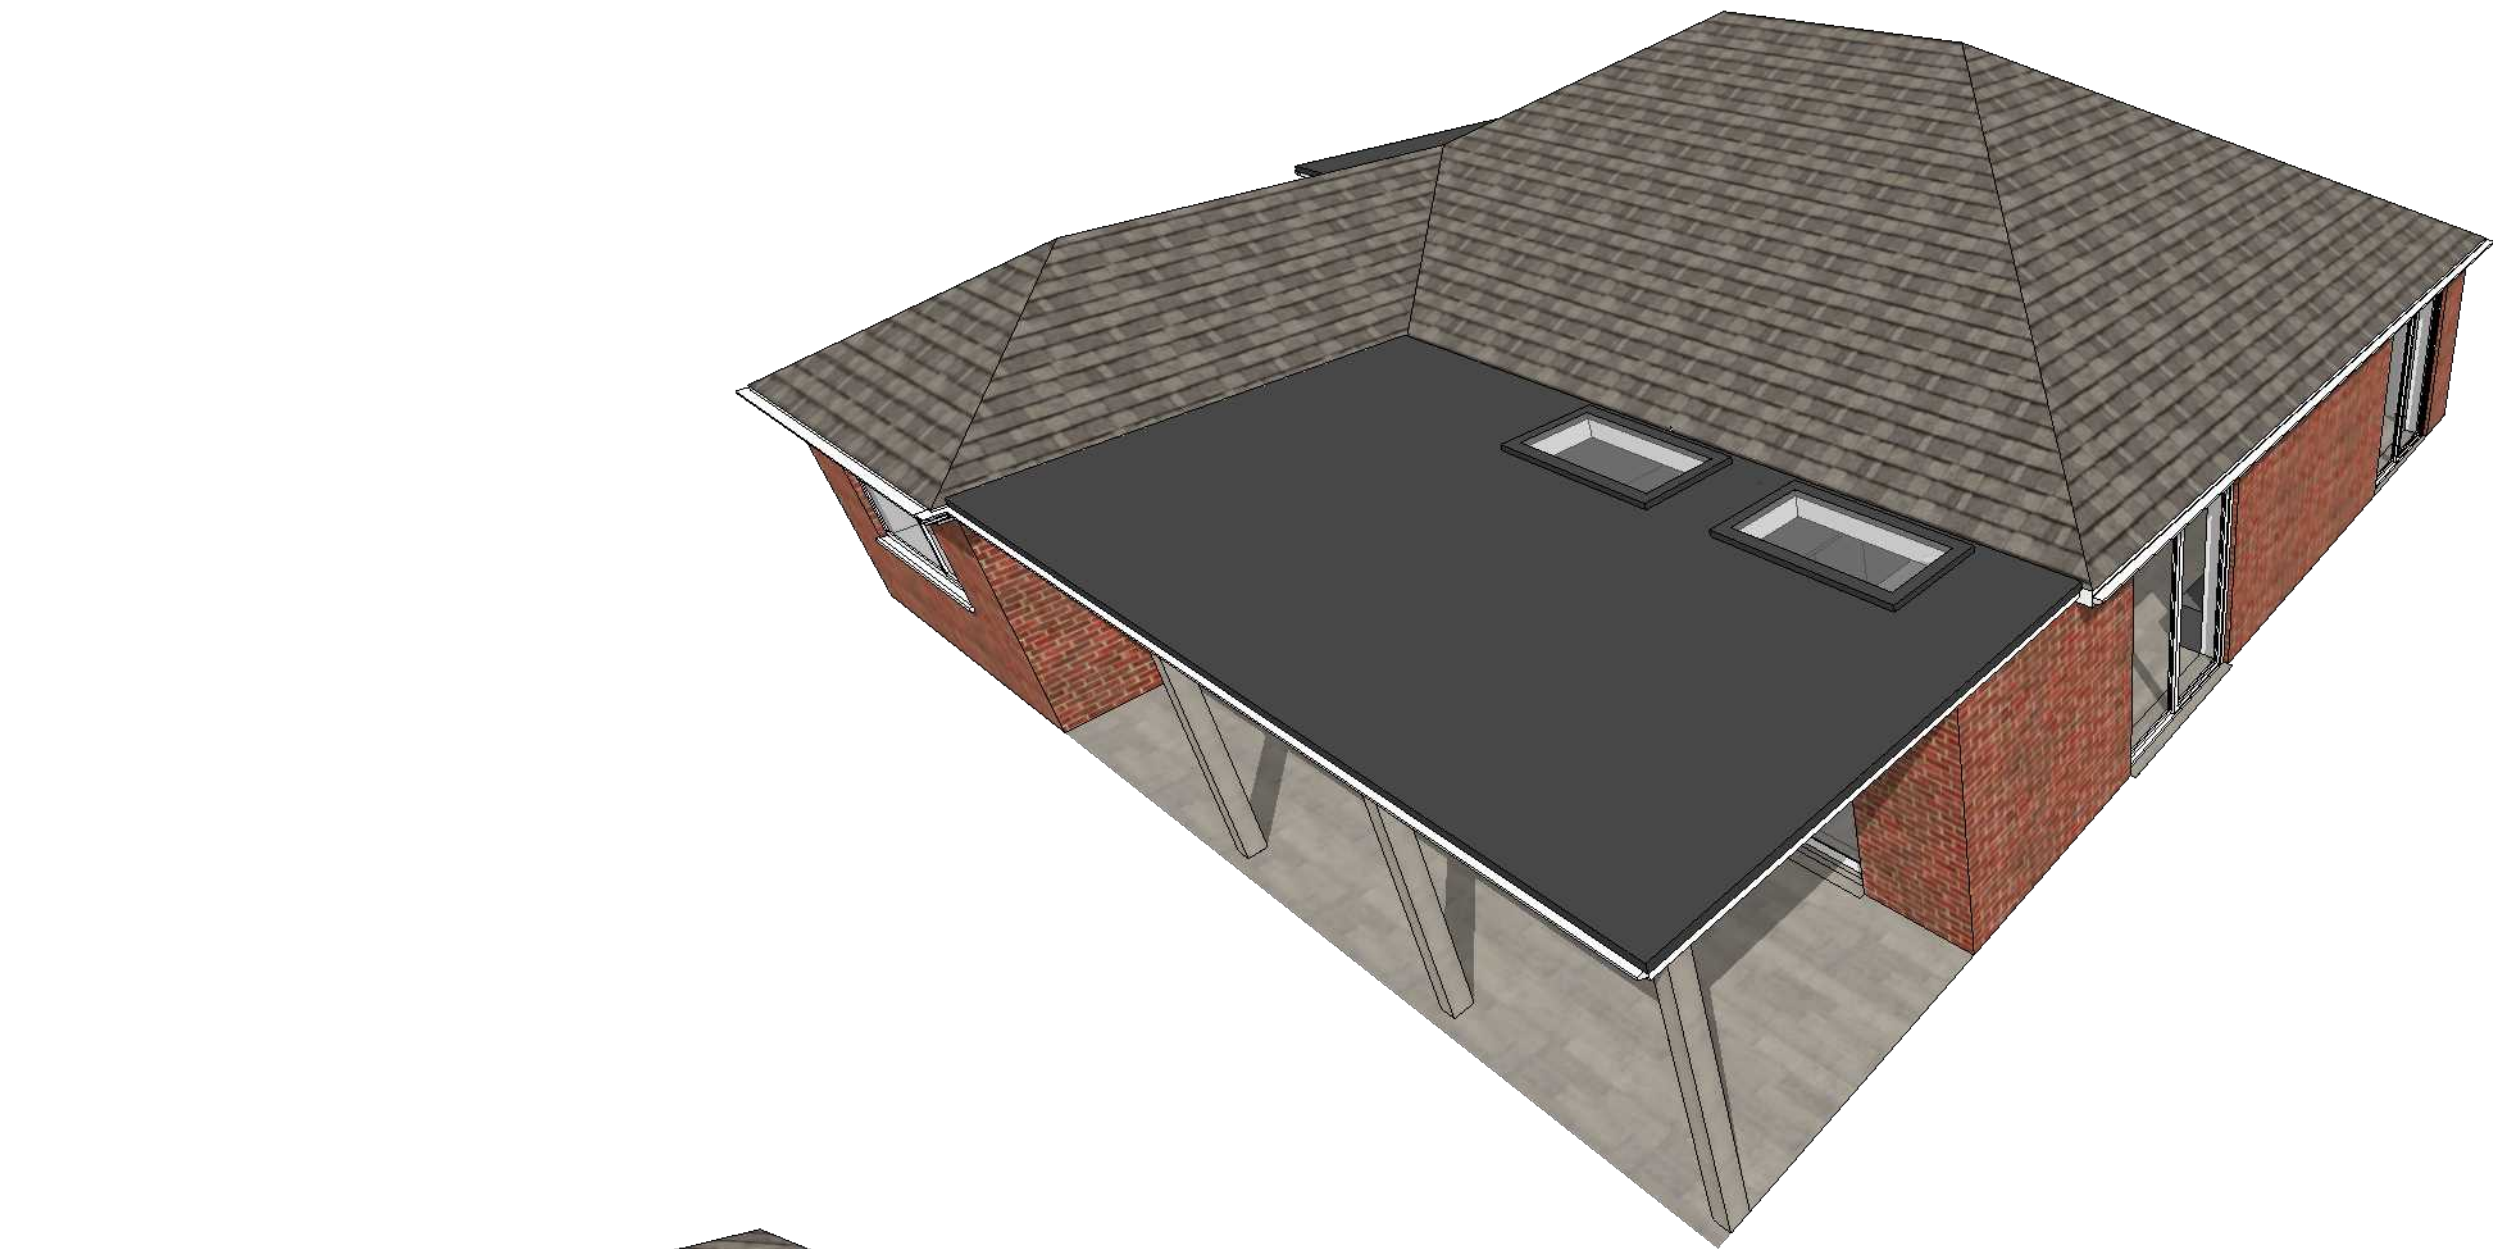

Views

 **Spazio Ltd**

1A Churchwood Road
M20 6TZ
Didsbury
Manchester
United Kingdom

Project:
12 FAIRHAVEN AVENUE, Bury

Drawing: views

Date:	01/10/21	Drawn by:	EJG	Checked by:	
Scale:	x@A3	Drawing no:	823 01 208P	Rev:	D 4

PROGRESS DRAWING

This drawing is not intended to be used for
contract pricing or fabrication purposes.
All content is subject to change

info@spazioltd.com
www.spazioltd.com