


EXISTING MATERIALS

- PROPOSED CONCRETE INTERIOR, ROOF TILES TO APPROX 34°. DOWNTOWN
- POWELL ROOF SLOPE OF BUILDING.
- WHITE PAINTED RENDER APPLIED TO FACE OF MASS WALL ON EXTERIOR WALLS
- WATERPROOF MEMBRANE / FLAT ROOF SYSTEM TO ALL EXTERIOR GROUND FLOOR AREAS AND TERRACE AREAS.
- EARLY BACK PAVEMENT / CONCRETE COATED DOOR / WINDOW FRAMES / AGENTS
- BACKUP ROOF UNDER GLASS SLOTTED, VENTILATES & WATERPROOF

GENERAL NOTE :- THESE PLANS, DETAILS & DRAWINGS HAVE BEEN PROVIDED, DETAINED AND DRAWN FOR THE SOLE PURPOSES OF APPLYING TO BURY COUNCIL'S PLANNING AND BUILDING CONTROL DEPTS IN ORDER TO OBTAIN THE RELEVANT APPROVALS AND CONSENTS. ... ONLY !!

REVISION AND BUILDING REGULATIONS, PLANNING PLAN OFFICIAL, APPROVALS AND CONSENTS ... ONLY !!

THEY WILL :- AS ADVISED BY APPLICANTS, THEY OWN THEIR PROPERTY AND A LATERAL TO THESE SO CONSENT FROM THE RELEVANT DEPTS, IN ADDITION TO THE RELEVANT DEPTS. AS ABOVE, MAY WELL ALSO BE DESIGNED NECESSARY FOR THE PROPOSED EXTENSION...

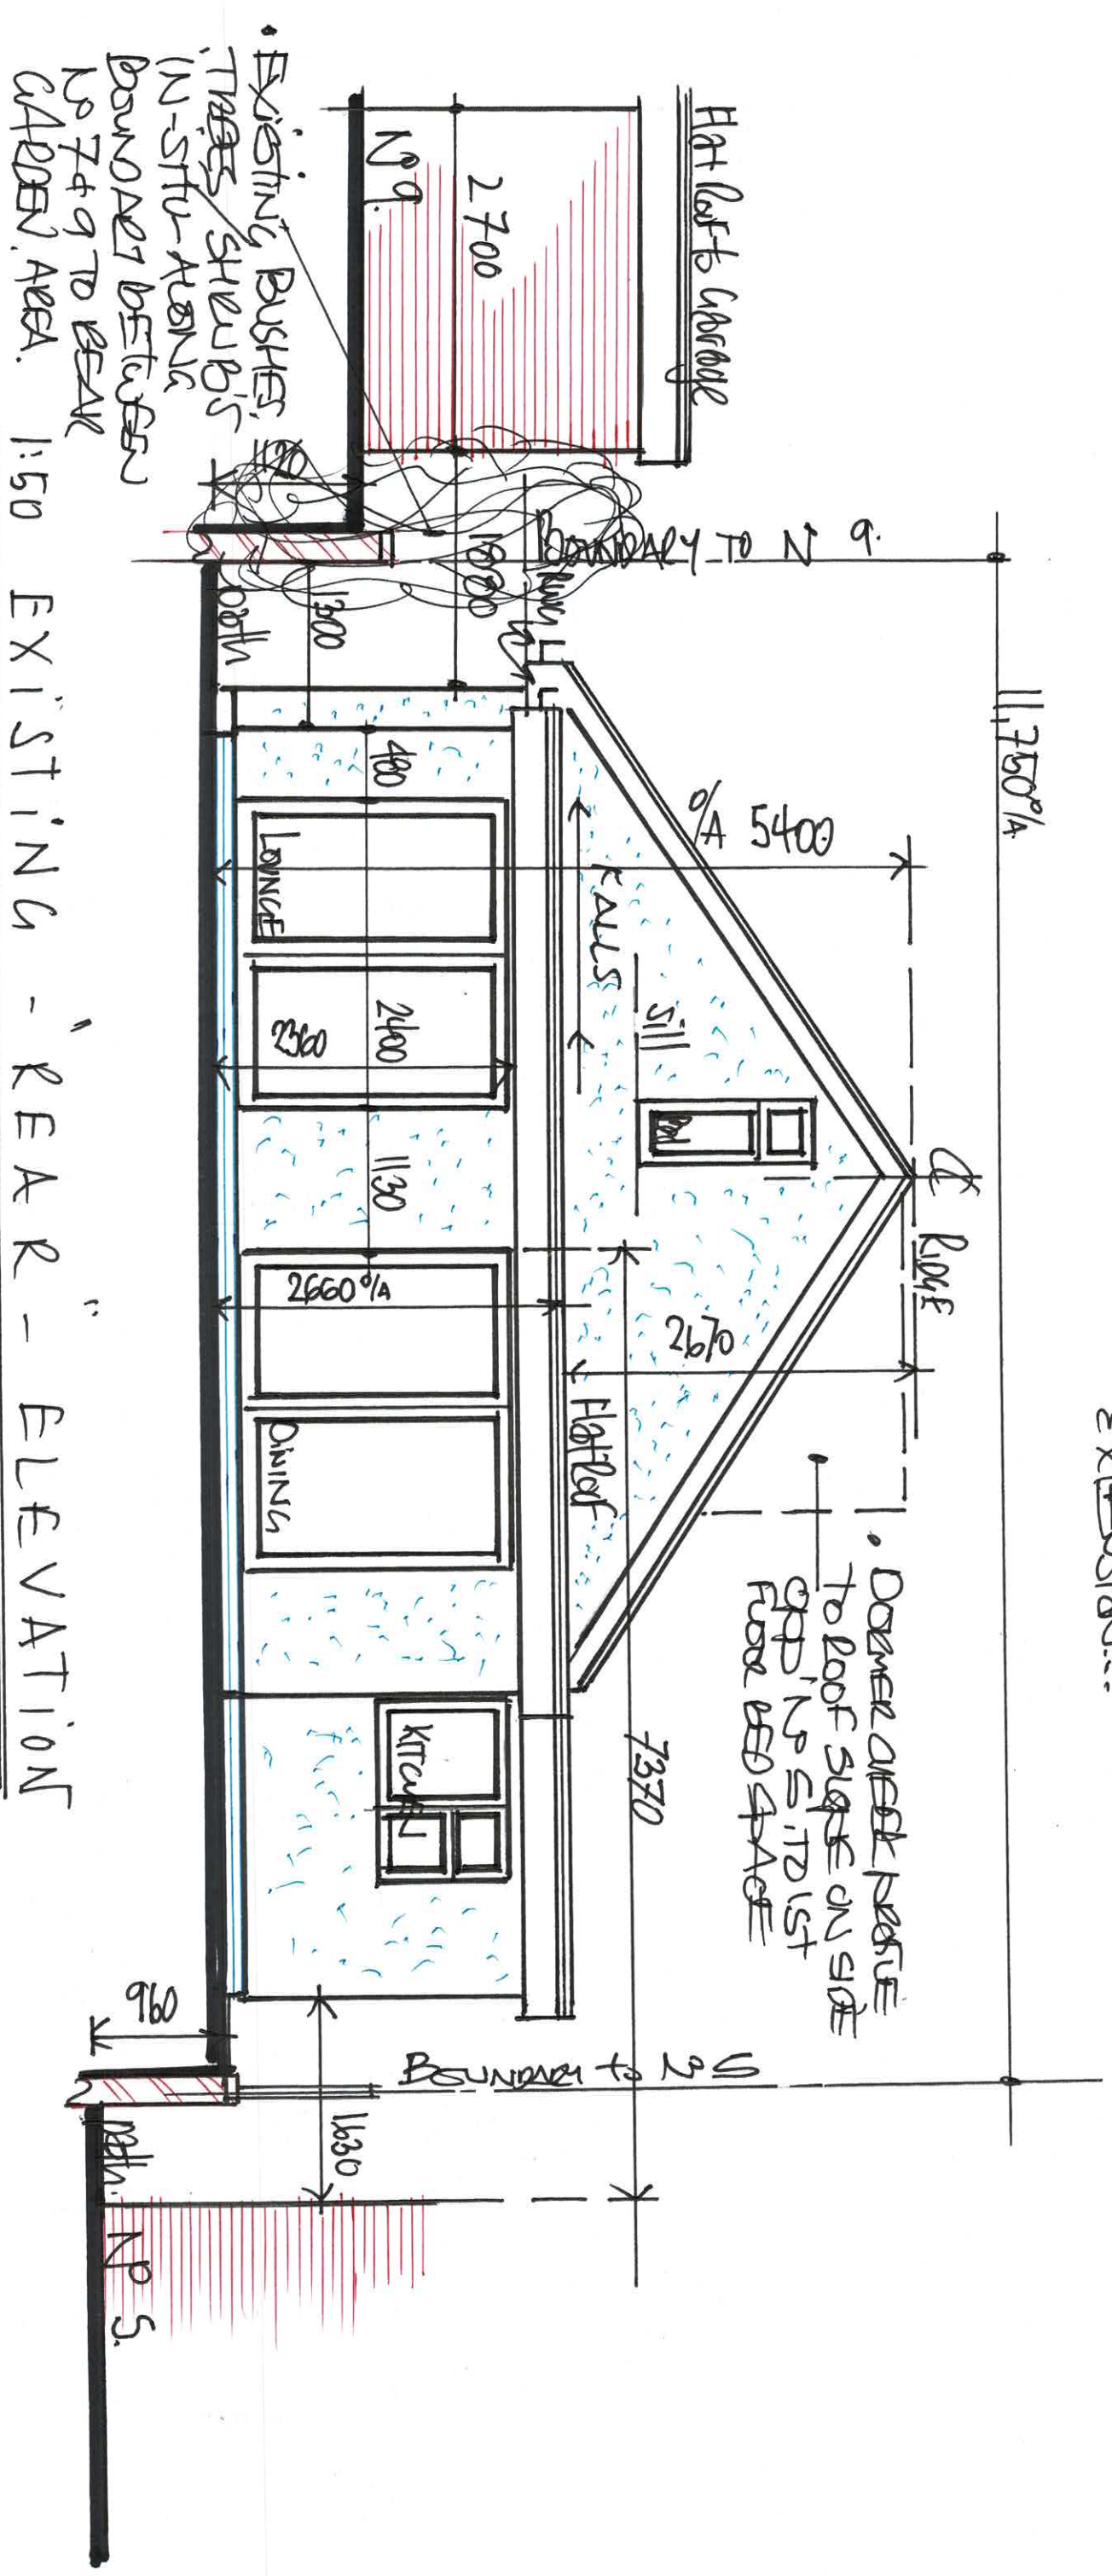

EXISTING BUSHES, TREES / SHRUBS IN-SITU ALONG BOUNDARY BETWEEN NO 749 TO BEAR CAREEN AREA.

1:50 EXISTING - REAR - ELEVATION

D R L N: 2