


• DEMOLISH SET-OF-EXT. EXTENDED PATIO DOORS FROM APERTURE IN 'WESTER' TURRET, WITH REUSABLE AND TURRET, CONSTRUCT AS A STUD ROOM PARTITION WALL DOOR OPENING APERTURE AS SET OUT ON SITE, TO ACCESS FOOT-PROPOSED SUMMER ROOM - EXTENSION

• EXISTING SINCE STOREY AS BUT. WALLS ON SIDE OF NP9. CLOSEST TO BOUNDARY BETWEEN 7/9

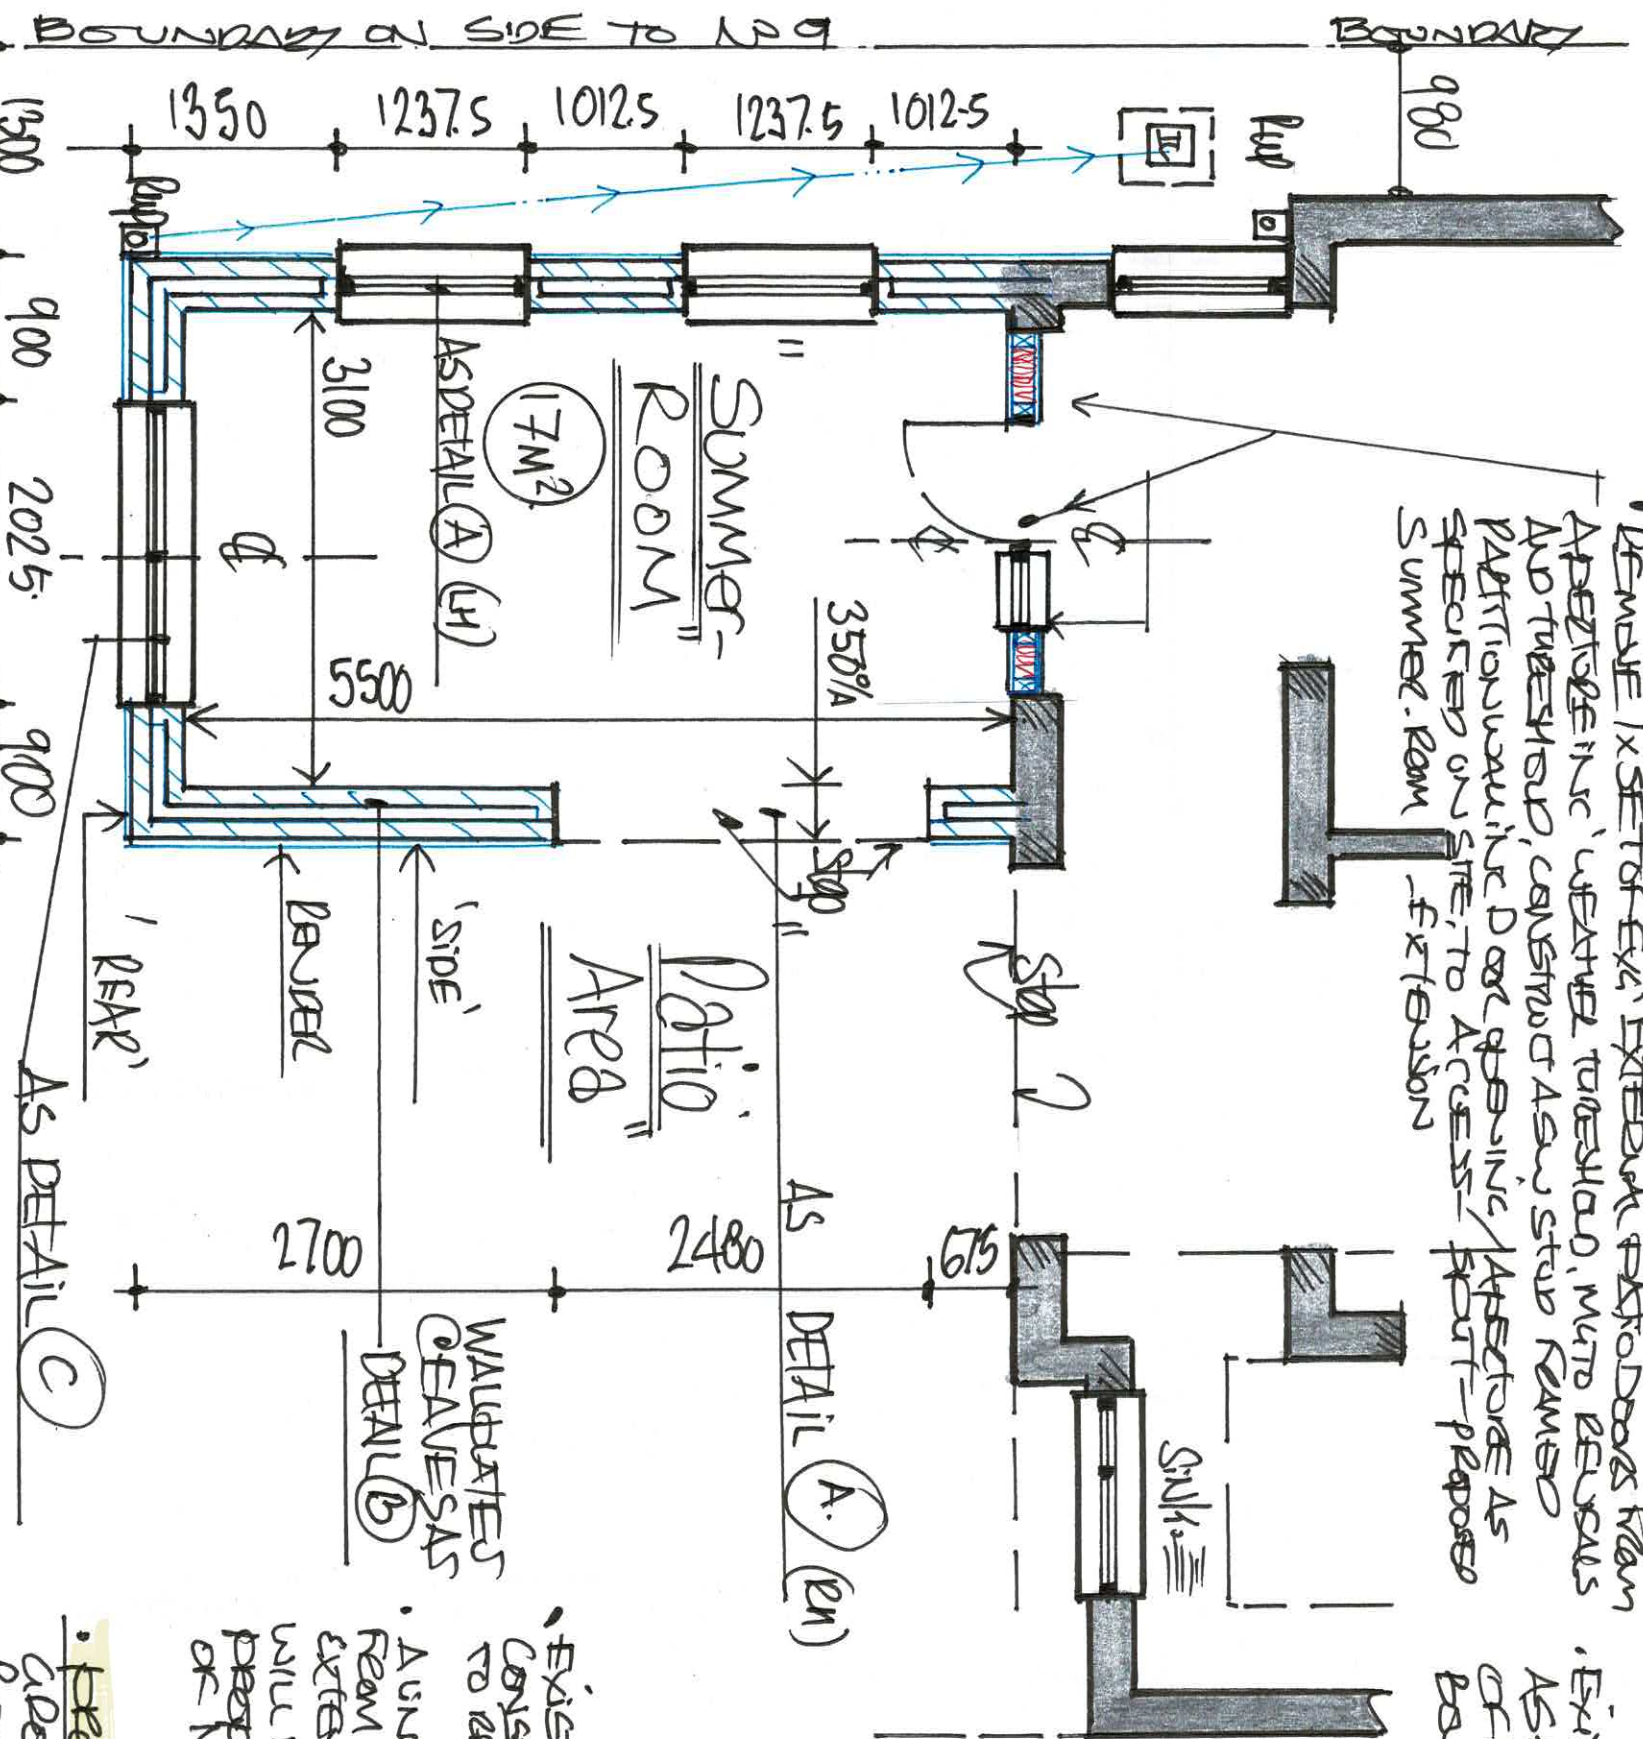

- CONNECT 1000 GPP SW BRANCH DRAINAGE INTO EXISTING, OR :-
- ① BUNDLED WITH A WATER - BUT TO HARVEST/RECYCLE
- ② " - TO A STONE FINE SPARKY & MIN. 5m AWAY FROM HOUSE SUBJECT TO EC APPROVAL / PERCOLATION TEST etc....


1:50 PROPOSED PAT' G.F.-PLAN

DRGN:

4

• EXISTING SINCE STOREY CONSERVATORY EXTENSION TO REAR OF NP9. A LINE TAKEN @ AN ANGLE OF 45° FROM @ OF CLARIFIED CONSERVATORY EXTENSION ON REAR OF NP9. WILL NOT BE IMPINDED BY PROPOSED EXTENSION ON REAR OF NP7.

• PROPOSED SINCE STOREY, GROUND FLOOR - FAT LOOPEO DOMESTIC LUNGE, SUMMER ROOM EXTENSION BUTT ATTACHED TO REAR OF DETACHED BOUNDARY.

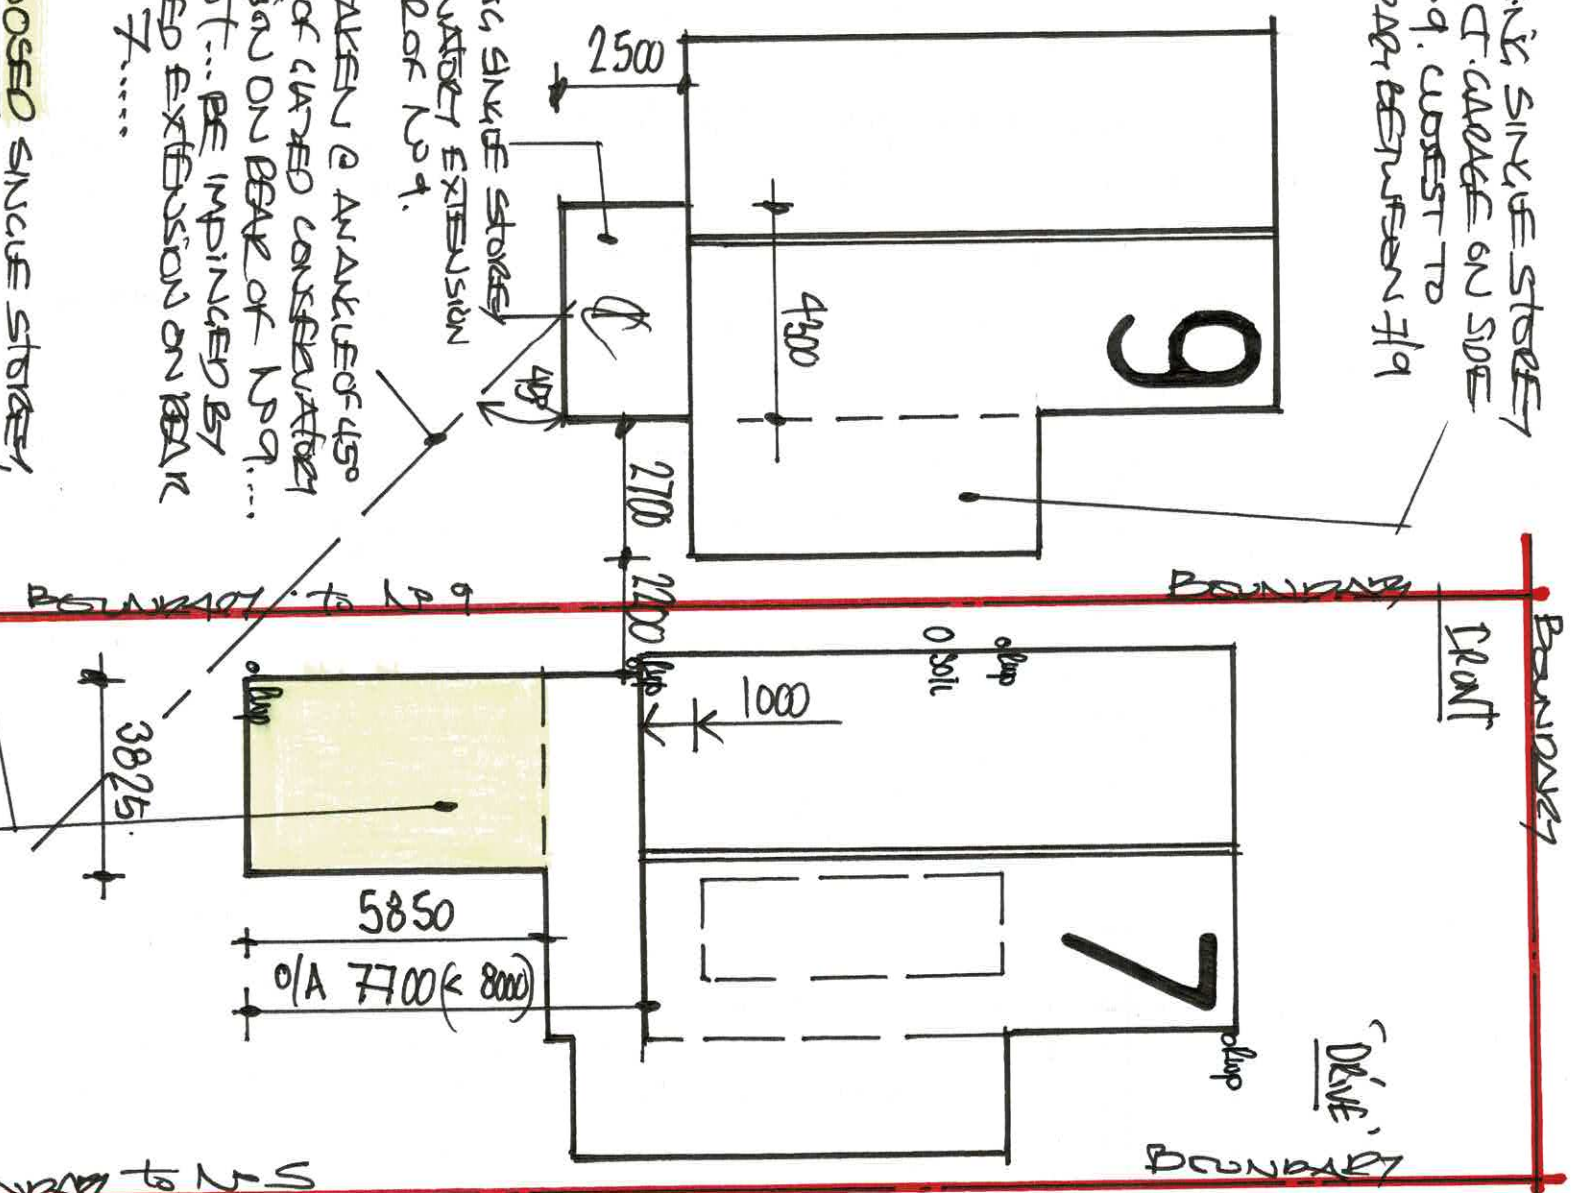

1:150 PROPOSED "BLOCK" PLAN

BEAR DOWN TO 43 THICKNESS ROAD