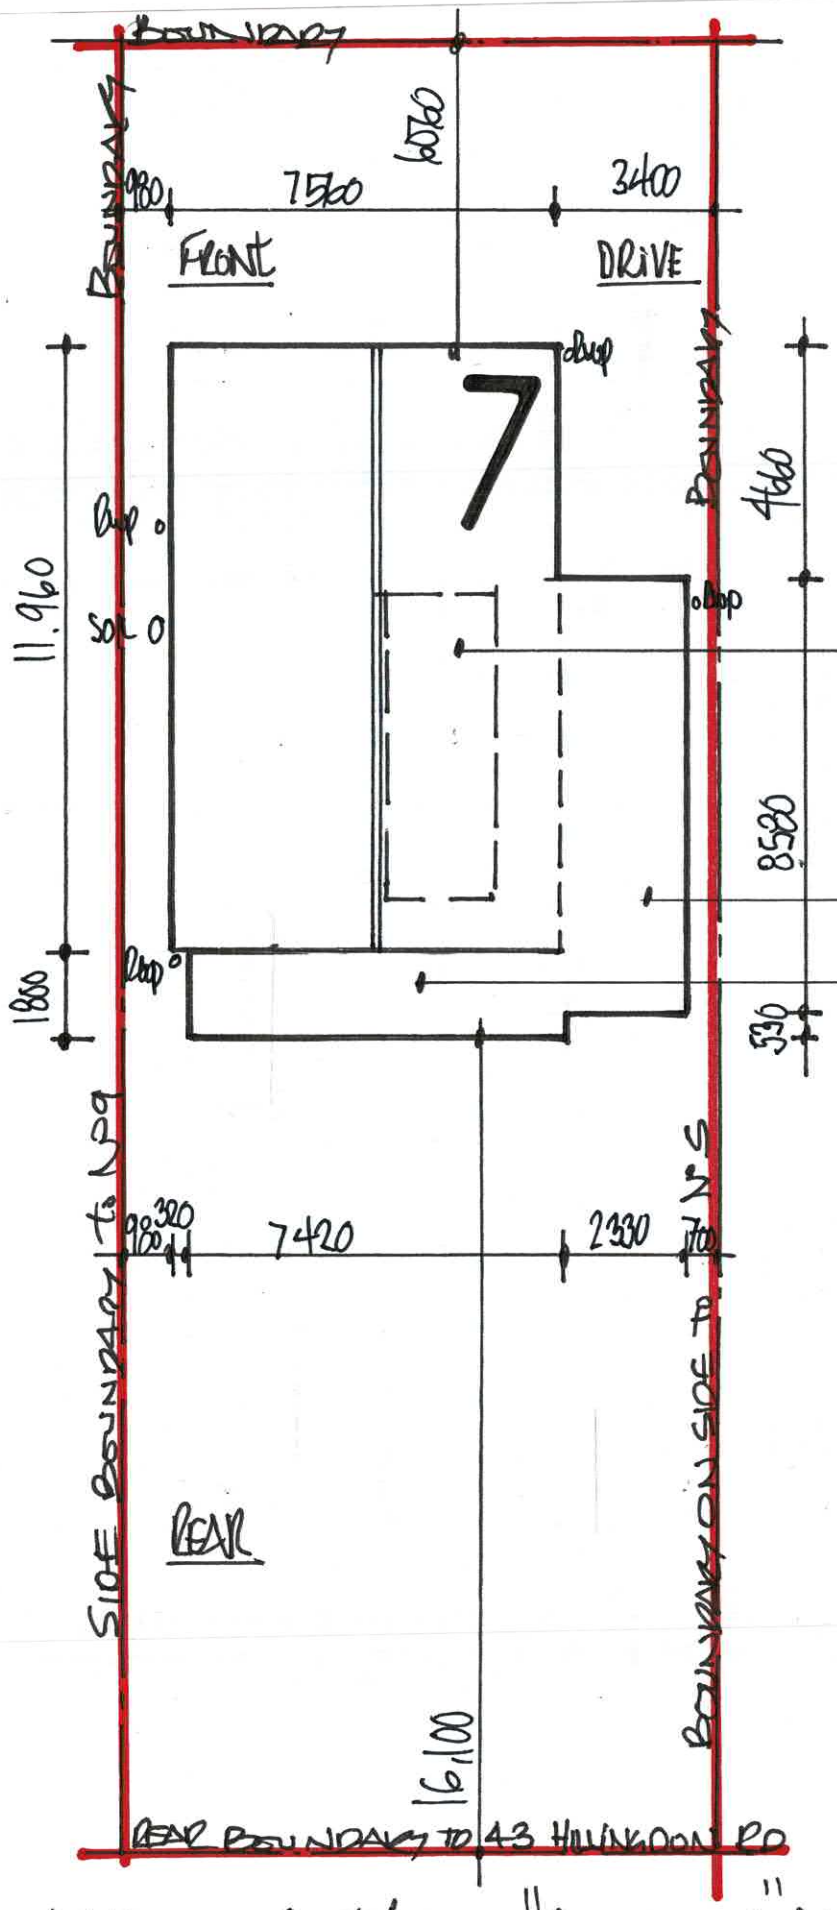

1:150 EXISTING - "BLOCK" PLAN

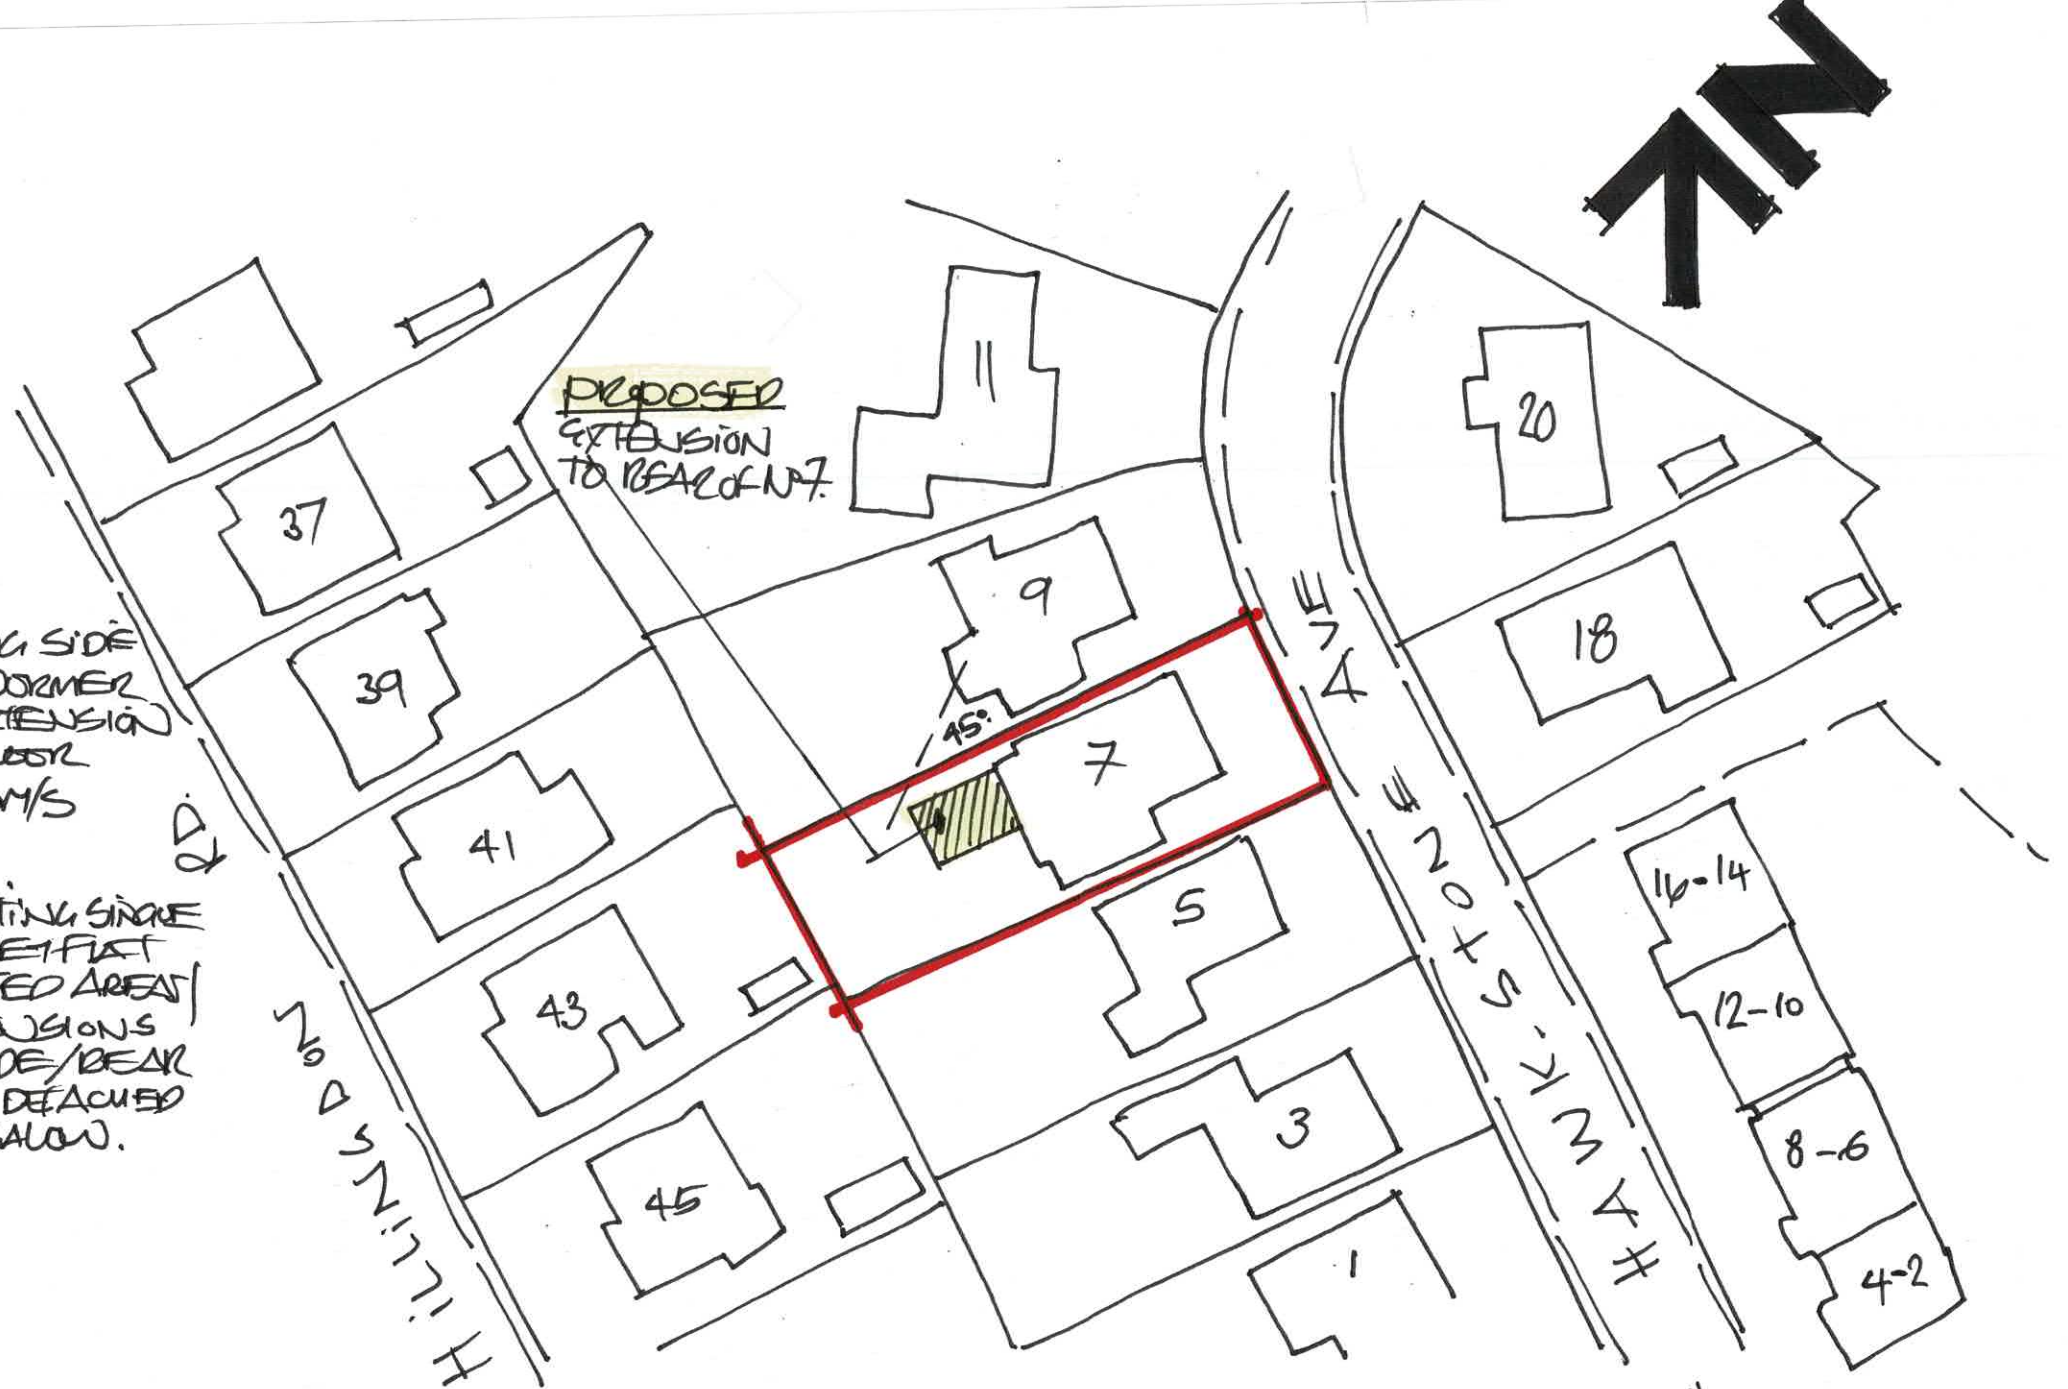

1:500 SITE - LOCATION - BLOCK - PLAN

Address:—

N°: 7 Hawkstone Avenue,
Whitefield,
Manchester,
M45 7GP.

July 2024.

DRG N°: 1