




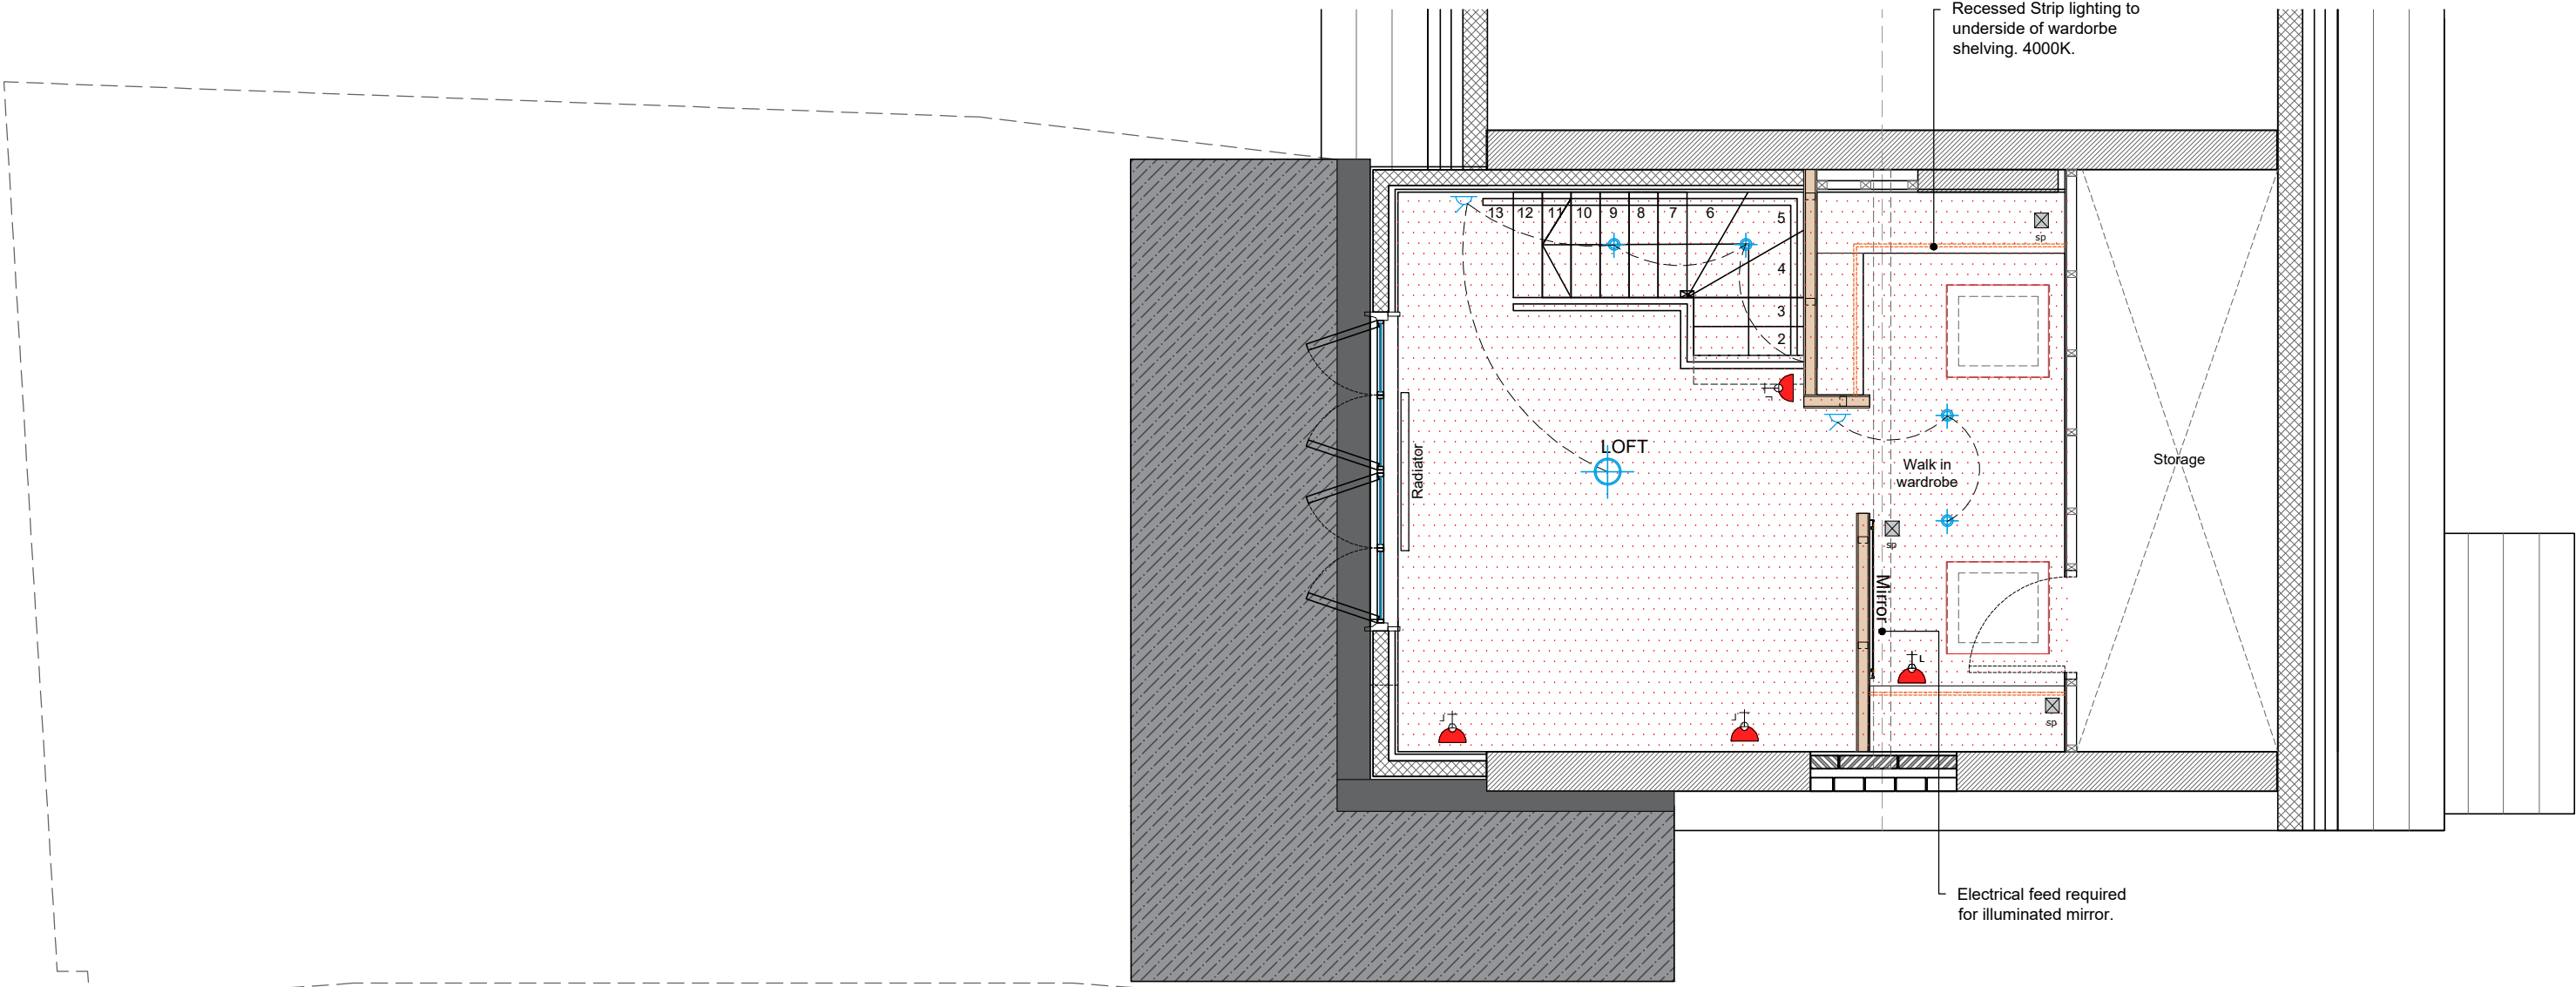

LOFT FLOOR RCP
SCALE 1:50 @ A3

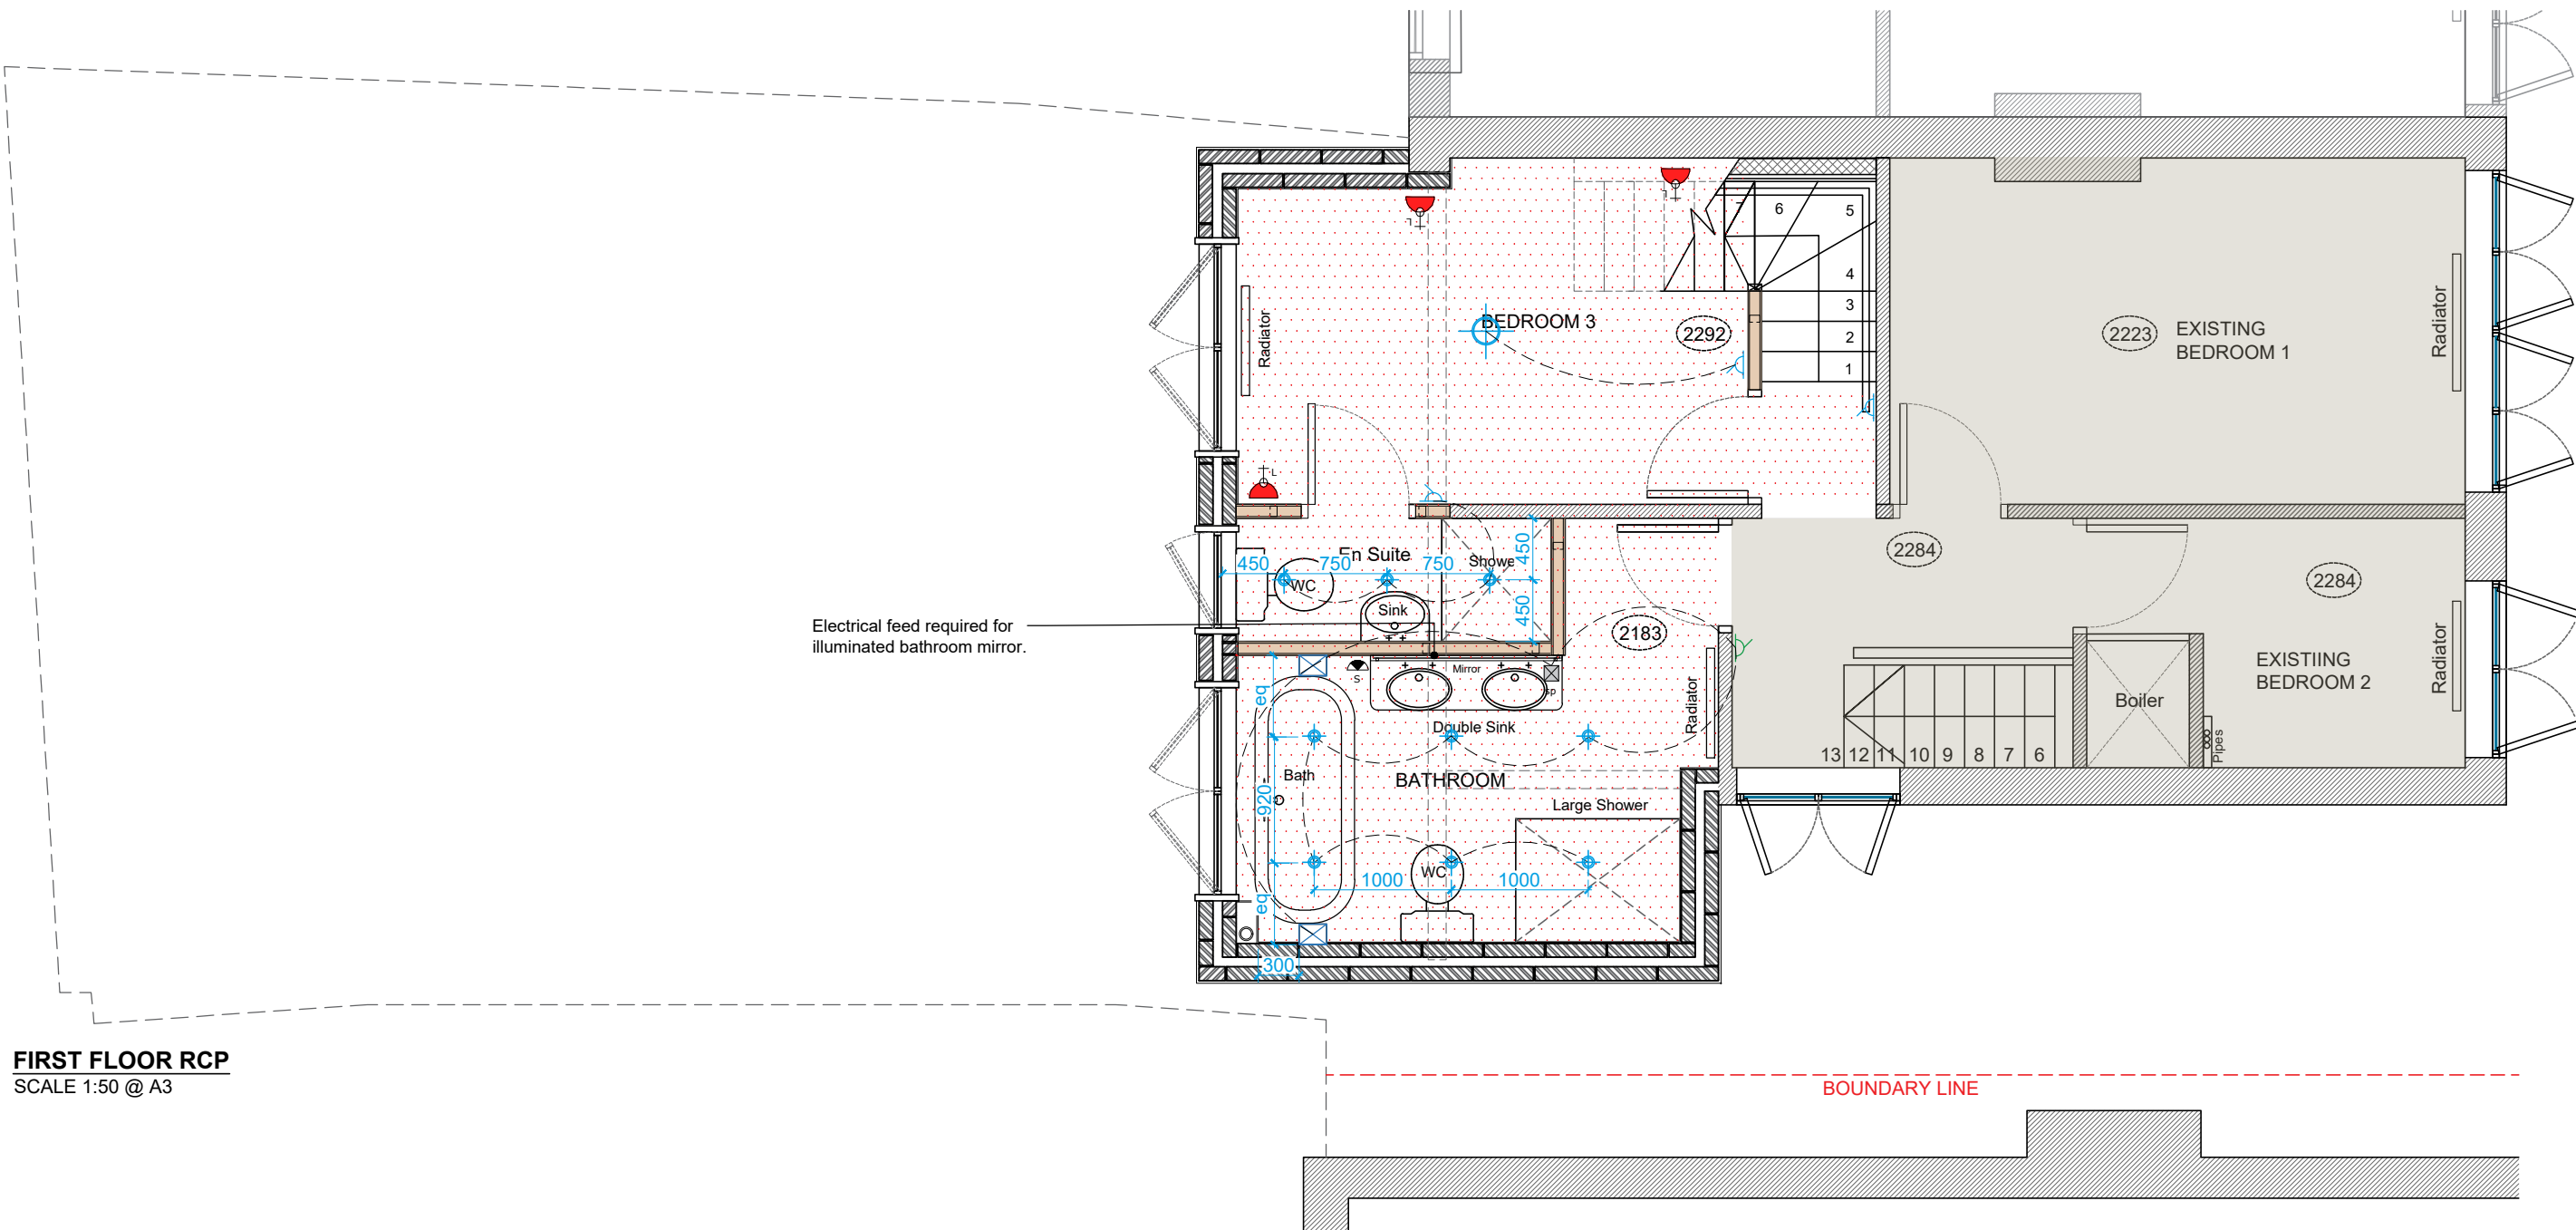

FIRST FLOOR RCP
SCALE 1:50 @ A3

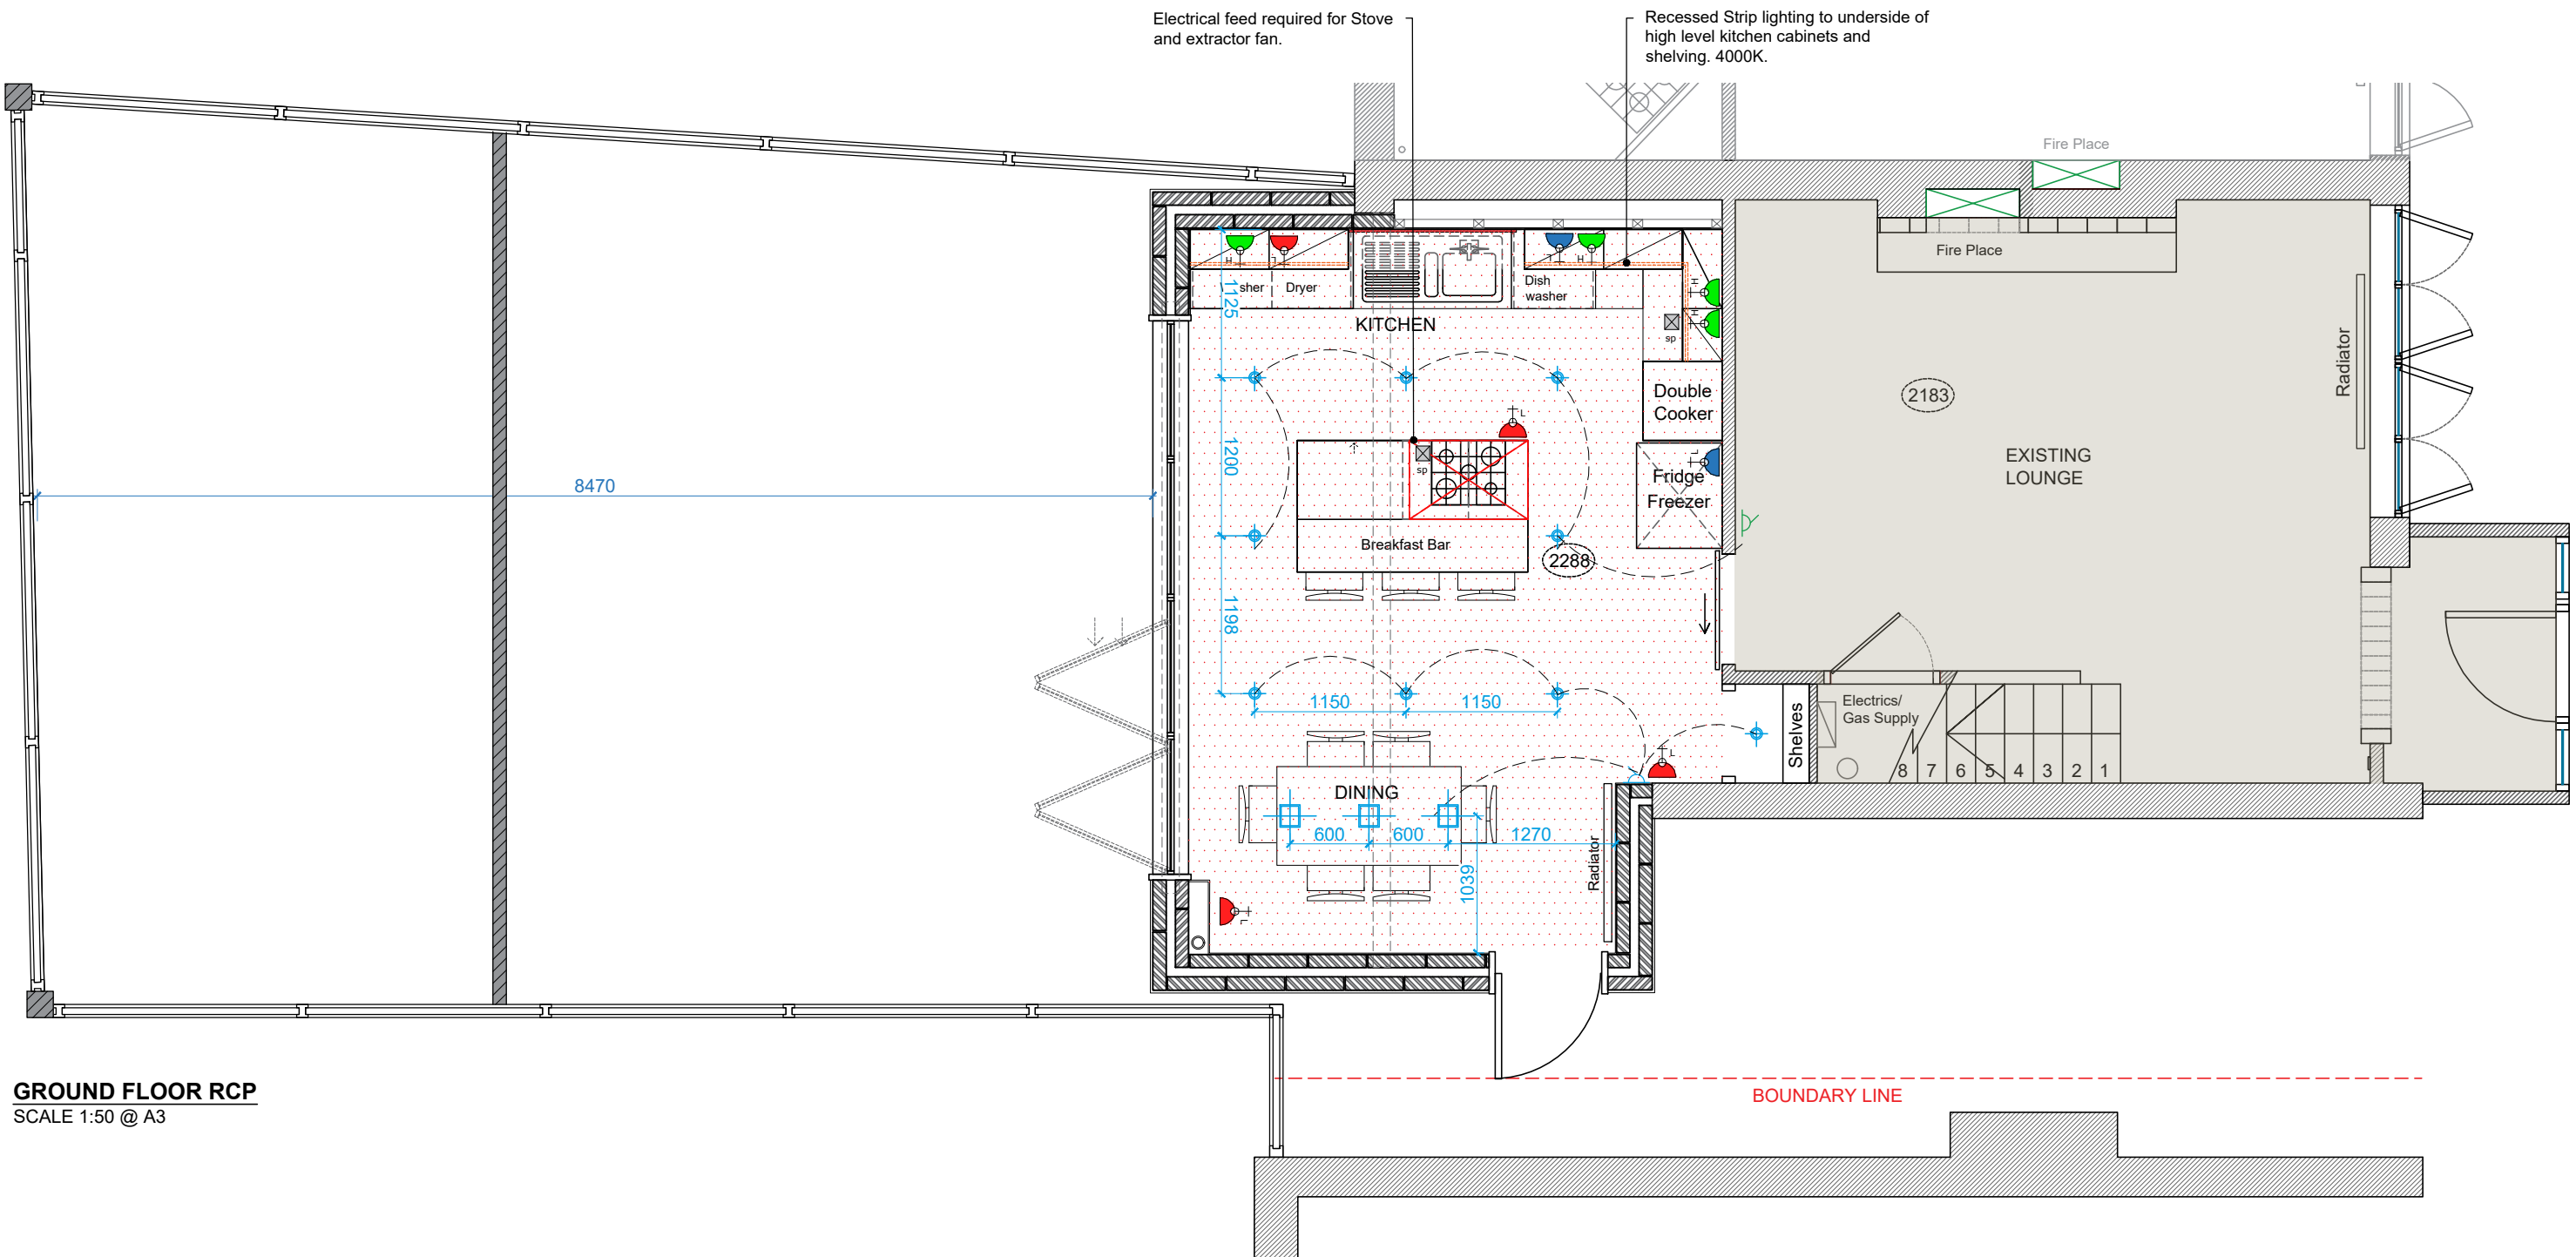

GROUND FLOOR RCP
SCALE 1:50 @ A3

SMALL POWER LEGEND		RCP LEGEND	
	15A DOUBLE SWITCHED SOCKET - LOW		NEW PENDANT DESIGN SPEC. TBC BY CLIENT
	15A DOUBLE SWITCHED SOCKET - HIGH (Above counter top)		NEW PENDANT DESIGN SPEC. TBC BY CLIENT
	15A SINGLE SWITCHED SOCKET - LOW		NEW RECESSED DOWNLIGHT WHITE FINISH
	FUSE SPOUT ELECTRICAL FEED REQUIRED		EXISTING LIGHT SWITCH TO BE RETAINED
	TELEPHONE POINT		NEW LIGHT SWITCH
	SINGLE BUS (DATA NETWORK) DATA POINT TO BE LOCATED 800MM APRT. UNLESS OTHERWISE STATED		NEW WALL MOUNTED LAMP DESIGN SPEC. TBC BY CLIENT
			NEW PLASTERBOARD CEILING

01	28/11/22	Amends to Dormer Location. Rear Projection reduced.	JF
Rev	Date	Description	Initial

Project	32, Thornfield Road, Bury		
Territory	UK		
Title	RCP and Small Power		
Stage	PLANNING		
Date	27/08/2022	Drawn	JF
Scale	1:50 @A1	Checked	--
Dwg. No.	JF_100_03	Rev	0.1